Olsson
702 S. Main Street
Joplin, MO 64801
September 16, 2019

ADDENDUM NO. 2
Twin Equalization Basin Improvements
Joplin, Missouri - 2019
Olsson Project No. 018-1419

TO ALL WHO HAVE RECEIVED PLANS AND SPECIFICATIONS FOR THE REFERENCED PROJECT.


CLARIFICATIONS:

Additional Information regarding Access Road required as part of Section 01500, Part 1.13:

1. Is culvert required in the Ditch. Type, and size?
   - City will provide 18" HDPE Culverts (Culvert will need min. 3' cover.)
2. Will Gates be required where fence is removed?
   - Install 2-10' Gates and bracing per Section 2307 of City Specifications
3. Access Road may require Fill Material.
   - Approximately 280 CY without factors, using 12' Roadbed, 2' shoulder and 4:1 Side slopes.
4. What size of road do they want, and what kind of slopes do they want on the sides?
   - Road shall match width of existing asphalt lane. Follow City Standard Specifications in Section 1200 for Grading.
5. Provide amount, and type of rock they want.
   - Thickness and size of aggregate in Addendum No. 1 is per City of Joplin Construction Entrance Detail.
6. Any Erosion Control?
   - Include all costs associated with this Driveway in the cost of construction.
7. Any topsoil on the slopes?
   - Topsoil per City of Joplin Specifications.
8. Do they want to have the slopes seed?
   - Seed per City of Joplin Specifications.


FRONT-END DOCUMENTS:


1. Refer to the PROPOSAL
   Replace PROPOSAL with PROPOSAL REVISED for new Bid Items. Schedule of Values as required in Section 01005 shall be submitted with Bid for all contractor provided materials, equipment, and services.

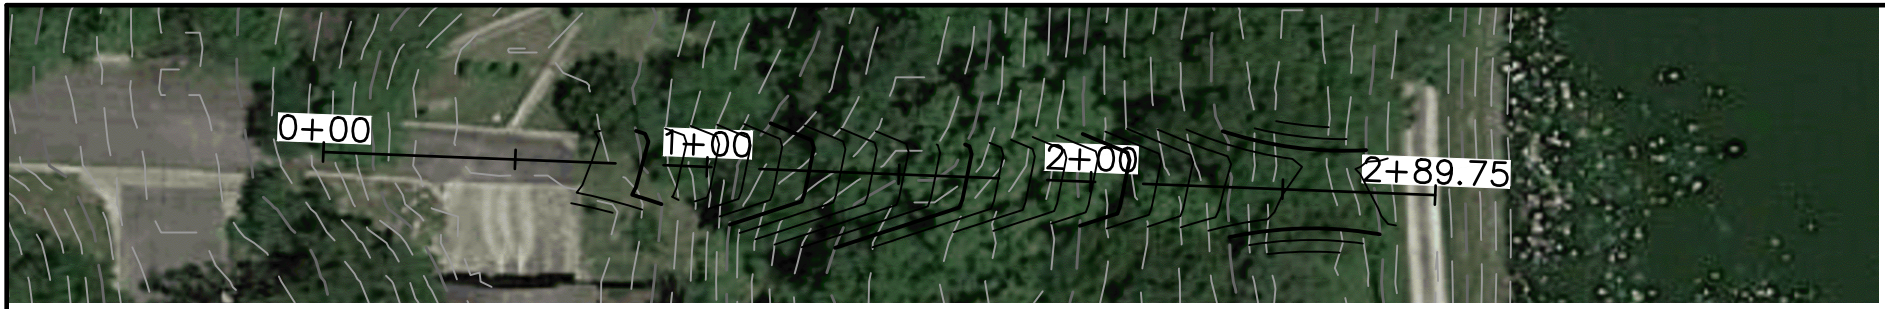

N

NTS

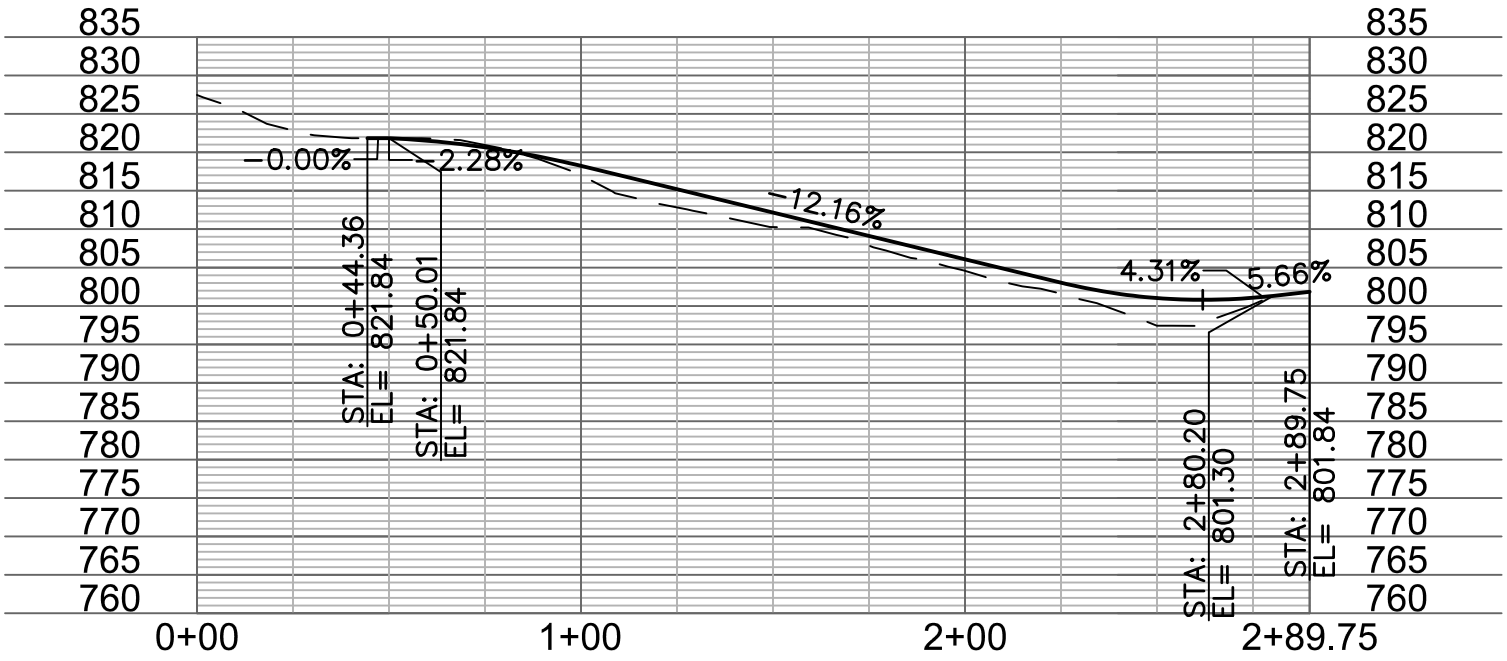

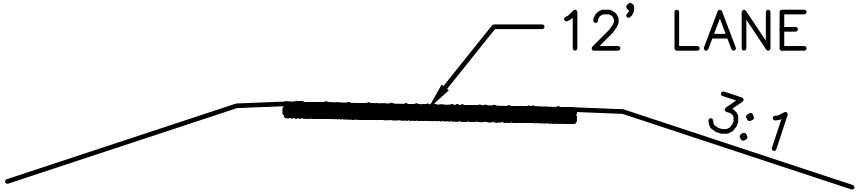

PROJECT: 018-1419	
DATE: 09/16/2019	DRAWN BY: SM

TWIN EQ BASIN ACCESS ROAD
JOPLIN, MO

olsson

702 S. Main Street
Joplin, MO 64801

TEL 417.781.0643
www.olsson.com

PROPOSAL REVISED

THE UNDERSIGNED hereby proposes to furnish the labor and material for:

Project:
Twin Equalization Basin Improvements

in the City of Joplin, Missouri, according to the Drawings, Contract Documents and general specifications for such work on file in the office of the City Engineer and Director of Public Works, together with the terms and conditions to be stipulated in the general contract forms, now adopted by the City of Joplin, as advertised to be let on September 17th, 2019 at the following prices to-wit:

BASE BID	**Lump Sum Bid Price**
Mobilization	$
Demolition and Removals	$
Aggregate Construction Entrance	$
Construction Entrance Fill	$
Construction Entrance 2- 10' Gates	$
Sluice Gates & Controls	$
Flow Metering, Including Vaults and Installation	$
SCADA Integration	$
Controls & SCADA Allowance	$
TOTAL	$
ALTERNATE NO. 1	**Lump Sum Bid Price**
Basin Dewater & Sludge Disposal	$

The undersigned agrees to enter into a contract within ten (10) days from notice of award should this proposal be accepted, and enter into bonds with good and sufficient securities, to substantially complete the within 180 calendar days after the start date specified in the Notice to Proceed, and to fully complete the work within 210 calendar days after the start date specified in the Notice to Proceed. A penalty of $1,000 per calendar days thereafter shall be instituted; the amount shall be deducted from the contract price. In order to pay all labor employed and material used in connection with this work and to adjust all claims or liens that may arise in consequence of said work, to the satisfaction of the Director of Public Works, above said bonds shall also indemnify and save harmless the said City from all damages or injuries to any person or persons, either in the employ of the contractor, his agents, servants or employees. In the event of the failure of the undersigned to enter into such contract within ten (10) days of the award, then the deposit or certified check of five percent (5%) of the Total Contract Bid Amount as surety is therefore forfeited to the City of Joplin.

All applicable laws, ordinances, and the rules and regulations of all authorities having jurisdiction over construction of the PROJECT shall apply to the Contract throughout.

Each BIDDER is responsible for inspecting the site and for reading and being thoroughly familiar with the CONTRACT DOCUMENTS. The failure or omission of any BIDDER to do any of the foregoing shall in no way relieve any BIDDER from the any obligation in respect to his BID.

The low BIDDER shall supply the names and addresses of the major material SUPPLIERS AND SUBCONTRACTORS when requested to do so by the OWNER.

Dated _____day of _____, 20___.

Company _____

Address _____

Signature _____

(Print Name) _____