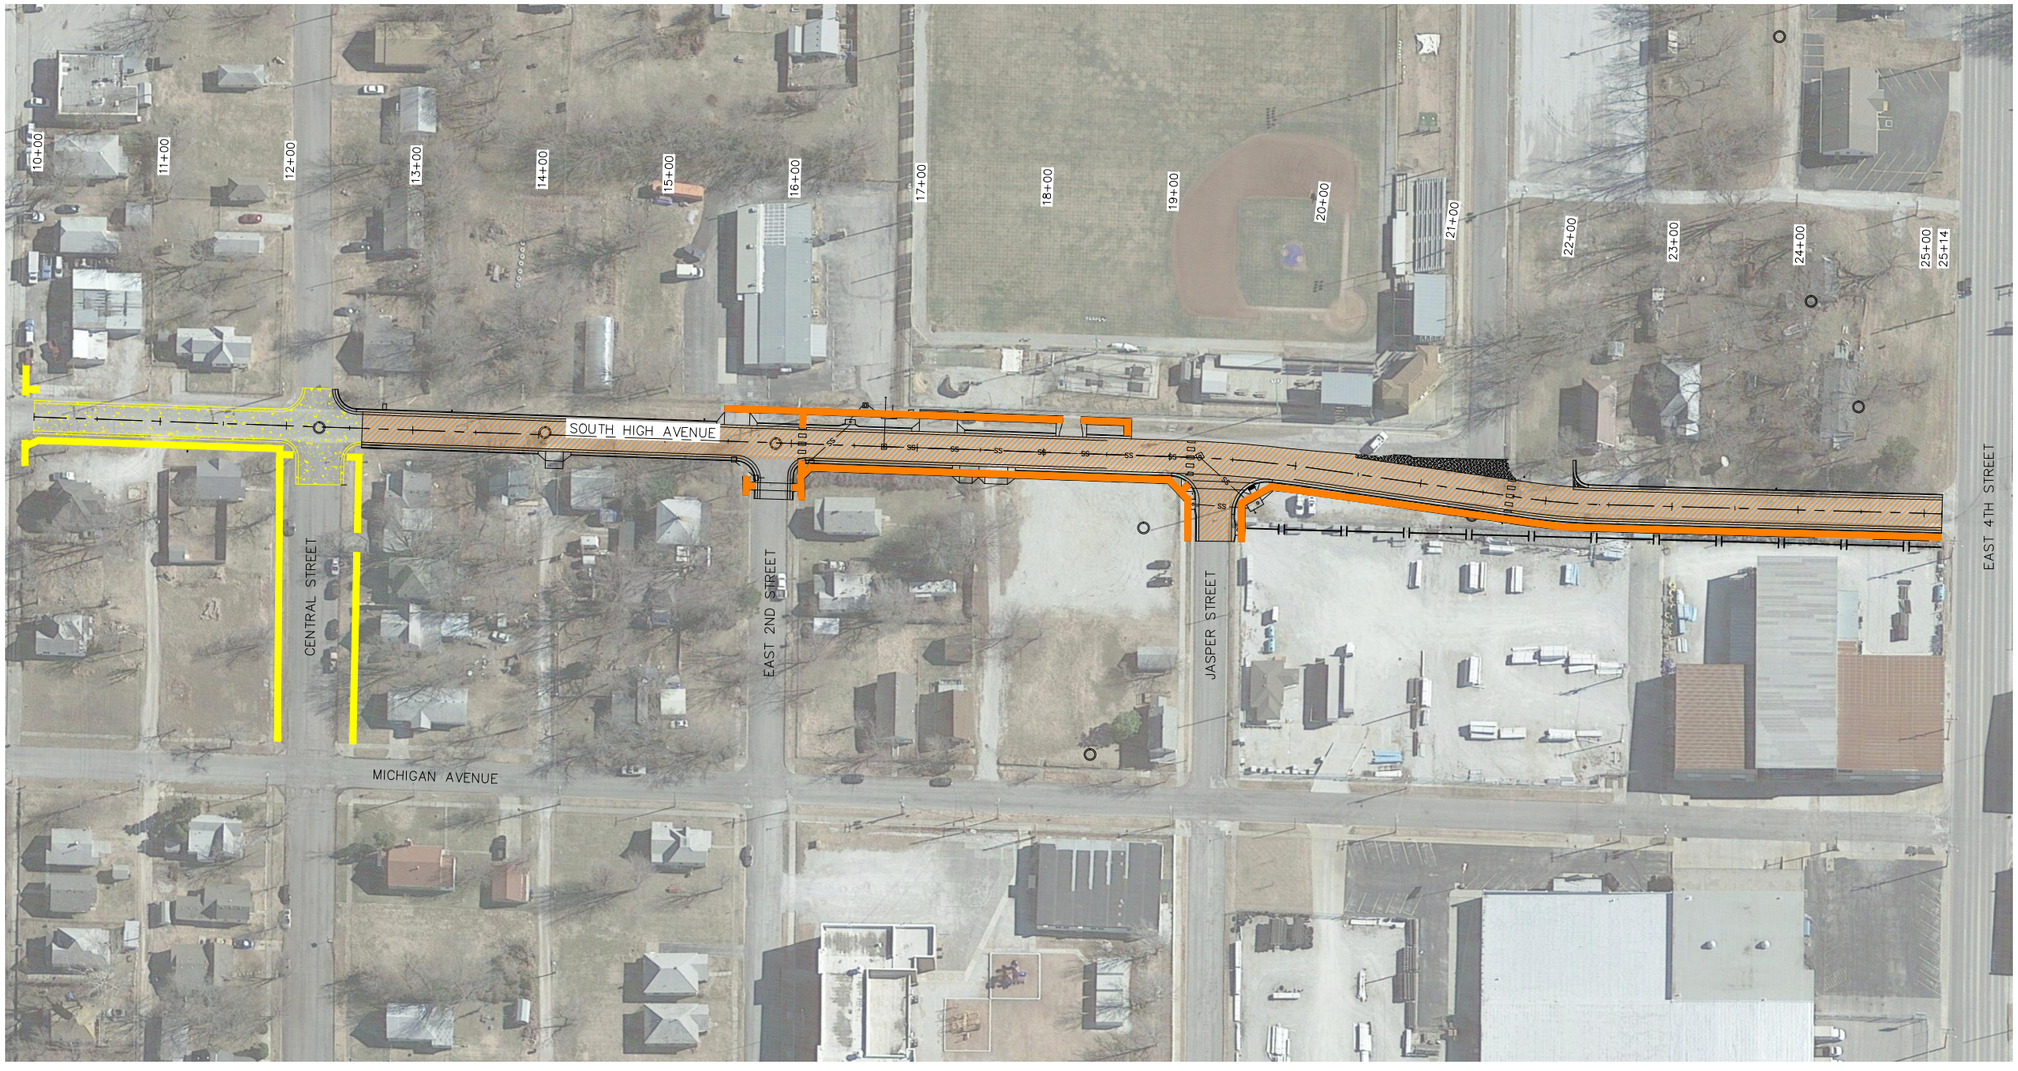

LEGEND	
	NEW SIDEWALK
	NEW SIDEWALK – ADD ALTERNATE
	ASPHALT PAVING
	ASPHALT PAVING – ADD ALTERNATE

GRAPHIC SCALE

60 0 30 60 120

811 Know what's **below.** **Call** before you dig.

CITY OF Joplin

CITY OF JOPLIN, MISSOURI
DEPT OF PUBLIC WORKS
DIVISION OF ENGINEERING

ALLGEIER, MARTIN and ASSOCIATES, INC.
CONSULTING ENGINEERS and SURVEYORS
7231 EAST 24th STREET JOPLIN, MISSOURI 64804 (417) 680 - 7200

THIS DRAWING IS A DOCUMENT OF SERVICE AND IS THE PROPERTY OF ALLGEIER, MARTIN and ASSOCIATES, INC. THIS DOCUMENT SHALL NOT BE USED ON THIS OR OTHER PROJECTS WITHOUT THE WRITTEN CONSENT OF ALLGEIER, MARTIN and ASSOCIATES, INC.

CERTIFICATE OF AUTHORITY
MISSOURI NO. 000427

REV DATE:	REVISION:

DWN BY:	AWW
CKD BY:	MRA
APD BY:	MCK
DATE:	DEC., 2015

PROJECT

EXHIBIT 1 - OVERALL SITE PLAN
S. HIGH AVENUE STREET IMPROVEMENTS CDBG N.I.D. 4
JOPLIN, MO

PLAN NO:

SHEET 1

Z:\Joplin MO\City of Joplin\Transportation\S. High Ave. Sidewalk Improvements CDBG NIDA\Drawings\EXHIBIT 1.dwg, 1/11/2016 11:30:37 AM, DWG To PDF.pc3