DESCRIPTION OF PROJECT:

The proposed improvements include increasing the turning radius at the northeast and southeast corners at the intersection of Rangeline Road and 15th Street, adding a dedicated right-turn lane for westbound 15th Street to northbound Rangeline Road, converting the existing right-turn lane into an additional dedicated through lane, improveing access management along 15th Street by adding curbs, gutters, and commerical entrances, and providing sidewalks along 15th Street to restaurants and stores located to the east of Rangeline Road.

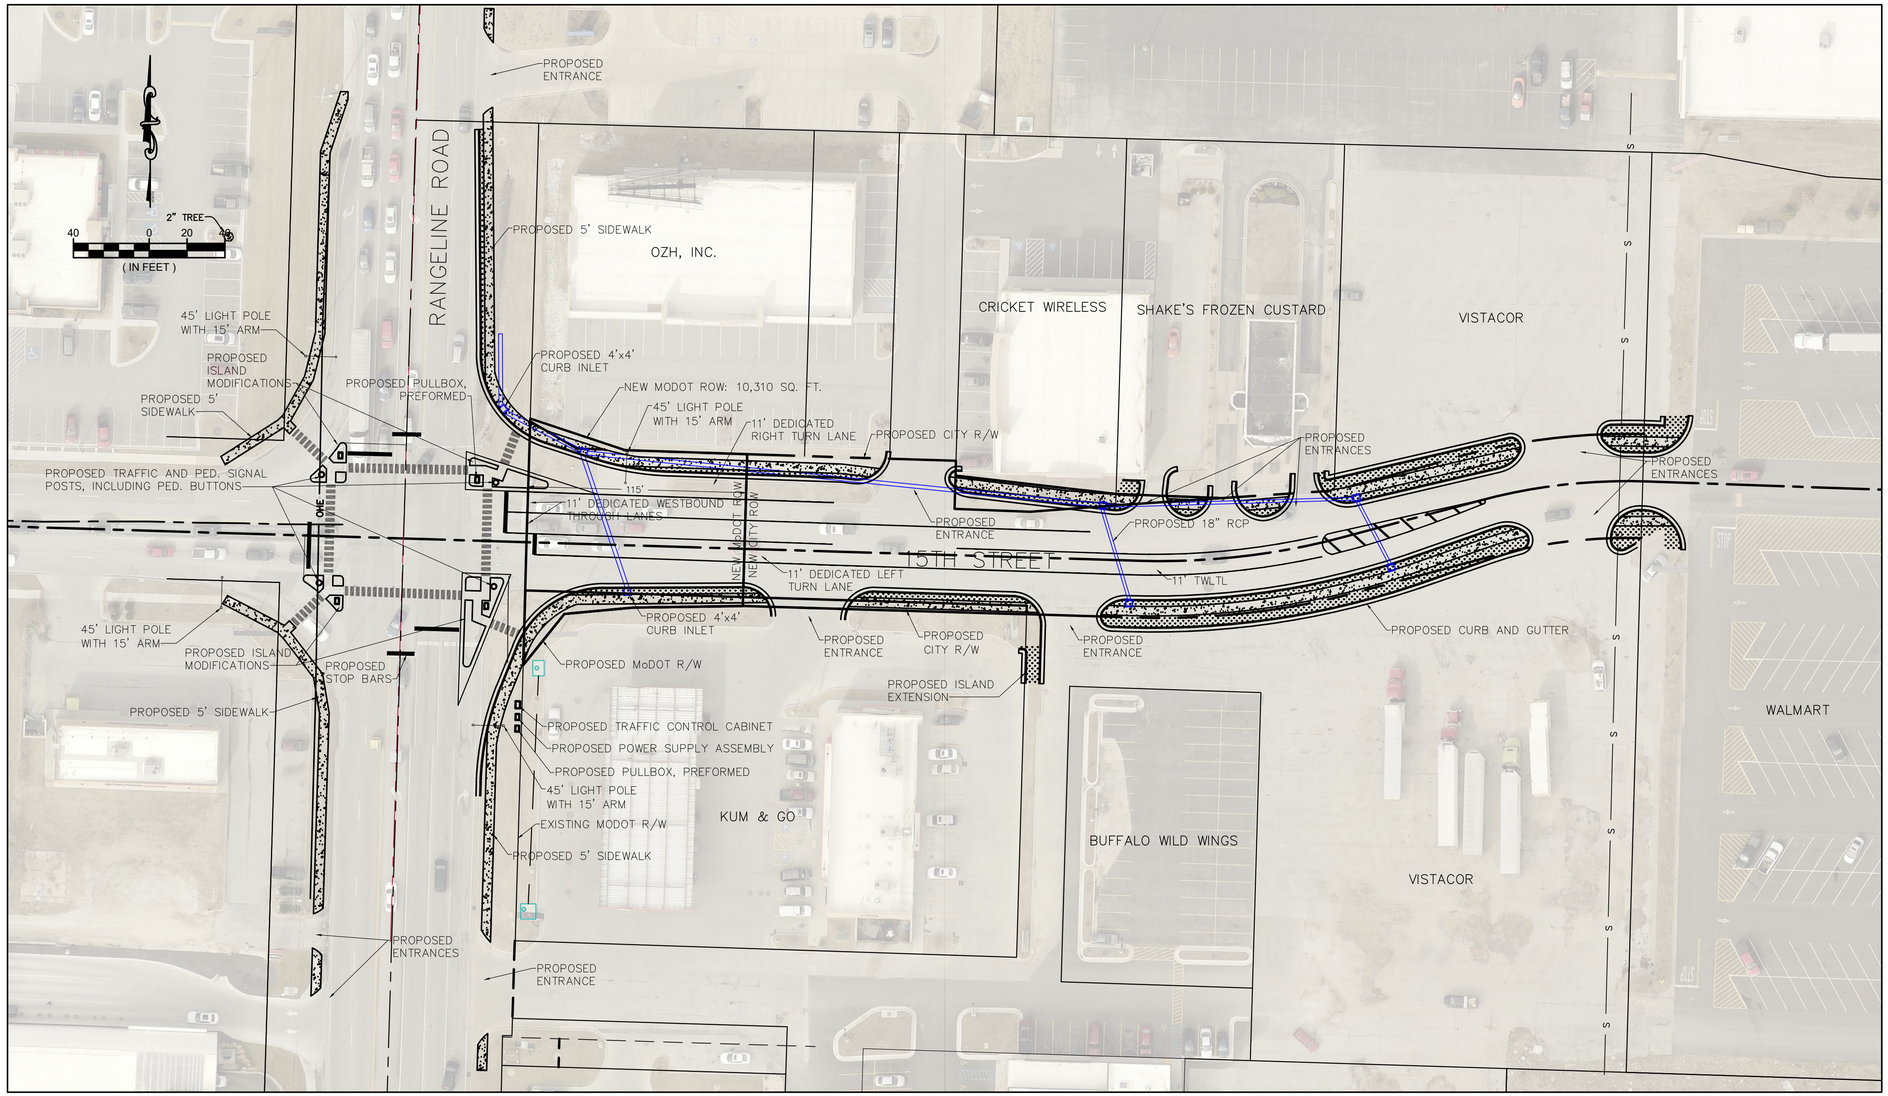

ANDERSON ENGINEERING
EMPLOYEE OWNED
ENGINEERS • SURVEYORS • LABORATORIES • DRILLING
218 5TH, P.O. BOX 286 • MONETT, MISSOURI 65708 • PHONE (417) 236-0112
ANDERSON COA# 000062 • ANDREW ECKHART, PE# 2009018717

PRELIMINARY

NO.	REVISIONS DESCRIPTION	BY	DATE

DRAWING INFO.	
FIELD BY:	
DRAWN BY:	DJMS
CHECK BY:	AE
DATE:	
FIELD BOOK:	
JOB NUMBER:	

©COPYRIGHT ANDERSON ENGINEERING, INC. 2012

EXHIBIT II
CONCEPTUAL PLAN
RANGELINE RD. AND 15TH ST. IMPROVEMENTS
SEC 7, T27N, R32W AND SEC 12, T27N, R33W
JASPER COUNTY, JOPLIN, MO.

SHEET NUMBER
2
OF 2