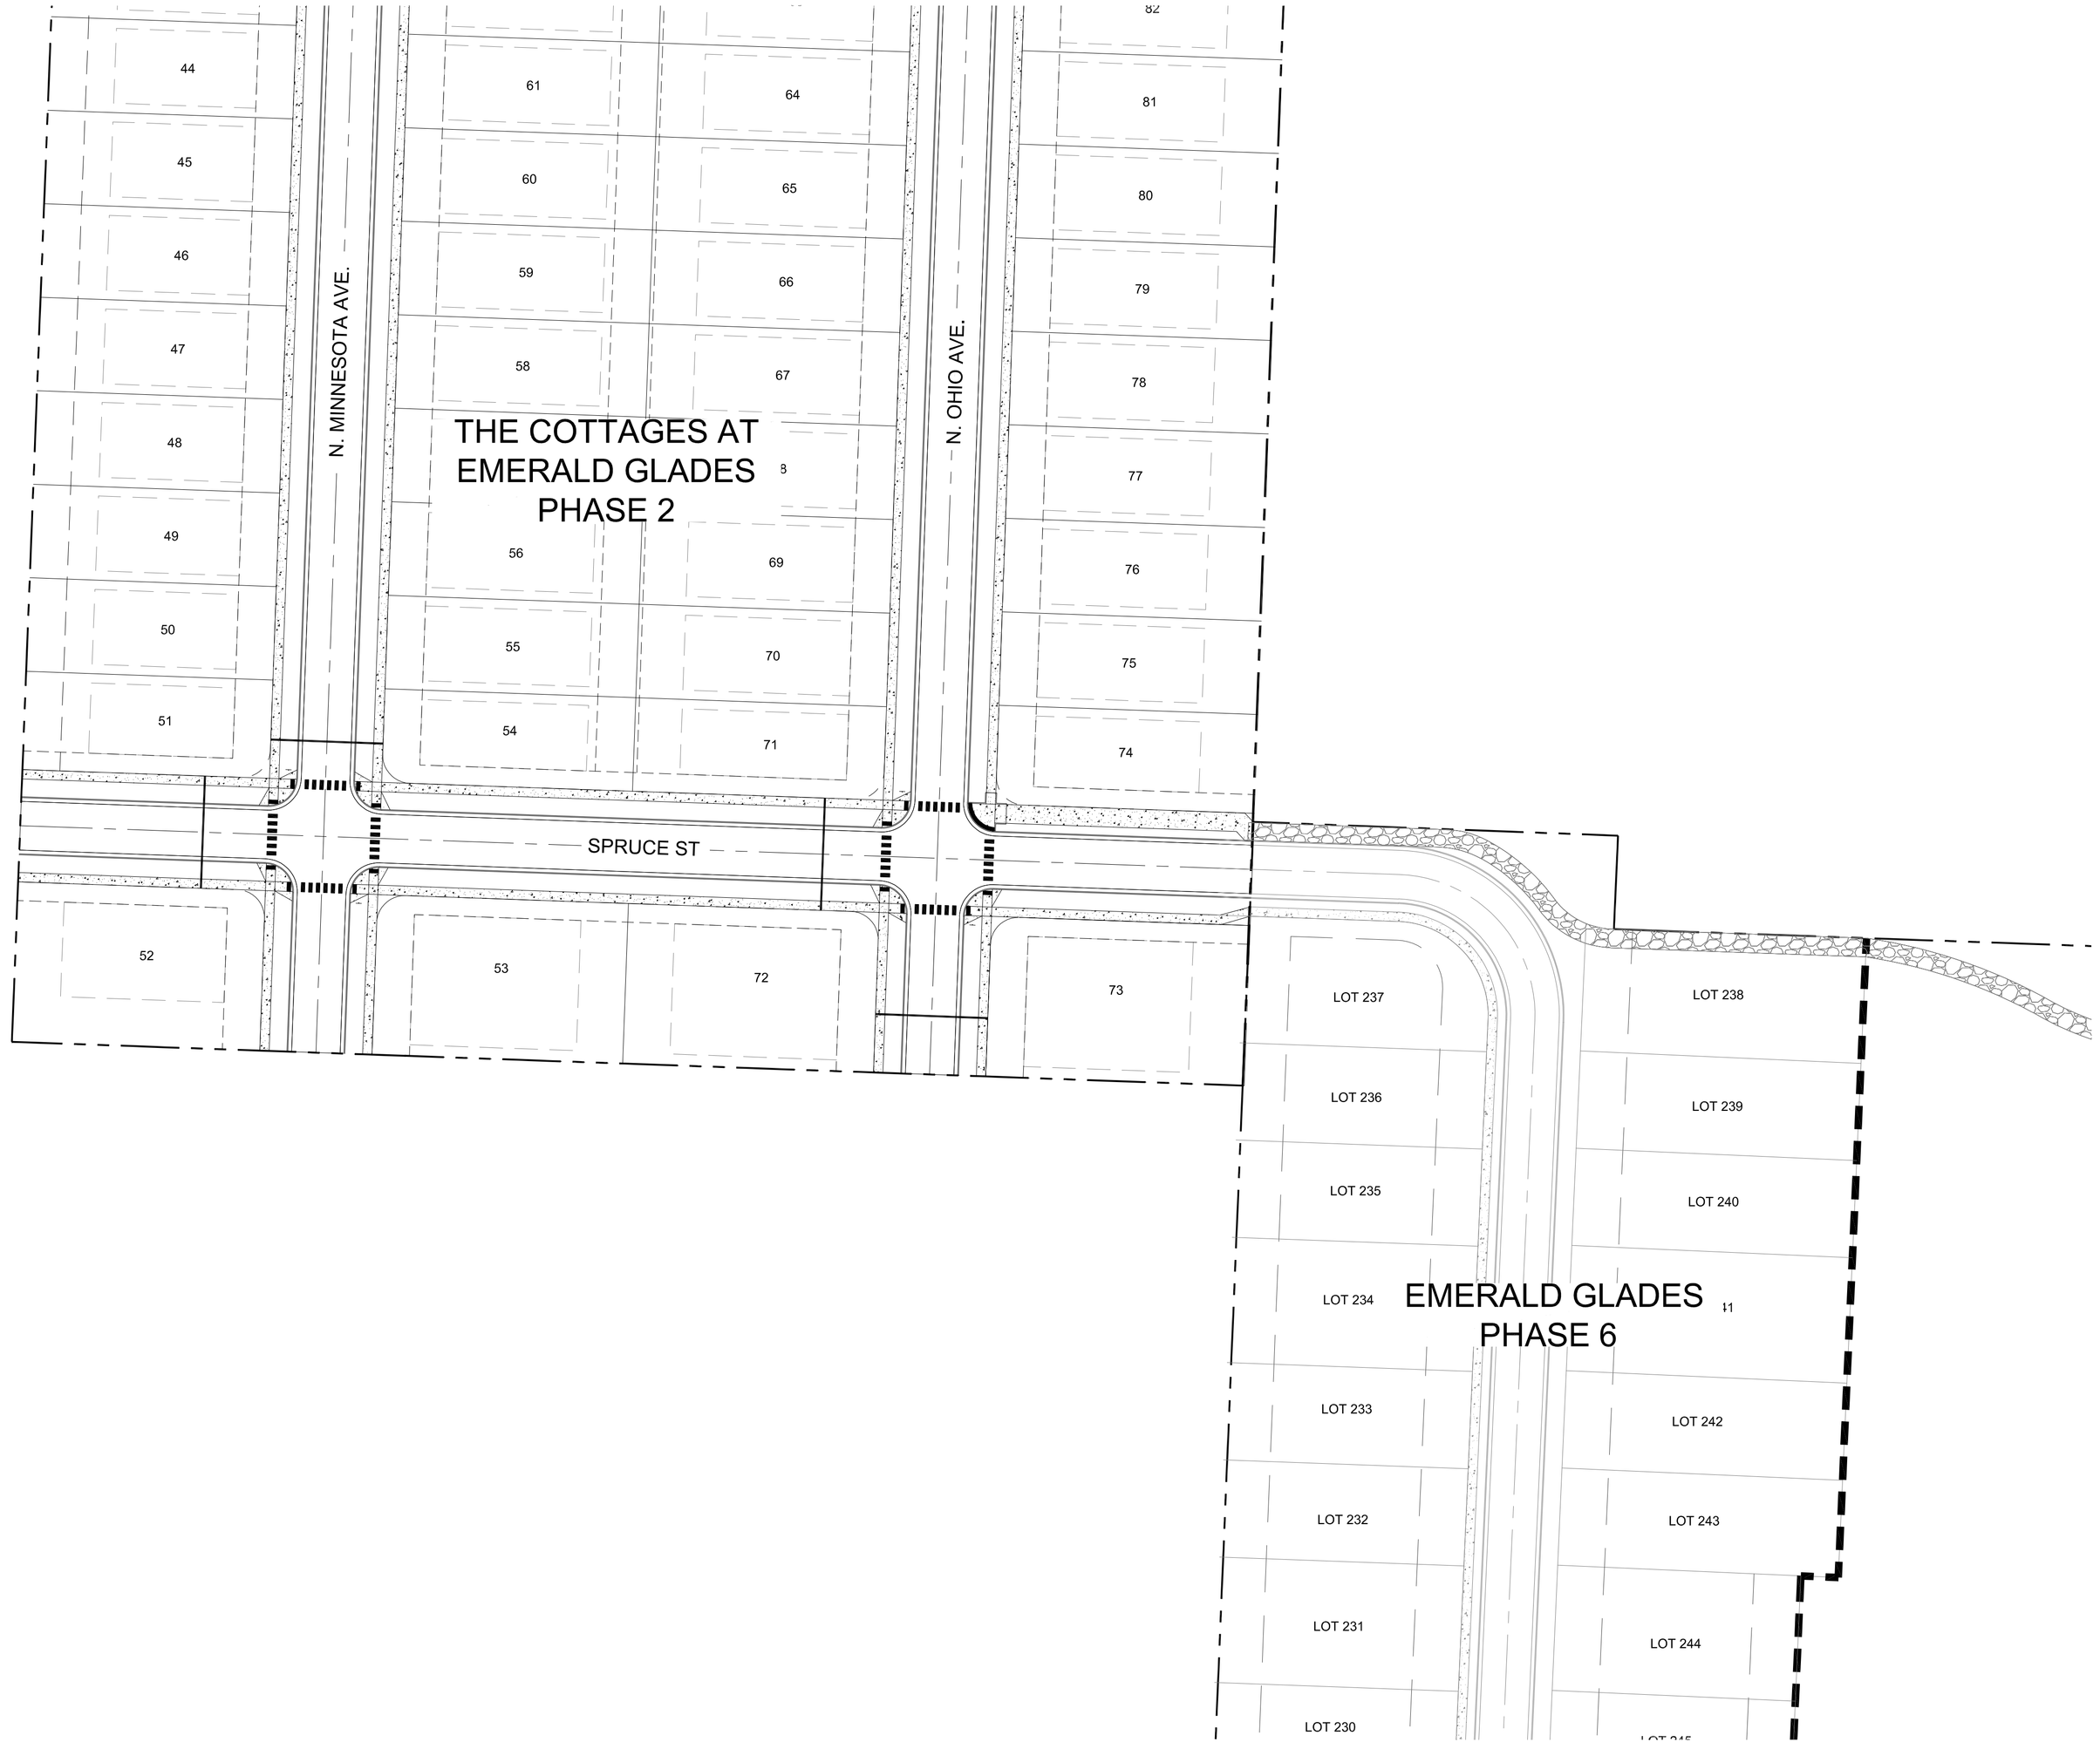

OWN
Engineering beyond.™
811 E. Third Street
Joplin, MO 64801
417.782.7399
weareown.com
FORMERLY ANDERSON ENGINEERING

A licensed Missouri
Engineering Corporation
COA# 00062

SCHUBER MITCHELL HOMES

THE COTTAGES AT EMERALD GLADES

JOPLIN, MISSOURI 64804

REVISIONS

NO.	DESCRIPTION	DATE

DRAWING INFORMATION

PROJECT NO: 23JO10089
DRAWN BY: LILLIAN BRYANT
CHECK BY:
ISSUED DATE: 12/18/2025

ISSUED BY:
LICENSE NO: _____

SHEET TITLE

CONNECTION EXHIBIT

SHEET NUMBER

C100

G:\Shared drives_01_Land Development Eng_Projects\JO1\2023\23JO10089 The Cottages at Emerald Glades\01 Civil\CAD\Base Files\New folder\23JO10089-Emerald Glades Connection Exhibit (2025.12.18).dwg