


Z:\Newton County MO\County of Newton\Transportation\Jackson Avenue Bridge Replacement\Drawings\XR-EXISTING-PRELIMINARY.dwg, 1/20/2017 3:34:06 PM

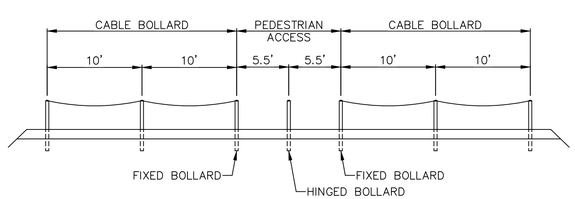



BOLLARDS ELEVATION VIEW

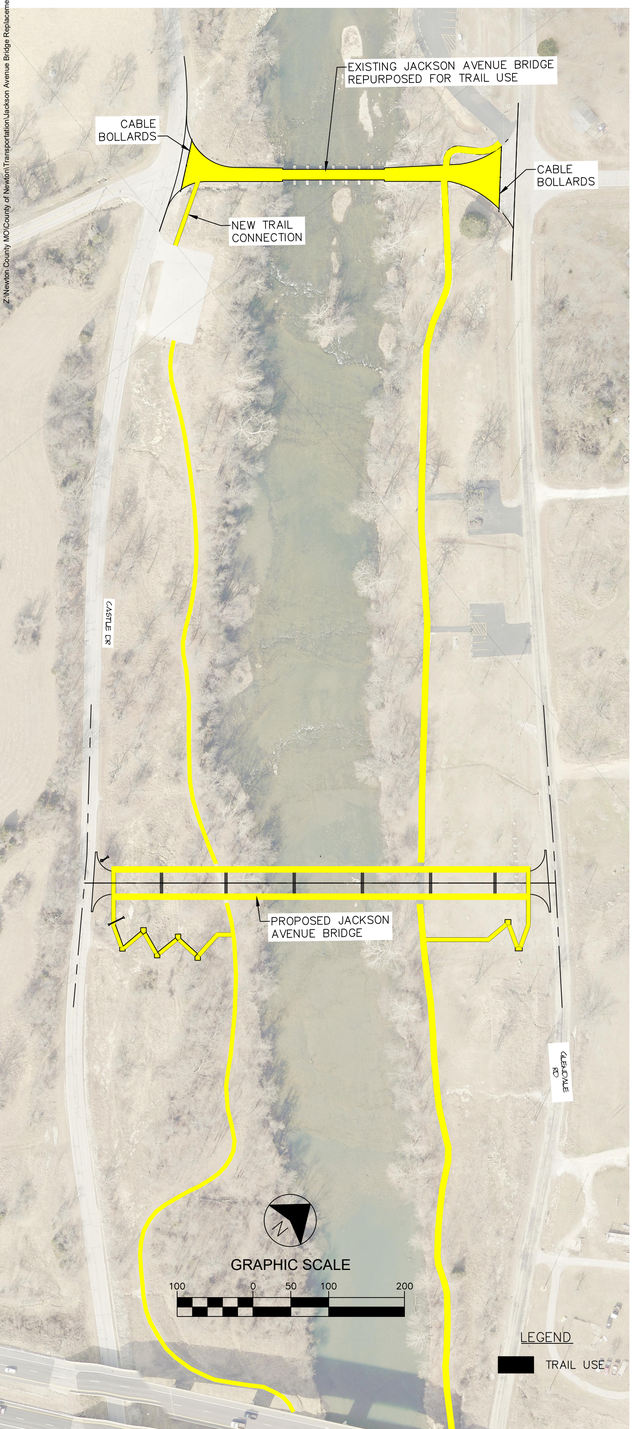

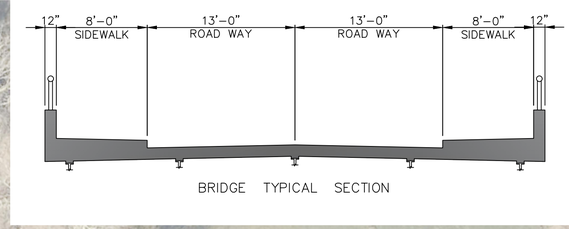

BRIDGE TYPICAL SECTION

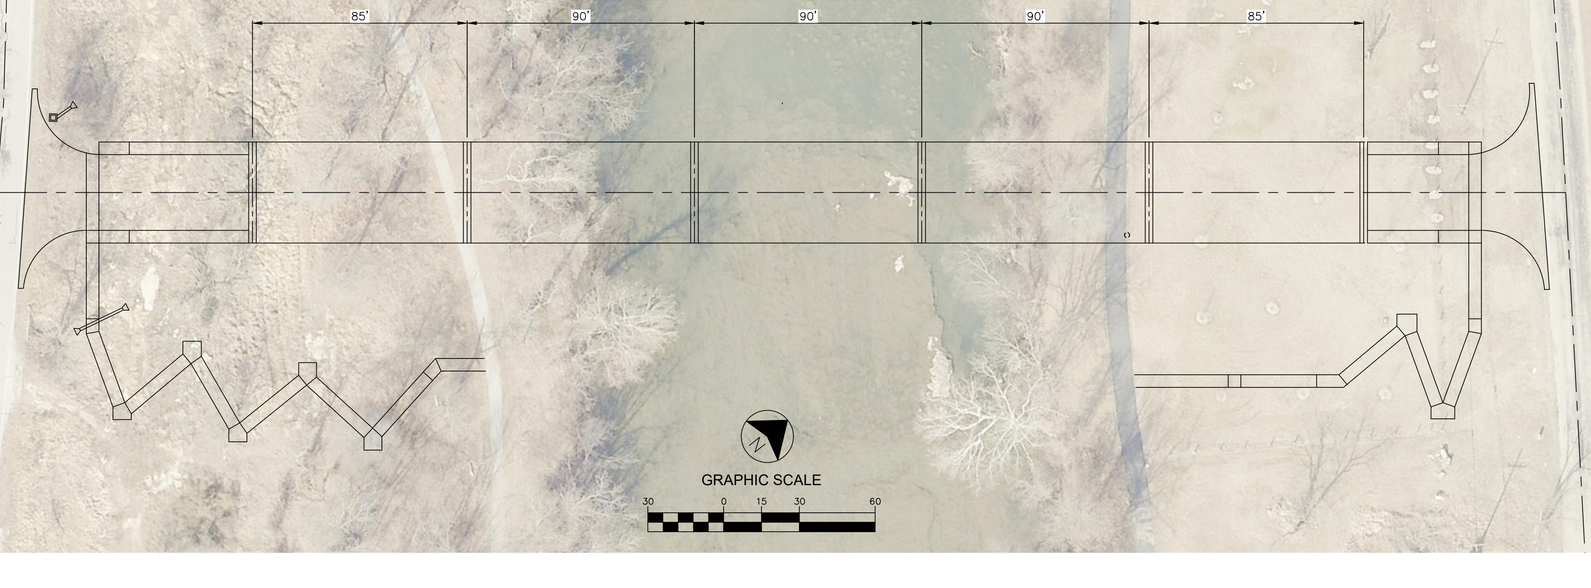

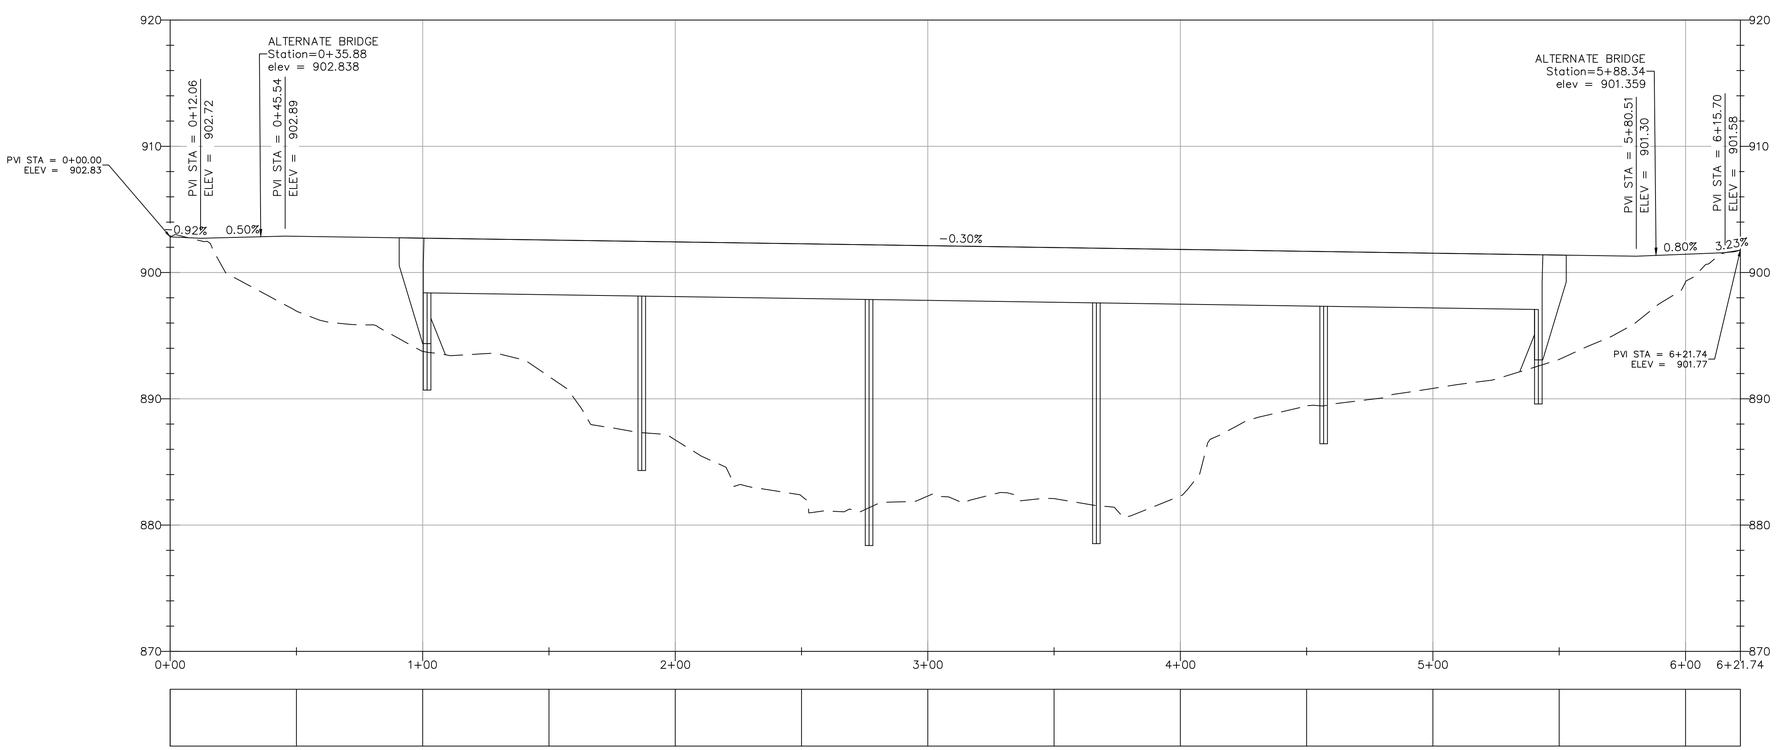

SCALE
VERT. = 1:4
HORIZ. = 1:20
ALTERNATE BRIDGE