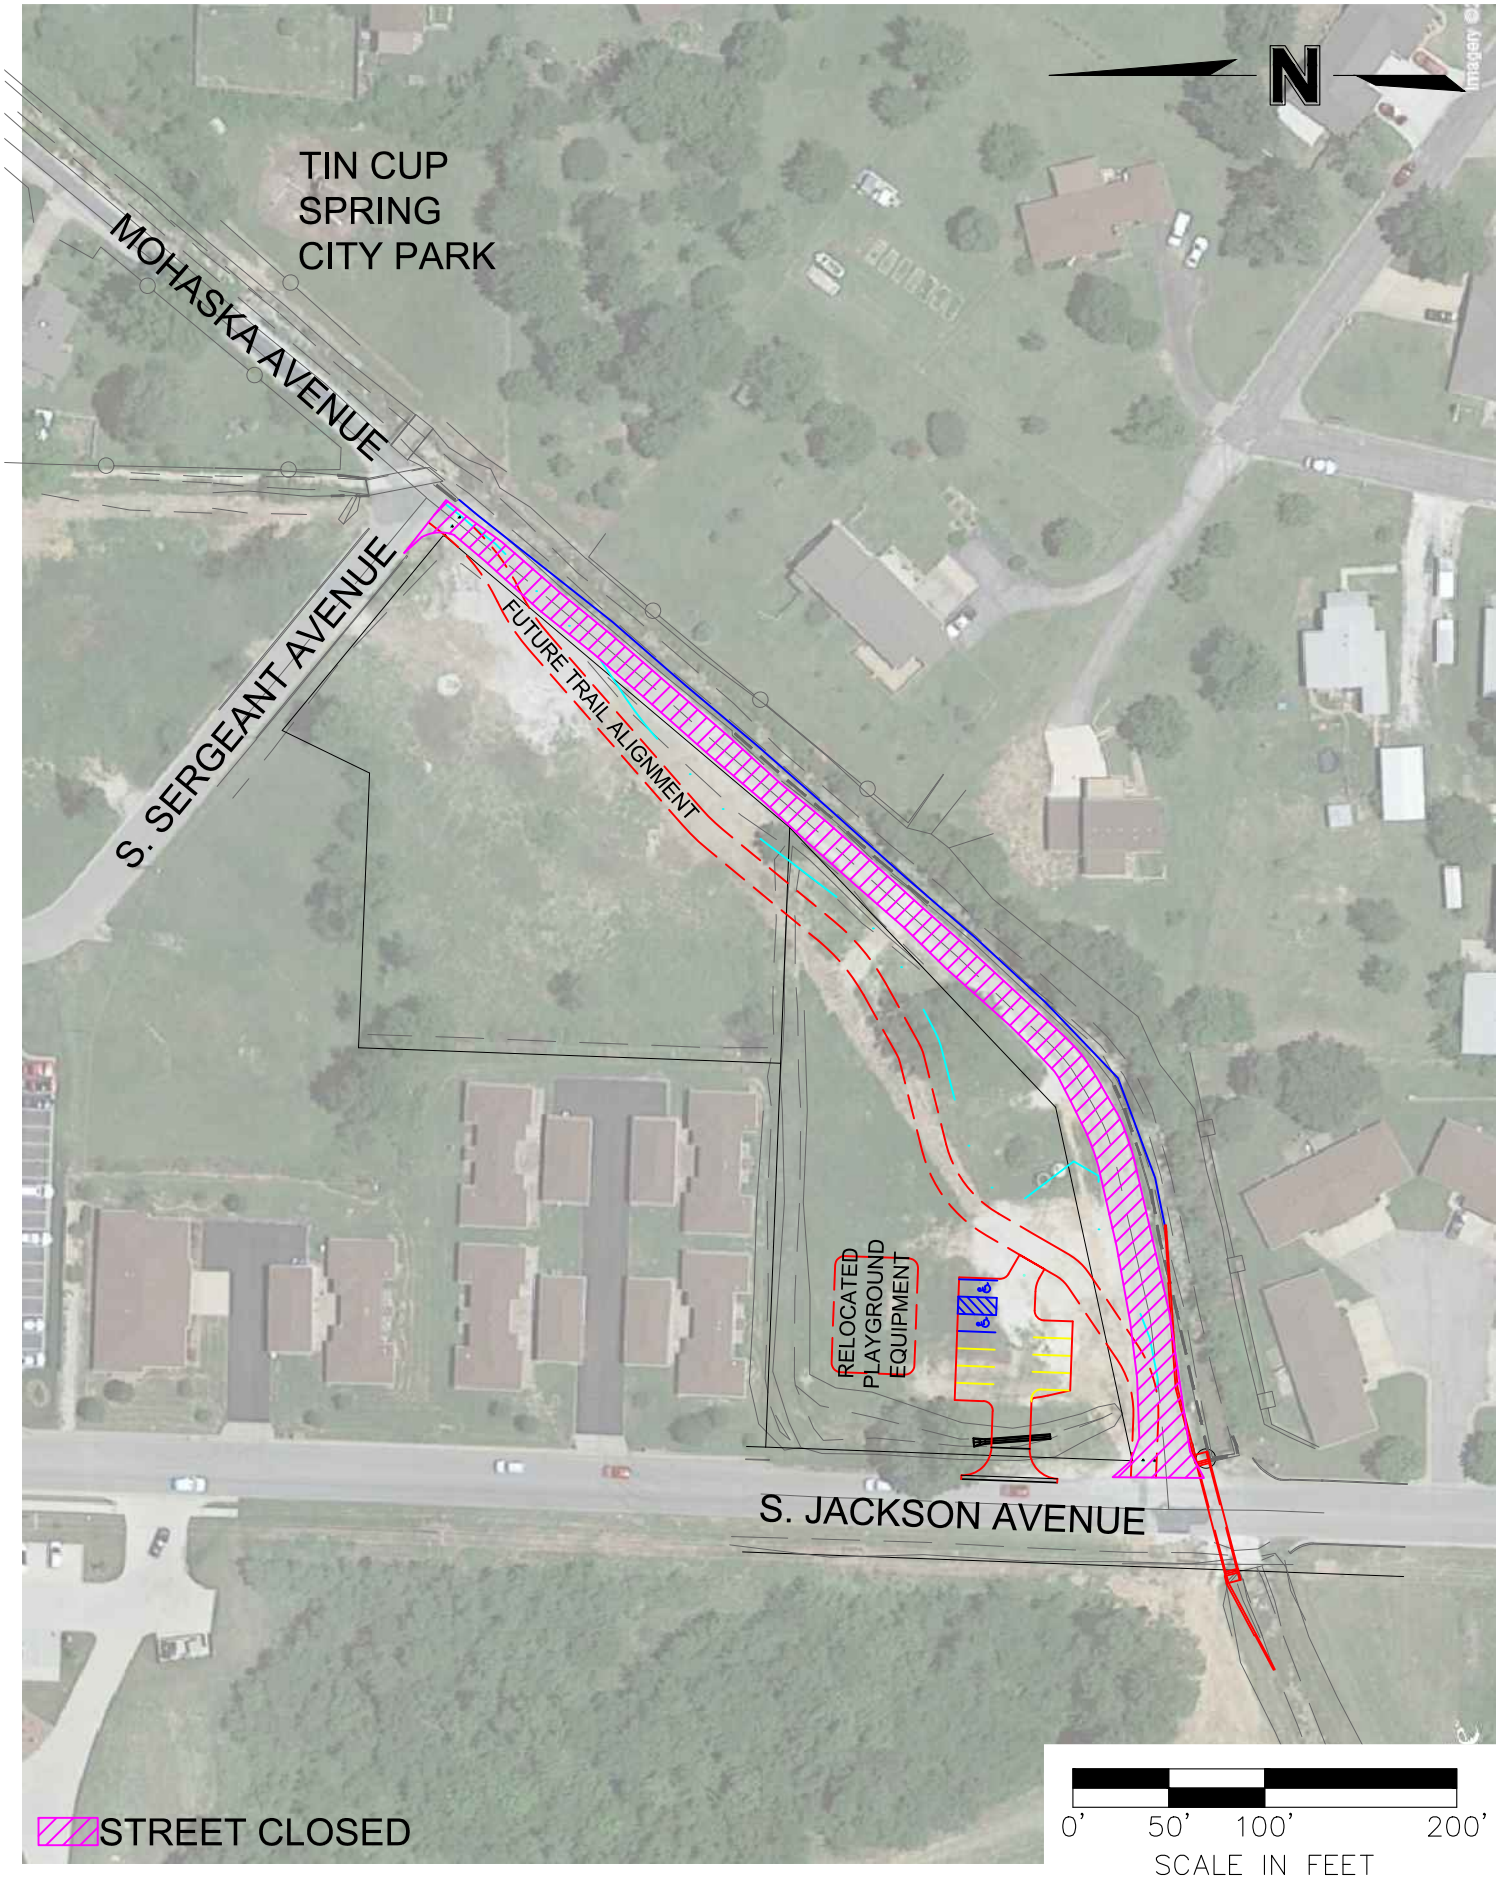


PROJECT NO: 015-3544	Storm Project 19 Project Area	EXHIBIT
DRAWN BY: SWM		1
DATE: 02/06/18		