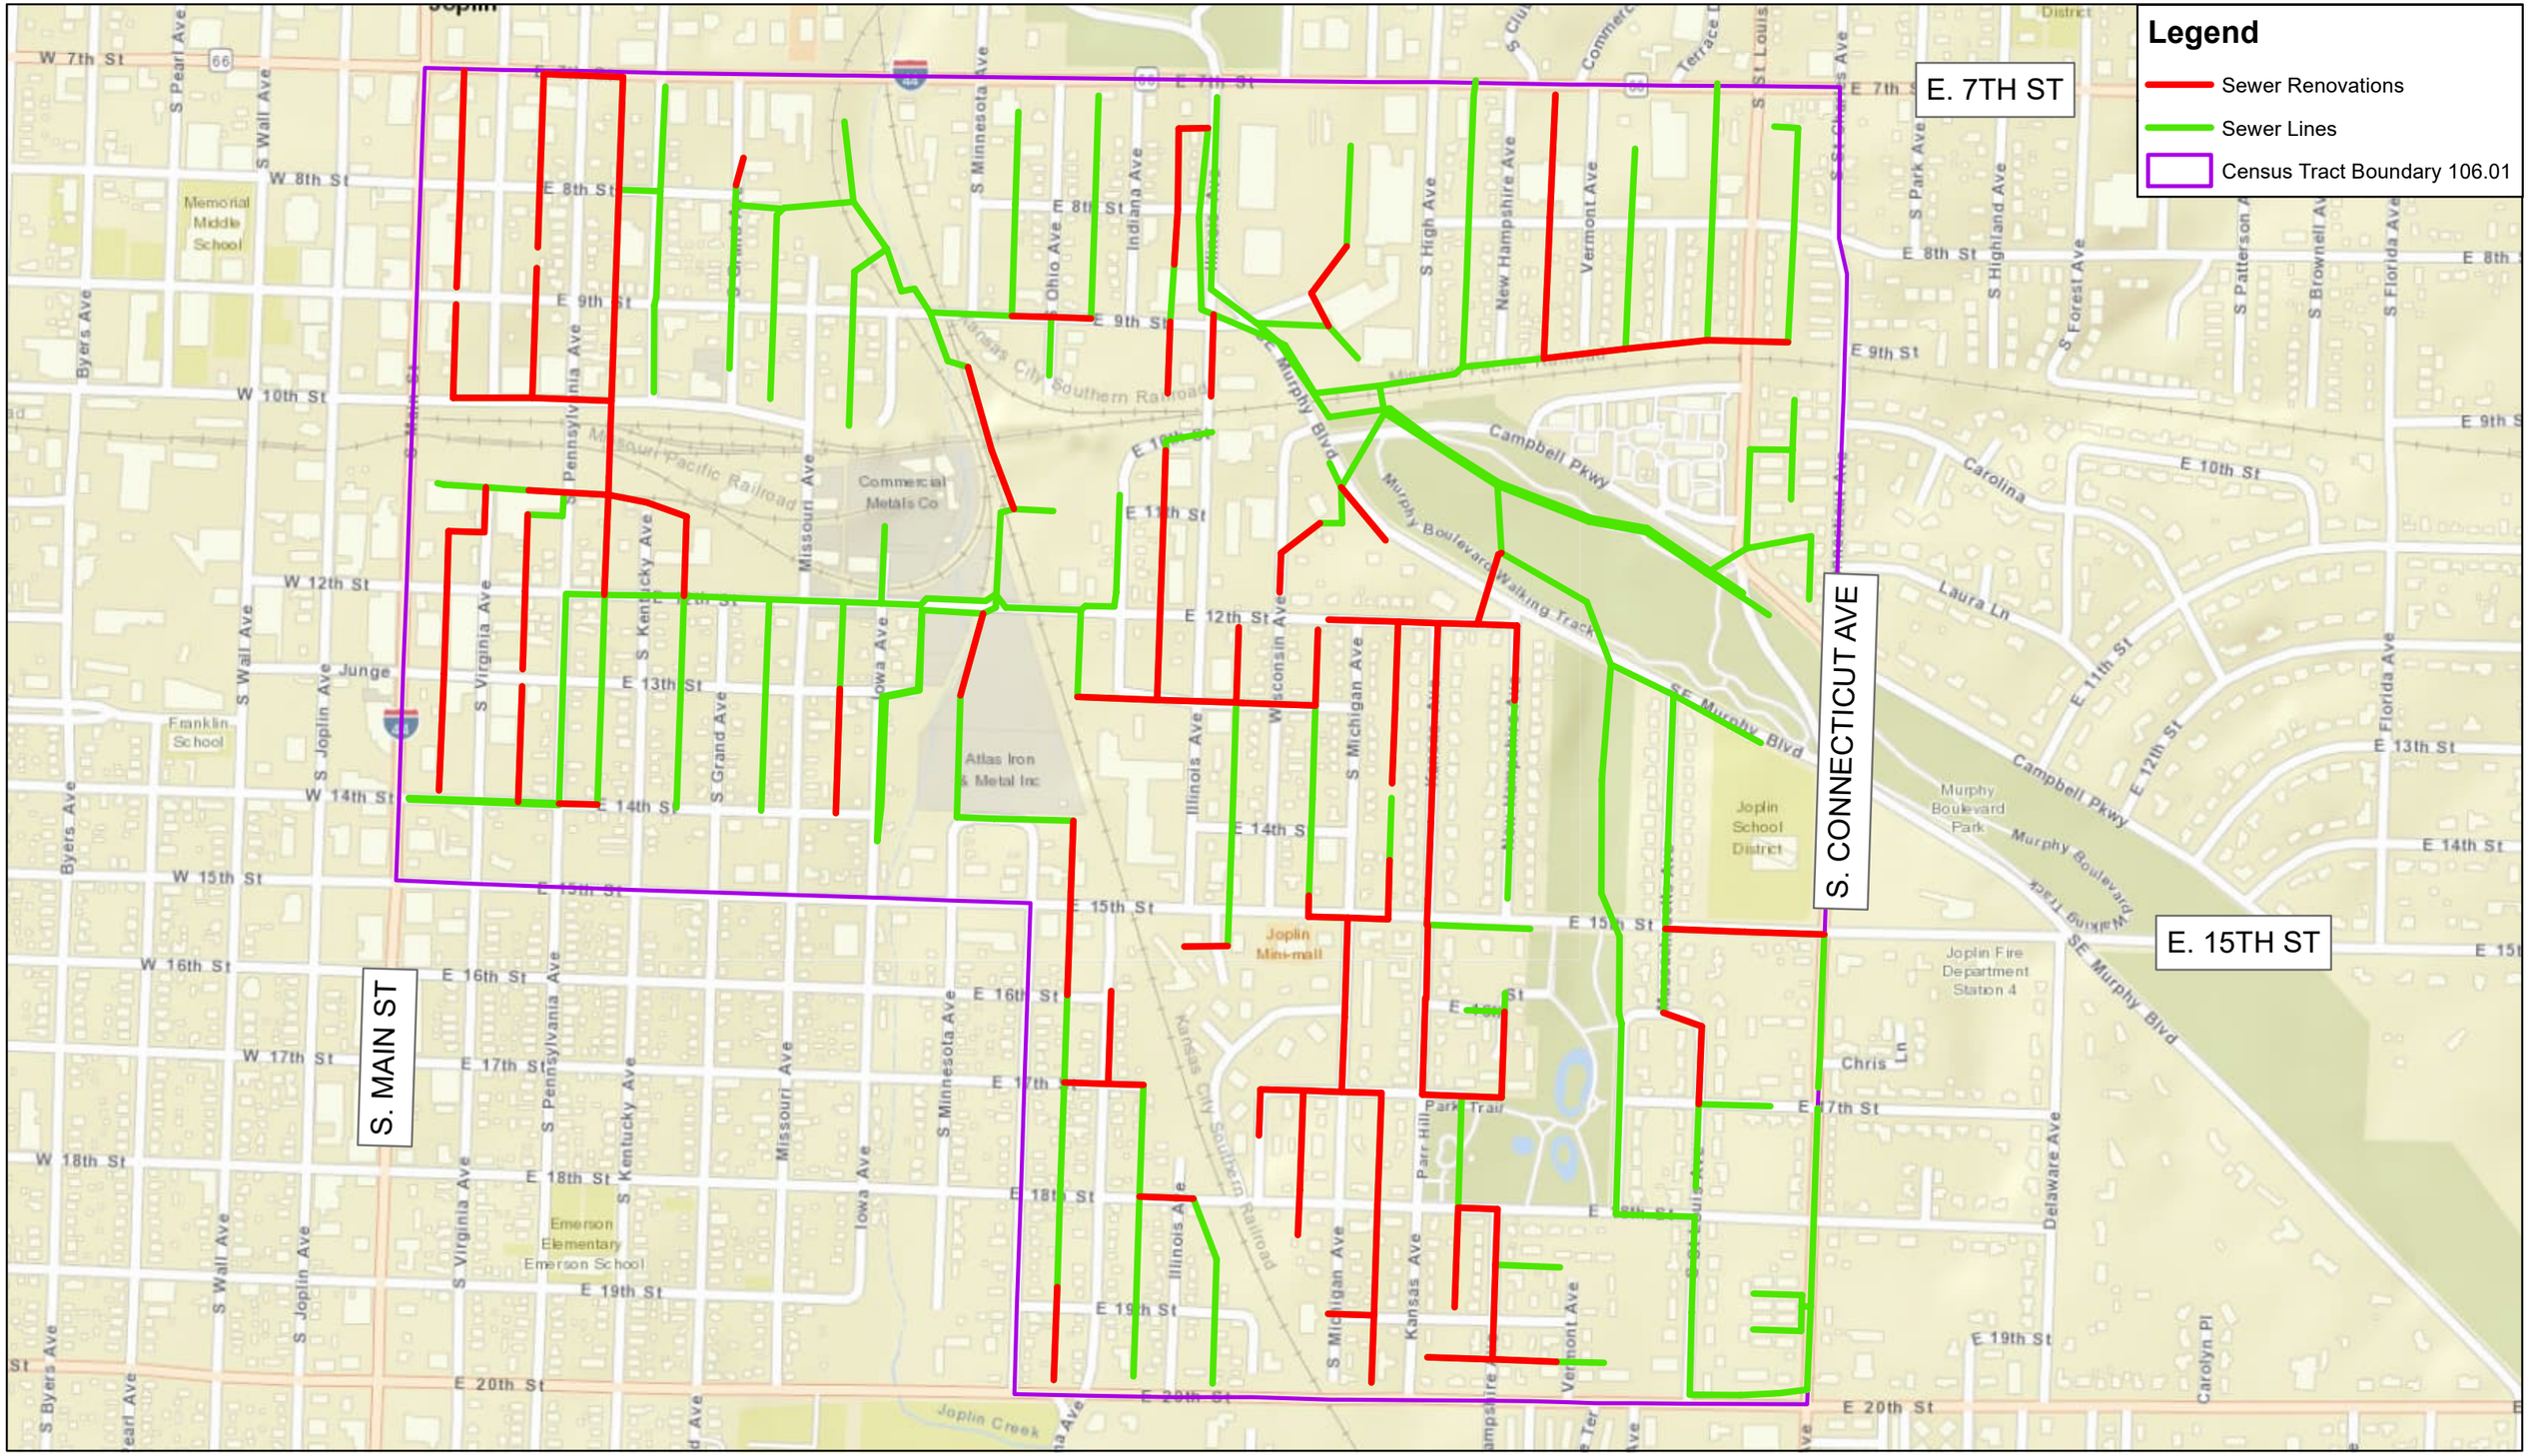


N

EXHIBIT 1
ARPA SANITARY SEWER RENOVATIONS