Z:\JOPLIN MO\CITY OF JOPLIN\WASTEWATER\MISC WWTP IMPROVEMENTS 2025\DRAWINGS_EXHIBIT 1 - SITE PLANS.DWG

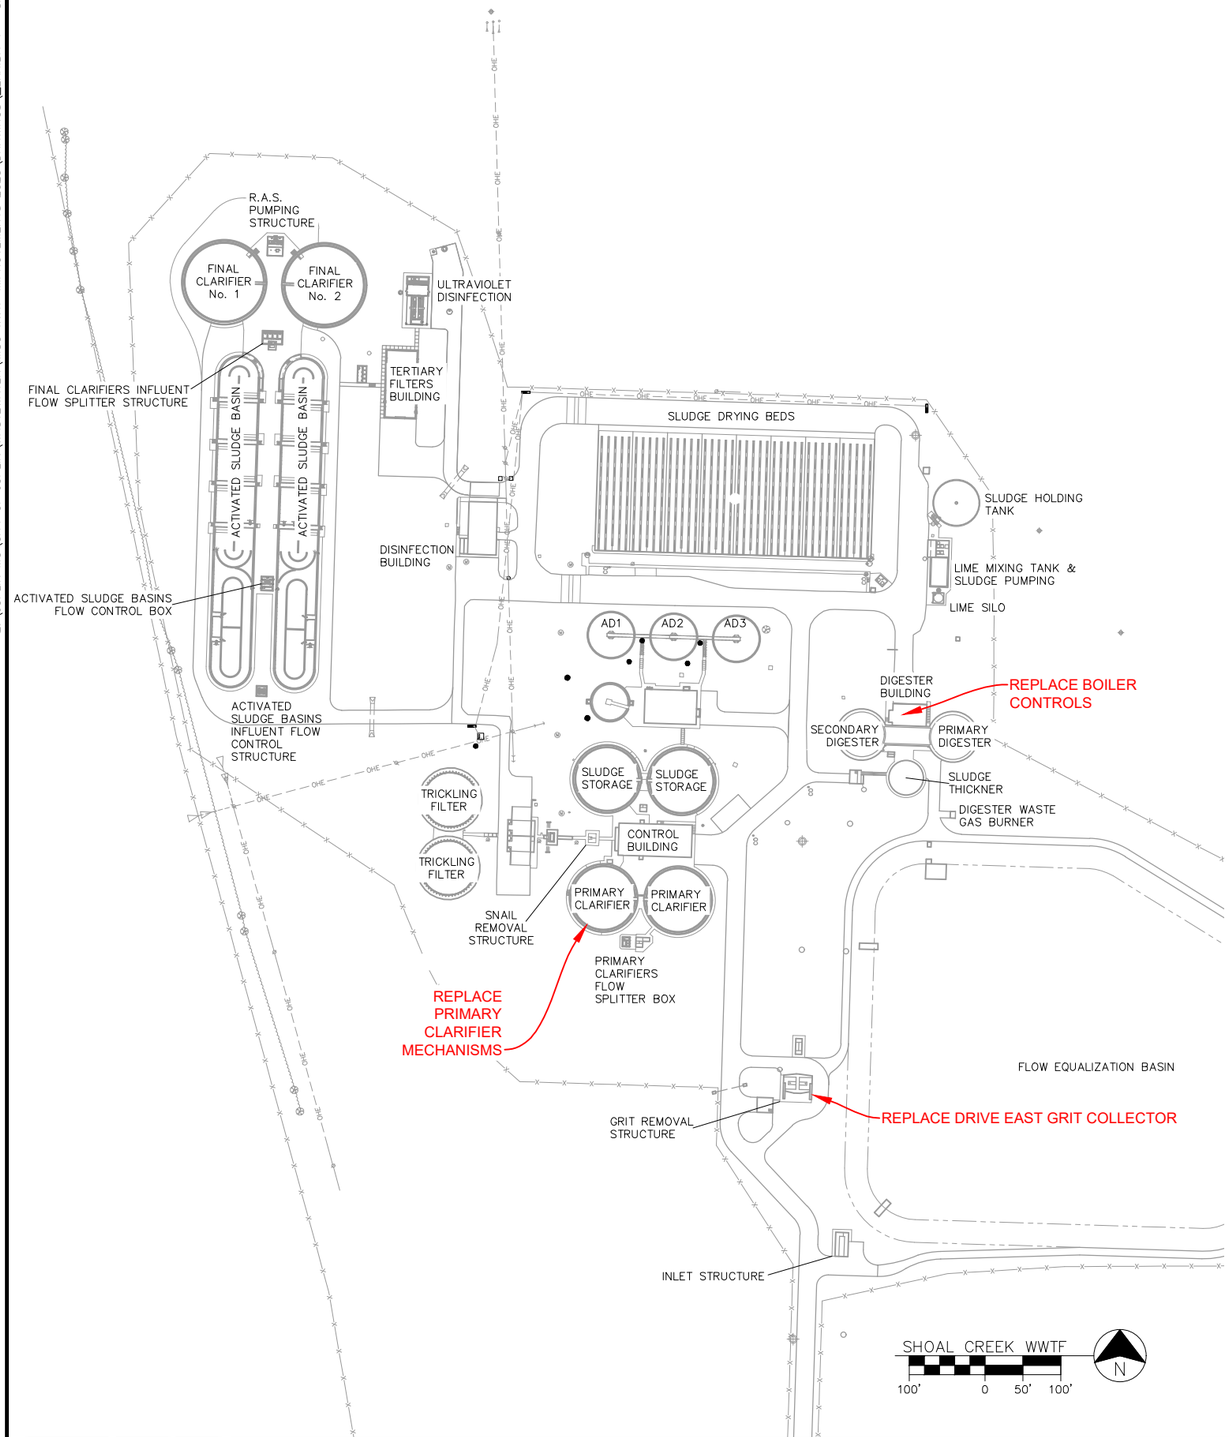

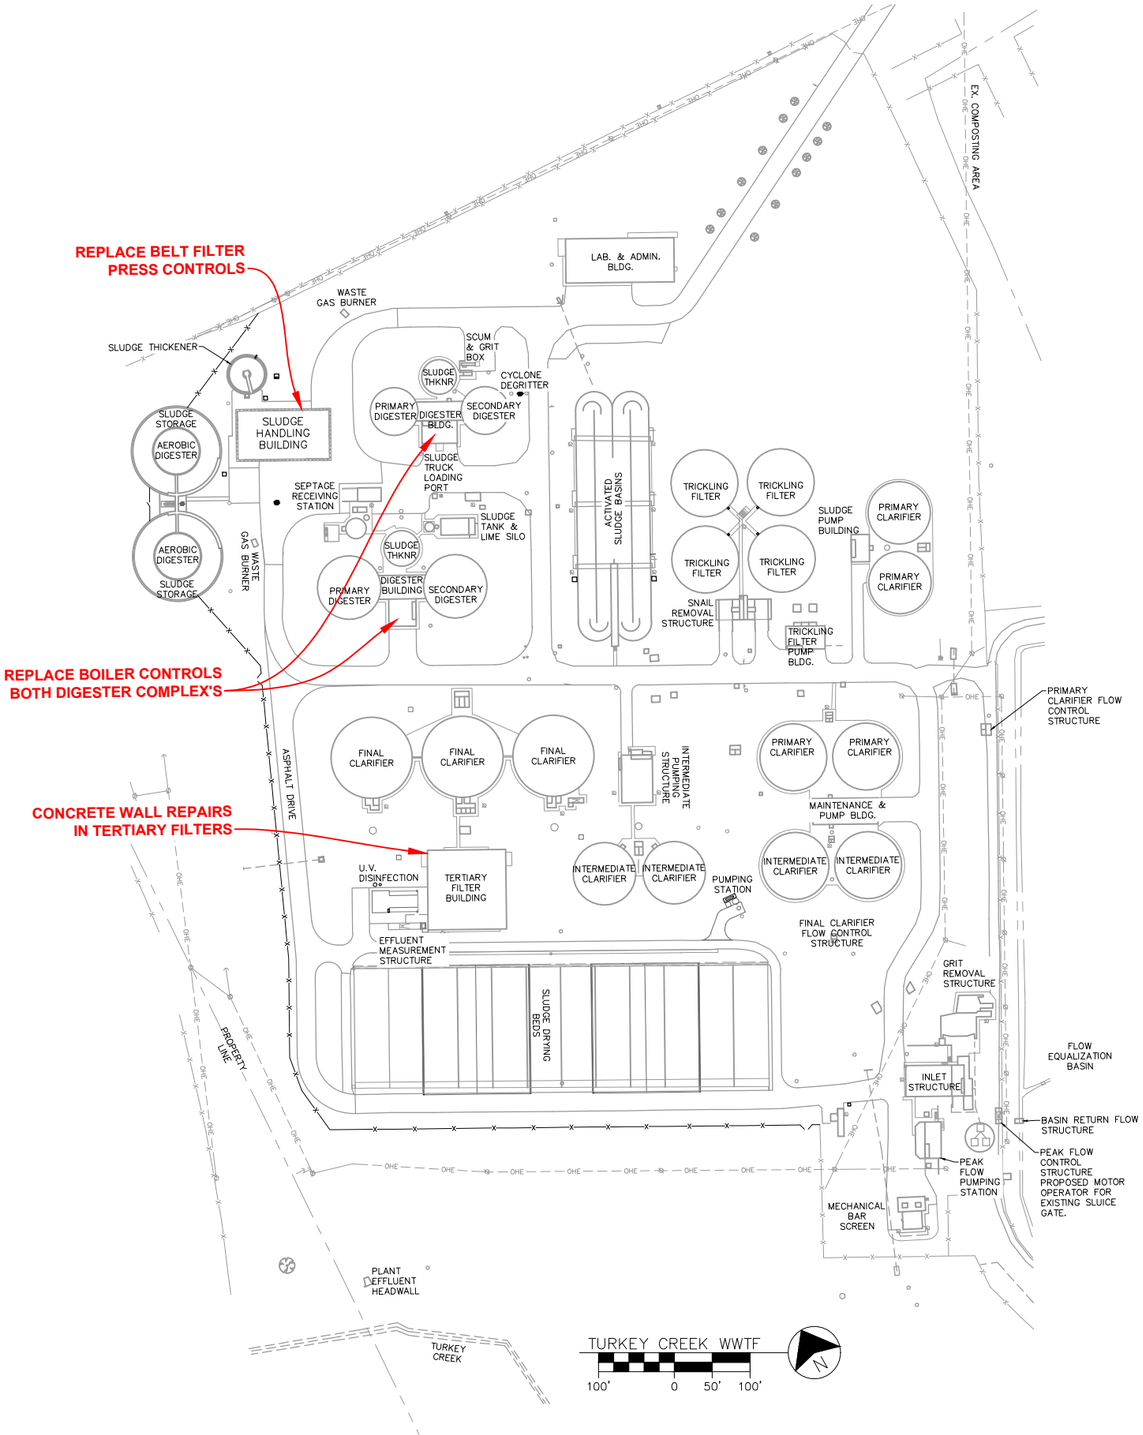

ALLGEIER, MARTIN and ASSOCIATES, INC.
CONSULTING ENGINEERS and SURVEYORS
7231 EAST 24th STREET JOPLIN, MISSOURI 64804 (417) 680 - 7200

THIS DRAWING IS A DOCUMENT OF SERVICE AND IS THE PROPERTY OF ALLGEIER, MARTIN and ASSOCIATES, INC. THIS DOCUMENT SHALL NOT BE USED ON THIS OR OTHER PROJECTS WITHOUT THE WRITTEN CONSENT OF ALLGEIER, MARTIN and ASSOCIATES, INC.

CERTIFICATE OF AUTHORITY MISSOURI NO. 000427

DATE	REVISION

DWN. BY:	WBW
CKD. BY:	CHK-BY
APPD. BY:	APPD-BY
DATE :	DATE

SITE PLANS
WASTEWATER TREATMENT PLANTS IMPROVEMENTS 2025
JOPLIN, MISSOURI

DWG. NO.
EX-1