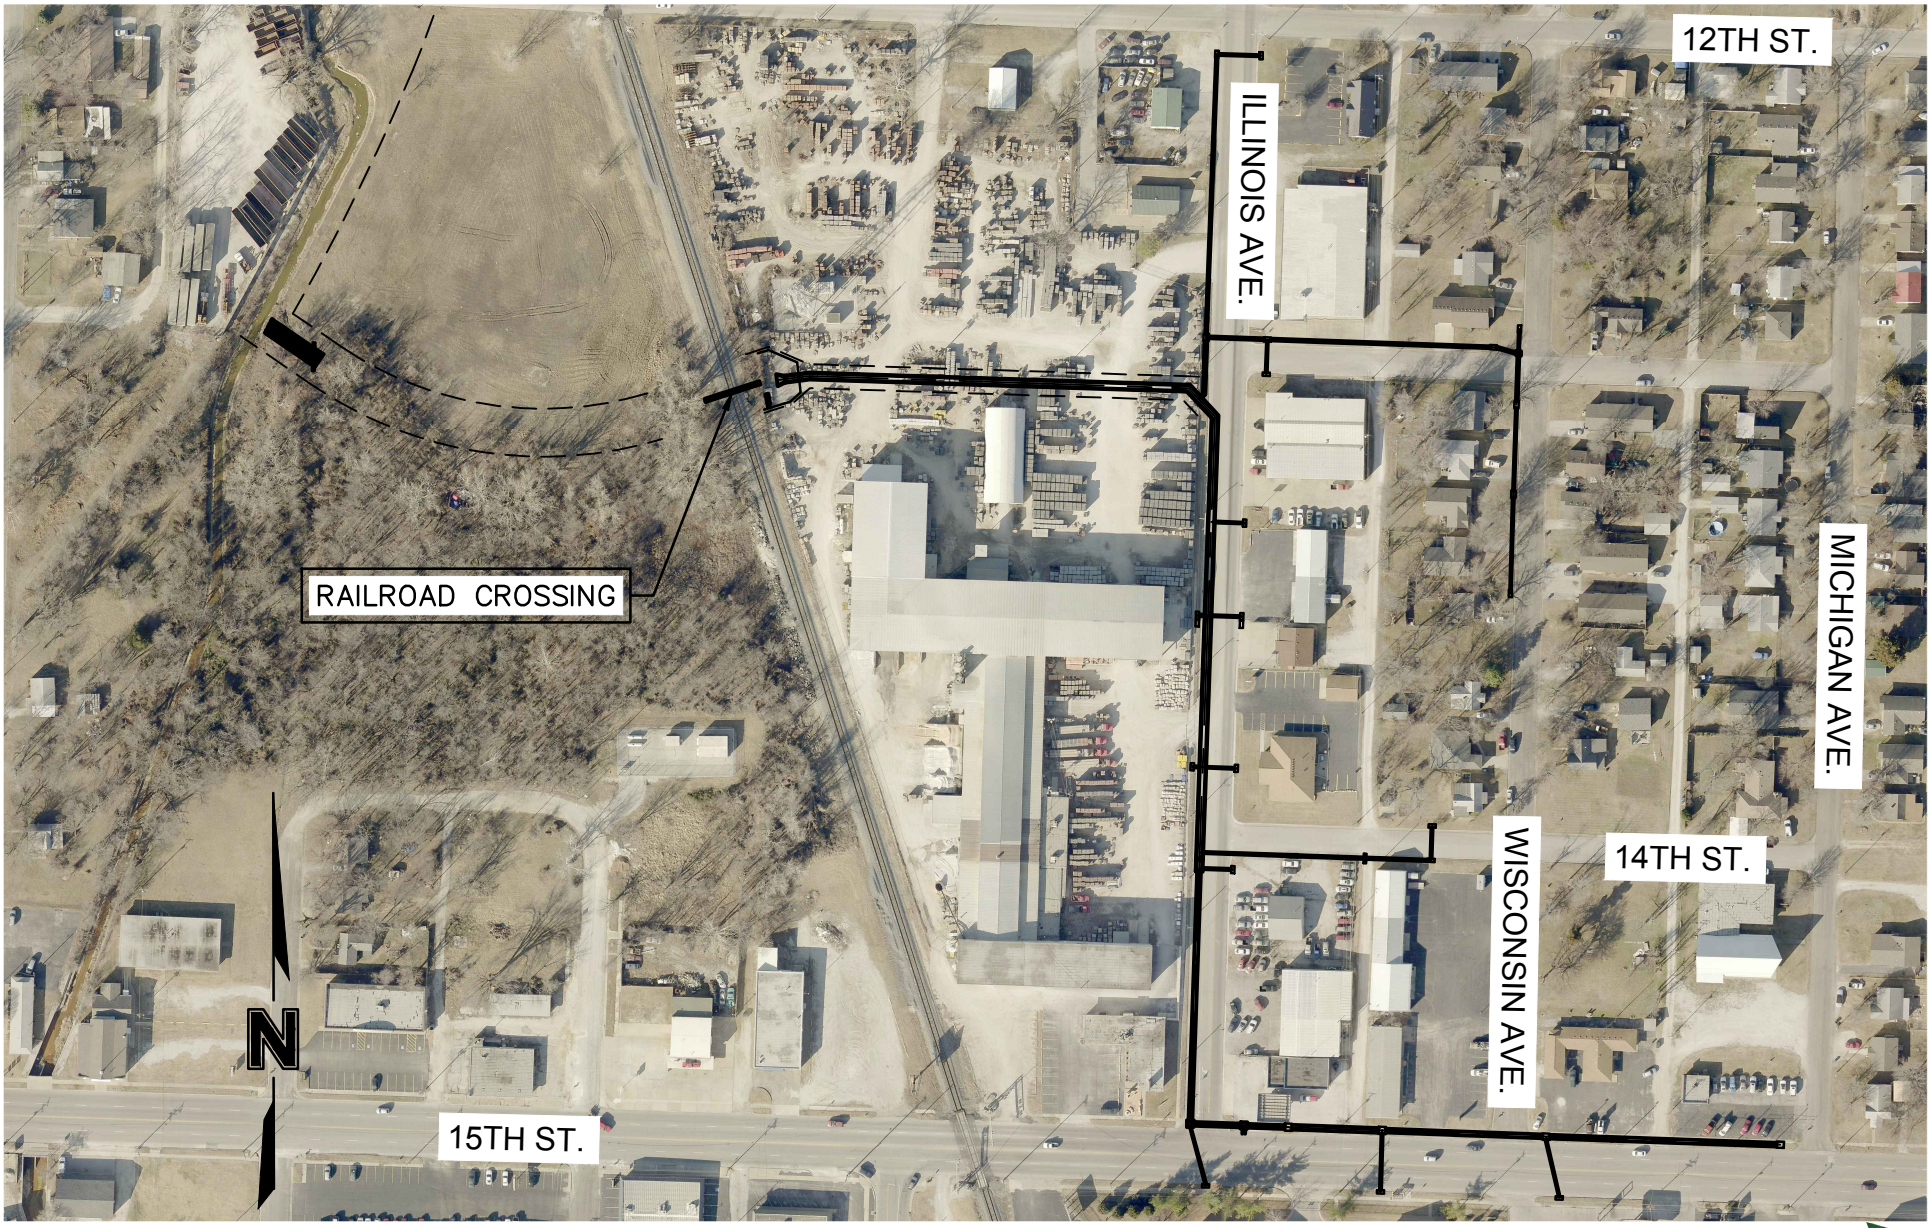

DWG: F:\2016\3001-3500\016-3354\40-Design\Exhibits\CouncilExhibit.dwg USER: cluttrell
DATE: Mar 01, 2018 1:24pm XREFS: W_PBASE_63354

JOPLIN, MO STRONGER, SAFER, SMARTER
JET JOINT ENGINEERING TEAM

PROJECT NO: 016-3354	STORM PROJECT #12	OLSSON ASSOCIATES	EXHIBIT
DRAWN BY: CRL		550 St. Louis Street Springfield, MO 65806 TEL 417.890.8802 FAX 401.890.8805	1
DATE: 3.1.2018			