

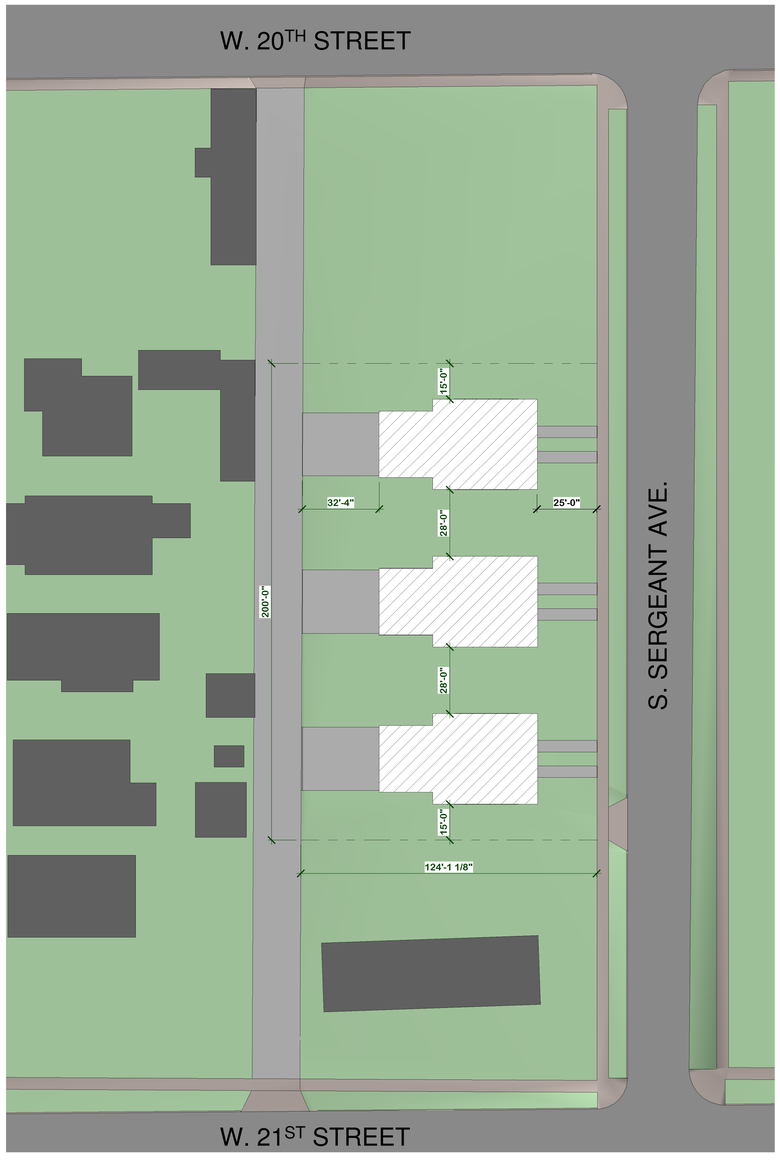

SITE PLAN

SCALE 1" = 30'-0"

NORTH

ARCHITECTS
PATTERSON
LATIMER
JONES
BRANNON
DENHAM
ARCHITECTURAL CORPORATION #000363
111 W. 3RD JOPLIN, MISSOURI 64801
Phone: 417-624-4004
Fax: 417-624-4022
E-mail: contact@pljbd.com

Consultant

Consultant

Consultant

JEHDI
joplin economic housing development initiative

Duplexes For Joplin Economic Housing Development Initiative
Joplin, Jasper County, Missouri

Joplin Economic Housing
Development Initiative
2008 S. Sergeant Ave.
Joplin, MO 64801

NOT FOR CONSTRUCTION

E. Kyle Denham
ARCHITECT A-5742

DATE
April, 2025

DRAWN BY:	CHECKED BY:
LEW	KD

REVISIONS

PROJECT NUMBER
2023 02 03

SITE PLAN

SHEET NUMBER

A1.0

4/10/2025 3:14:58 PM