
Case 020-23 - Site Plan Review

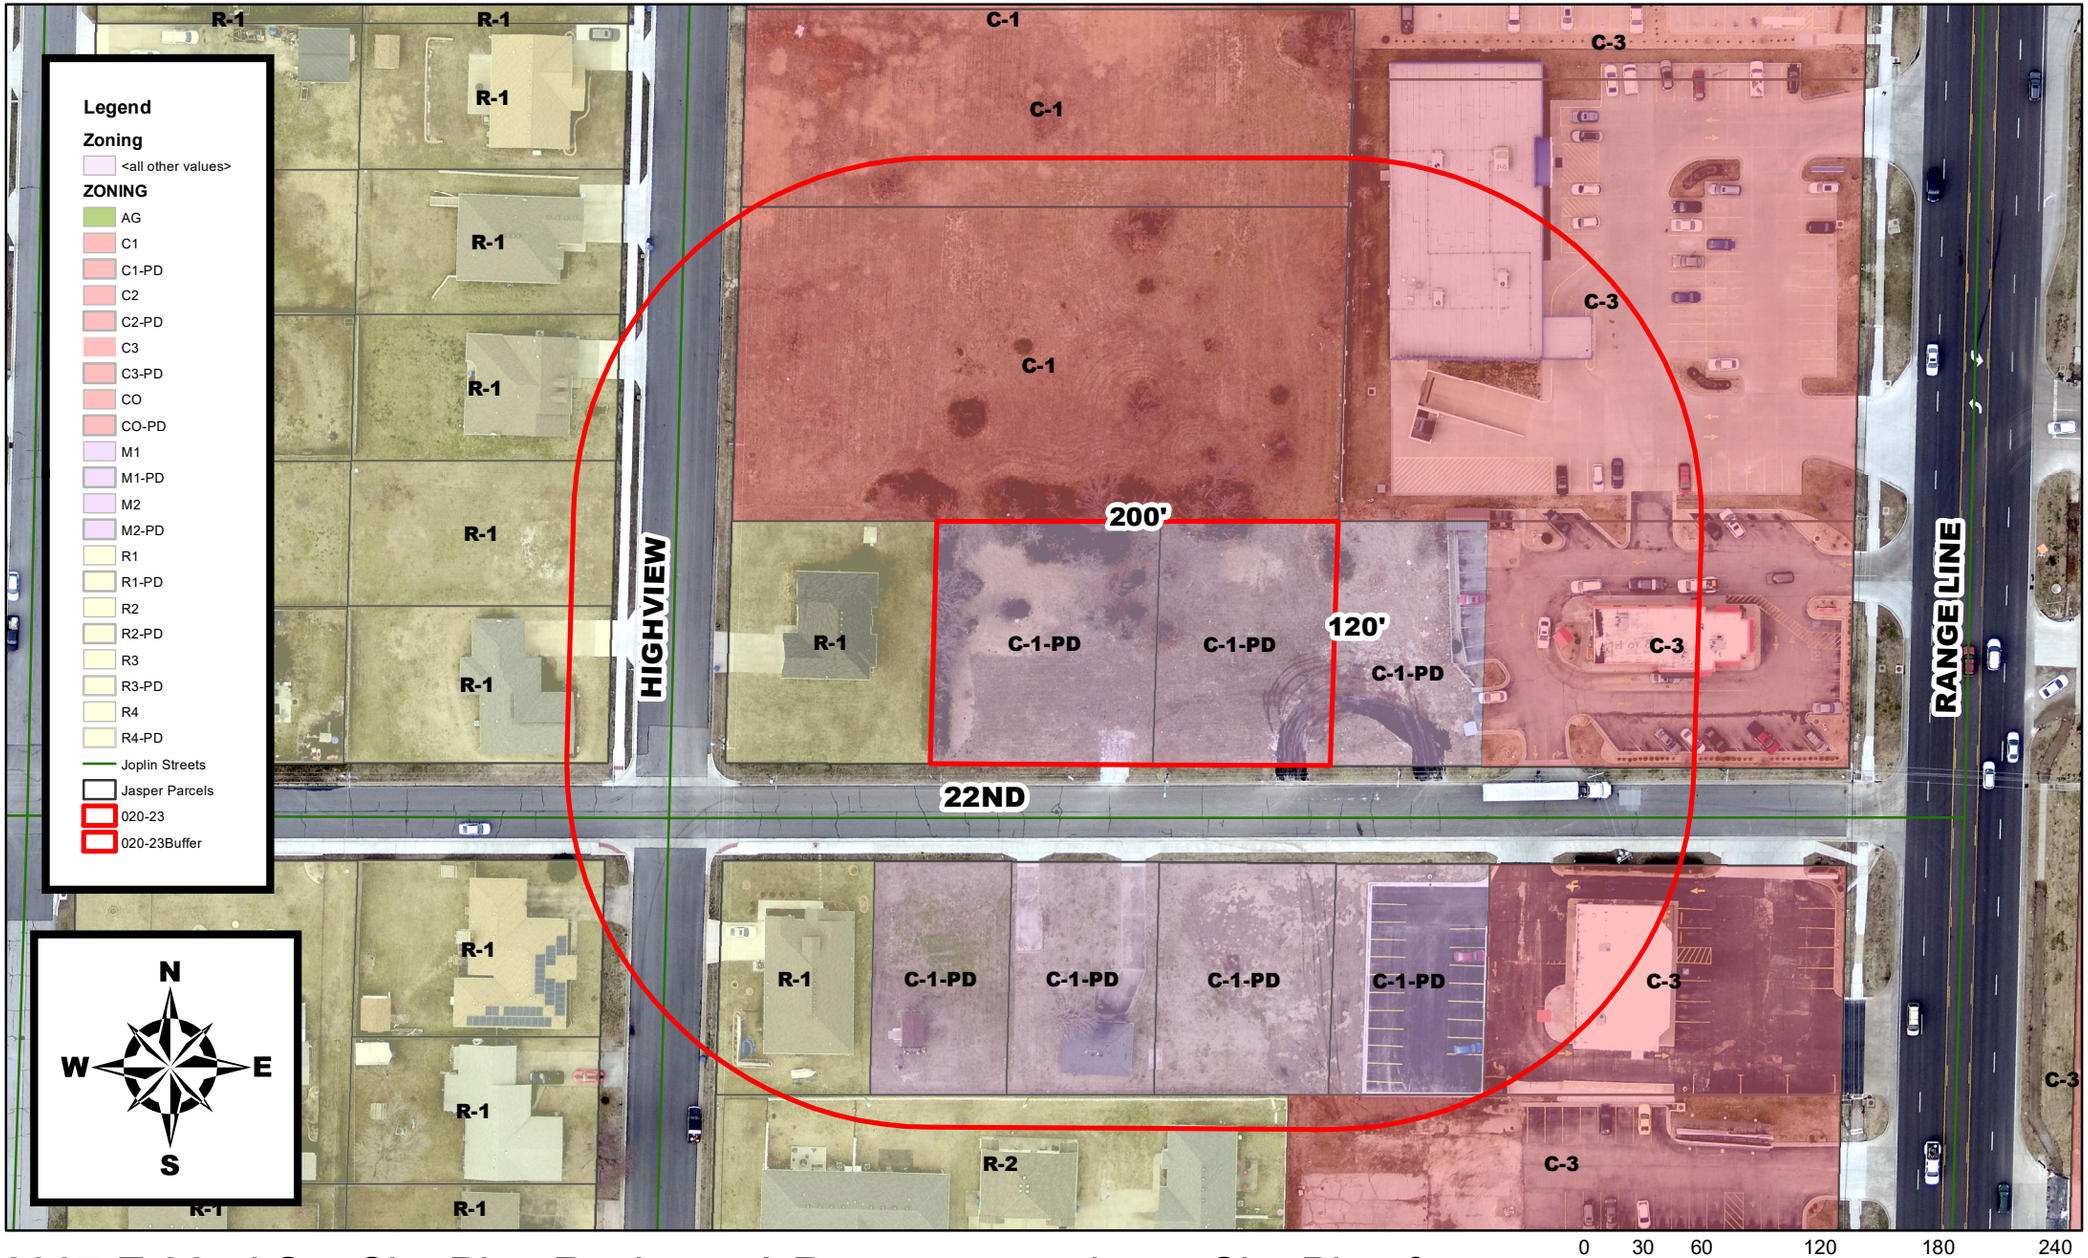

2907 E 22nd St - Site Plan Review – A Request to review a Site Plan for a drive through Dominos restaurant – Bates Building