Case 019-23 - Special Use Permit

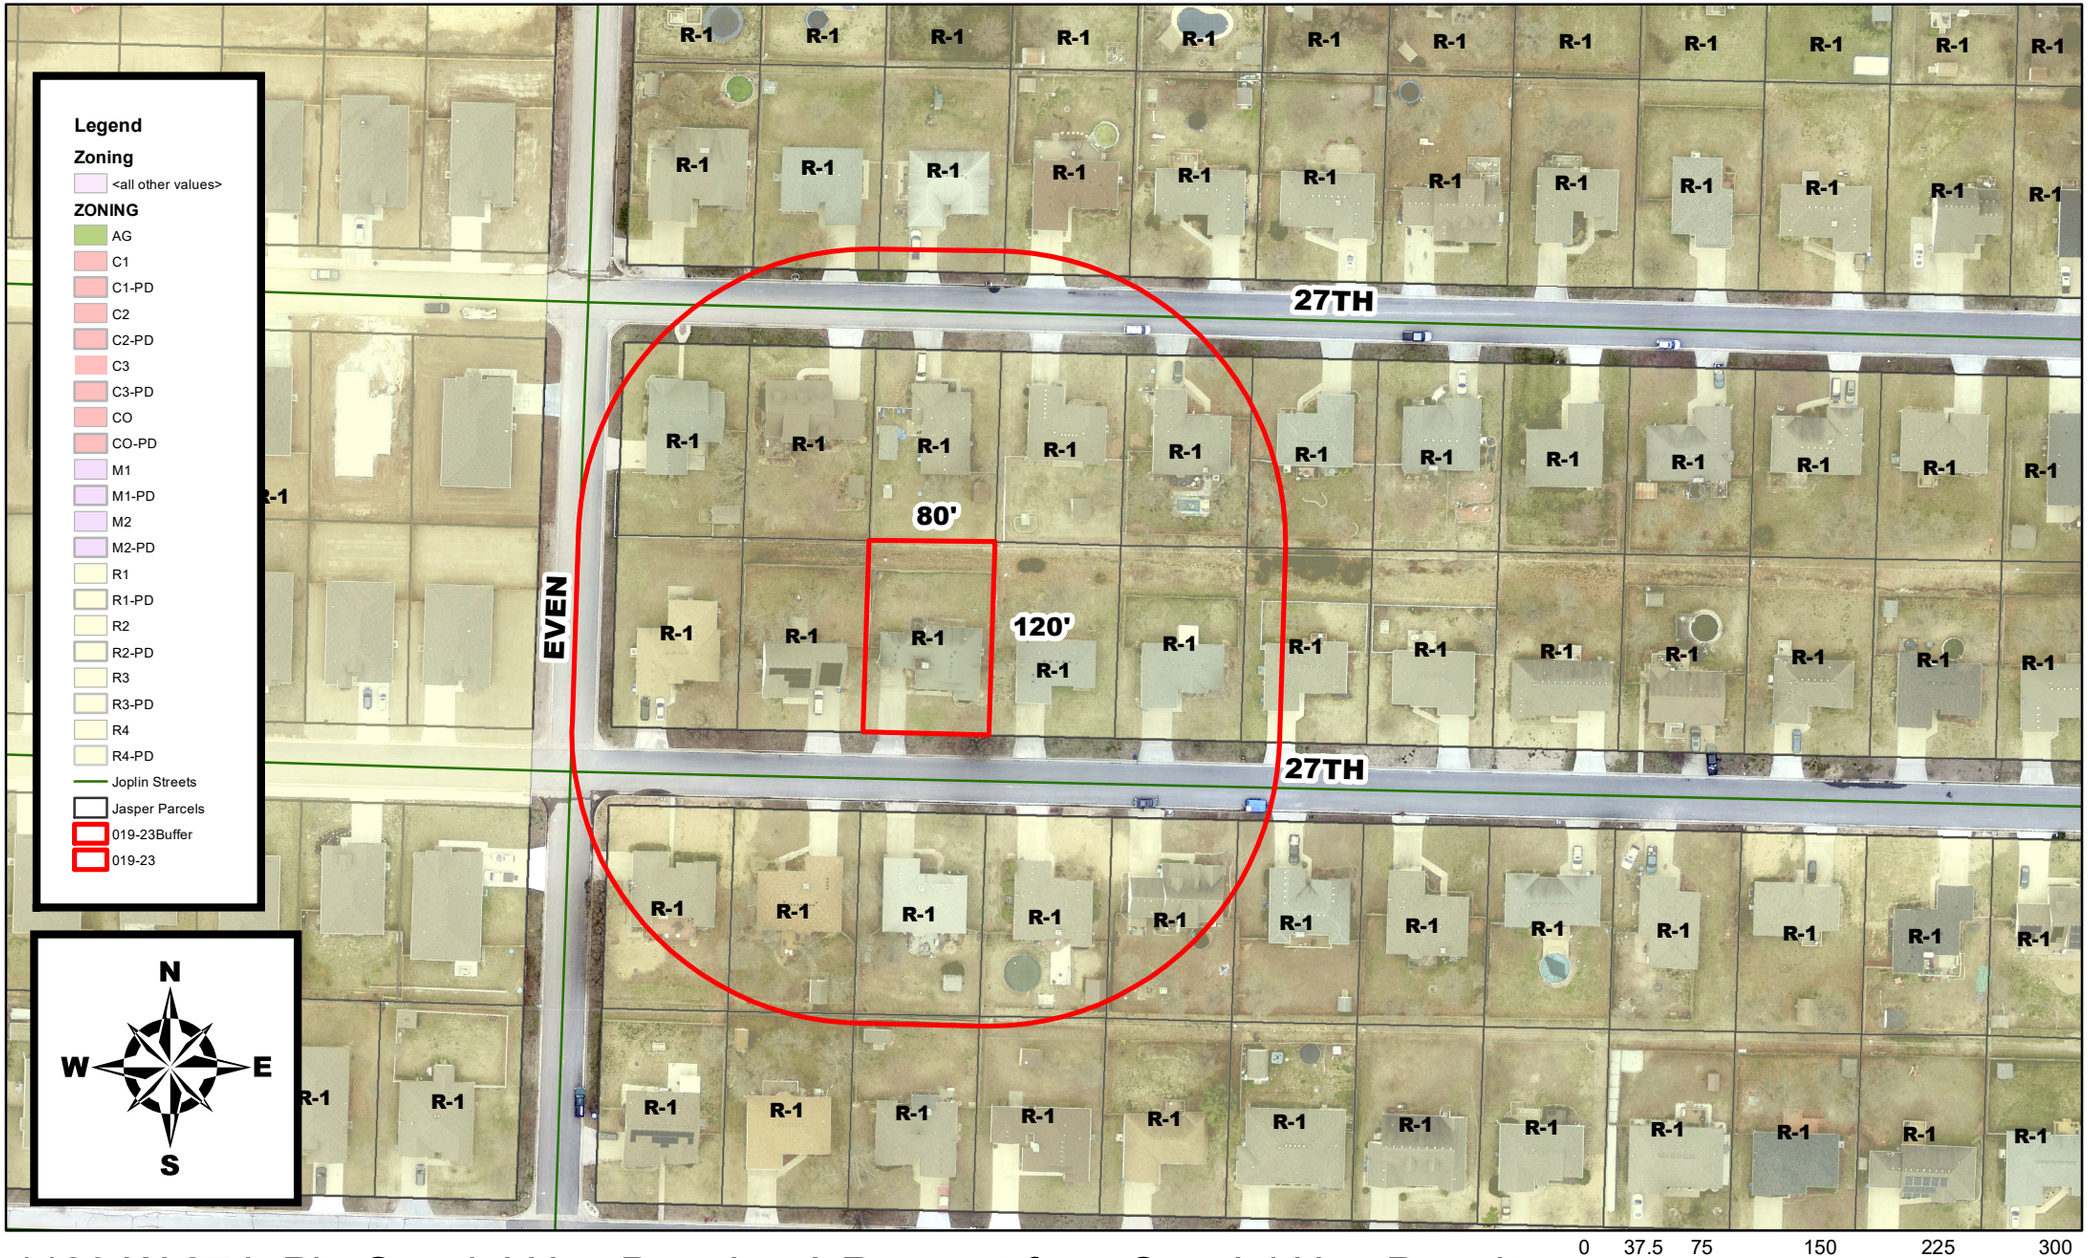

4429 W 27th Pl - Special Use Permit – A Request for a Special Use Permit to operate a Group Day Care Home – Carrie J Swinferd