



SOUTH ELEVATION

SCALE: 1/8" = 1'-0"

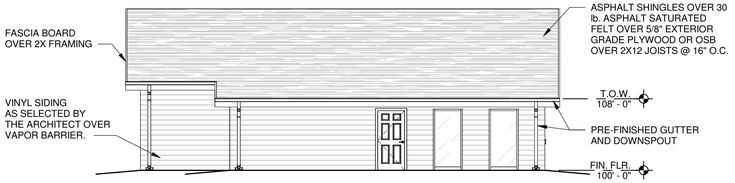


EAST ELEVATION

SCALE: 1/8" = 1'-0"

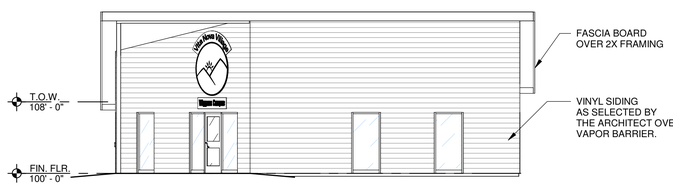


WEST ELEVATION

SCALE: 1/8" = 1'-0"

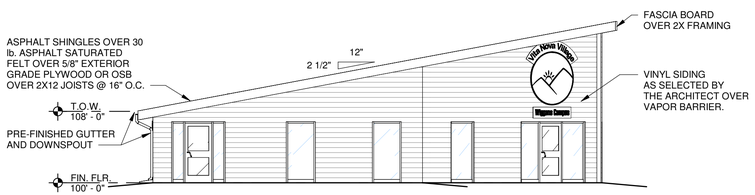

NORTH ELEVATION

SCALE: 1/8" = 1'-0"

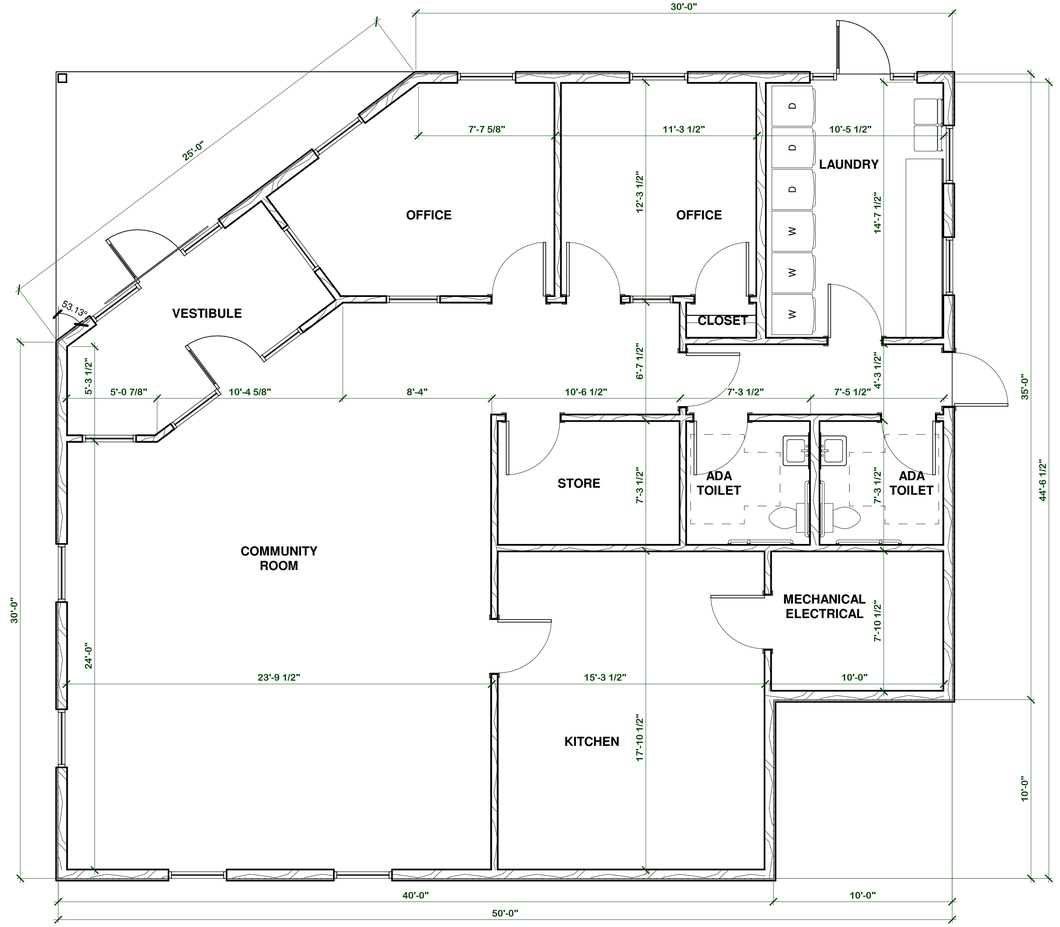

FLOOR PLAN

SCALE 1/4" = 1'-0"

NORTH

ARCHITECTS

PATTERSON
LATIMER
JONES
BRANNON
DENHAM

ARCHITECTURAL CORPORATION #000363
111 W. 3RD JOPLIN, MISSOURI 64801
Phone: 417-624-4004
Fax: 417-624-4022
E-mail: contact@pljbd.com

Consultant

Consultant

Consultant

Project Name
For
Client Name
County, City, State

Client Name
Street Address
City, State Zip

NOT FOR CONSTRUCTION

E. Kyle Denham
ARCHITECT A-5742

DATE
Mmmmm, YYYY

DRAWN BY:	CHECKED BY:
Author	KD

REVISIONS

PROJECT NUMBER
XX-XXXX-XX

FLOOR PLAN

SHEET NUMBER

A2.1

4/3/2025 1:45:13 PM