
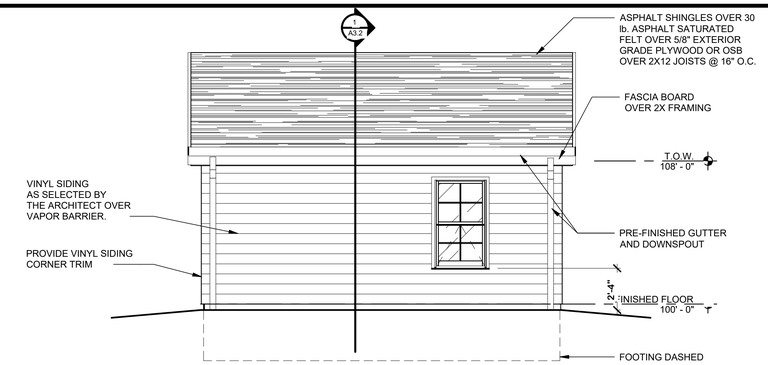



BACK ELEVATION

SCALE: 1/4" = 1'-0"

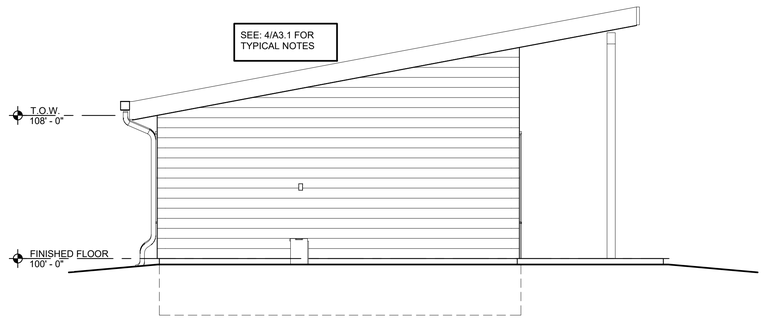


LEFT ELEVATION

SCALE: 1/4" = 1'-0"

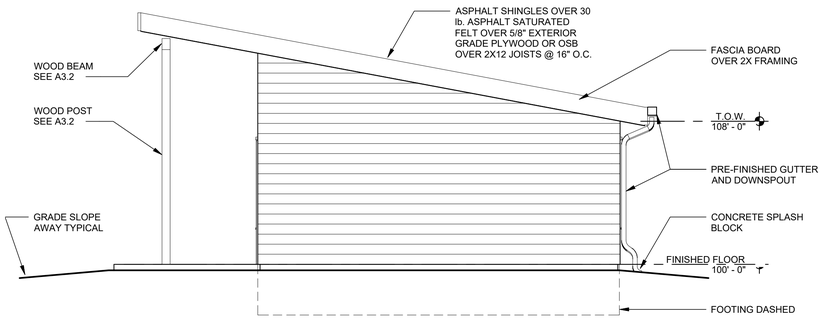


RIGHT ELEVATION

SCALE: 1/4" = 1'-0"

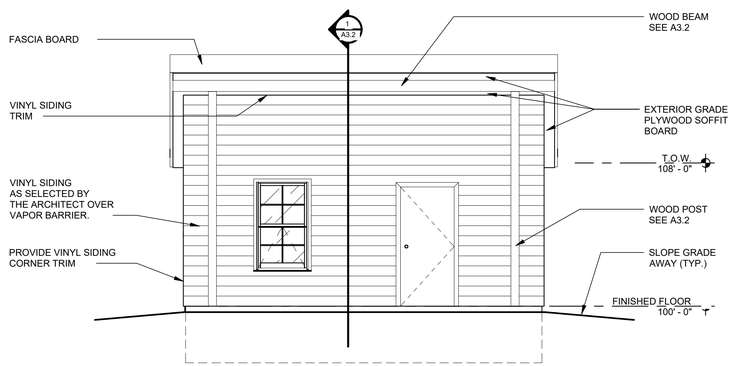

FRONT ELEVATION

SCALE: 1/4" = 1'-0"

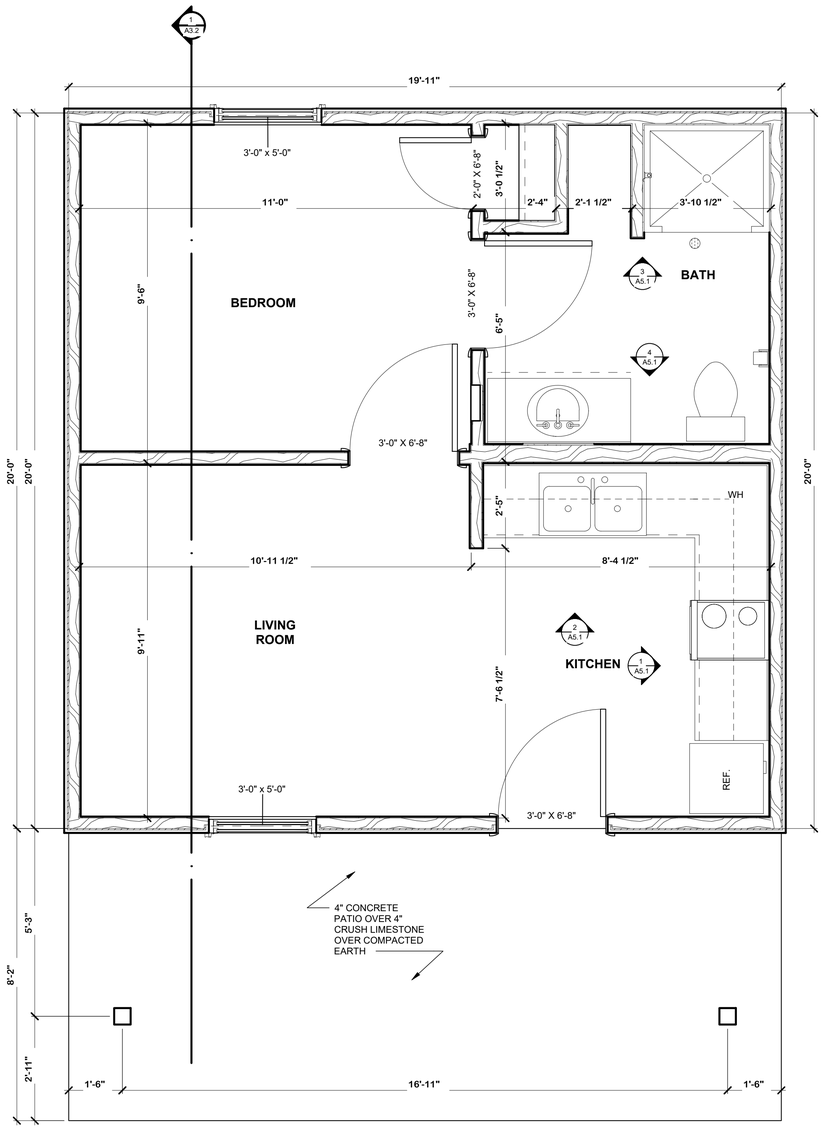

FLOOR PLAN

SCALE: 1/2" = 1'-0"

PLBD ARCHITECTS

PATTERSON LATIMER JONES BRANNON DENHAM
ARCHITECTURAL CORPORATION #000363
111 W. 3RD, JOPLIN, MISSOURI 64801
Phone: 417-624-4004
Fax: 417-624-4022
E-mail: contact@plbd.com

Consultant

Consultant
SAE SMALL ARROW ENGINEERING, LLC
Consulting Engineers & Surveyors
1302 S. Main St.
Joplin, MO 64801
Phone: 417-624-2333

Consultant

Tiny House Design For Vita Nova Village Joplin, MO 64801

Vita Nova Village

NOT FOR CONSTRUCTION

E. Kyle Denham
ARCHITECT A-5742

DATE
2025 03 13

DRAWN BY:	CHECKED BY:
JKM	KD

REVISIONS

PROJECT NUMBER
2022 12 08

FLOOR PLAN

SHEET NUMBER

A2.1

4/15/2025 9:45:39 AM