Case 017-25: Special Use Permit

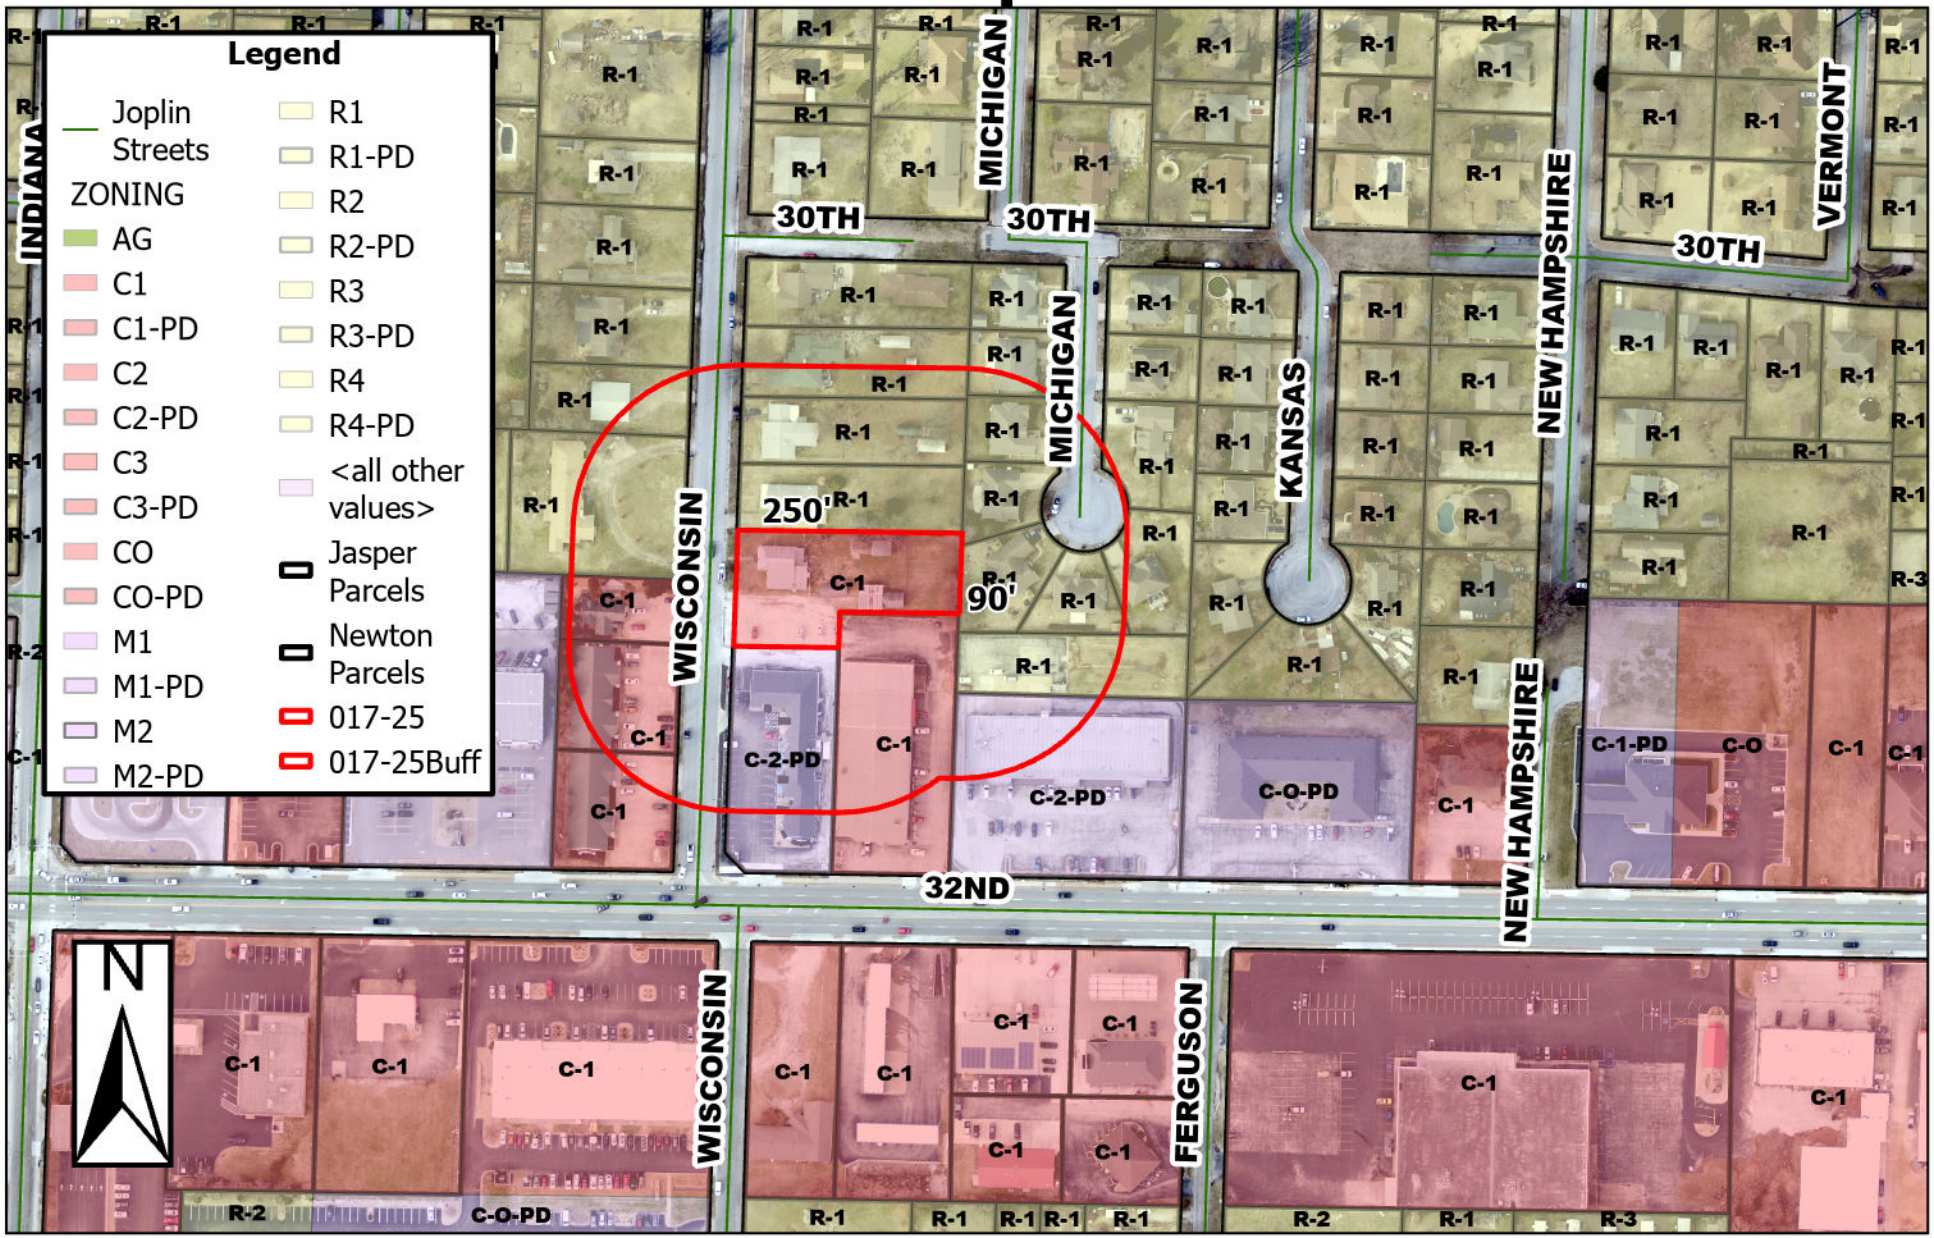

3105 S Wisconsin Ave – Special Use Permit – A request for a Special Use Permit to construct duplexes – SKS LLC