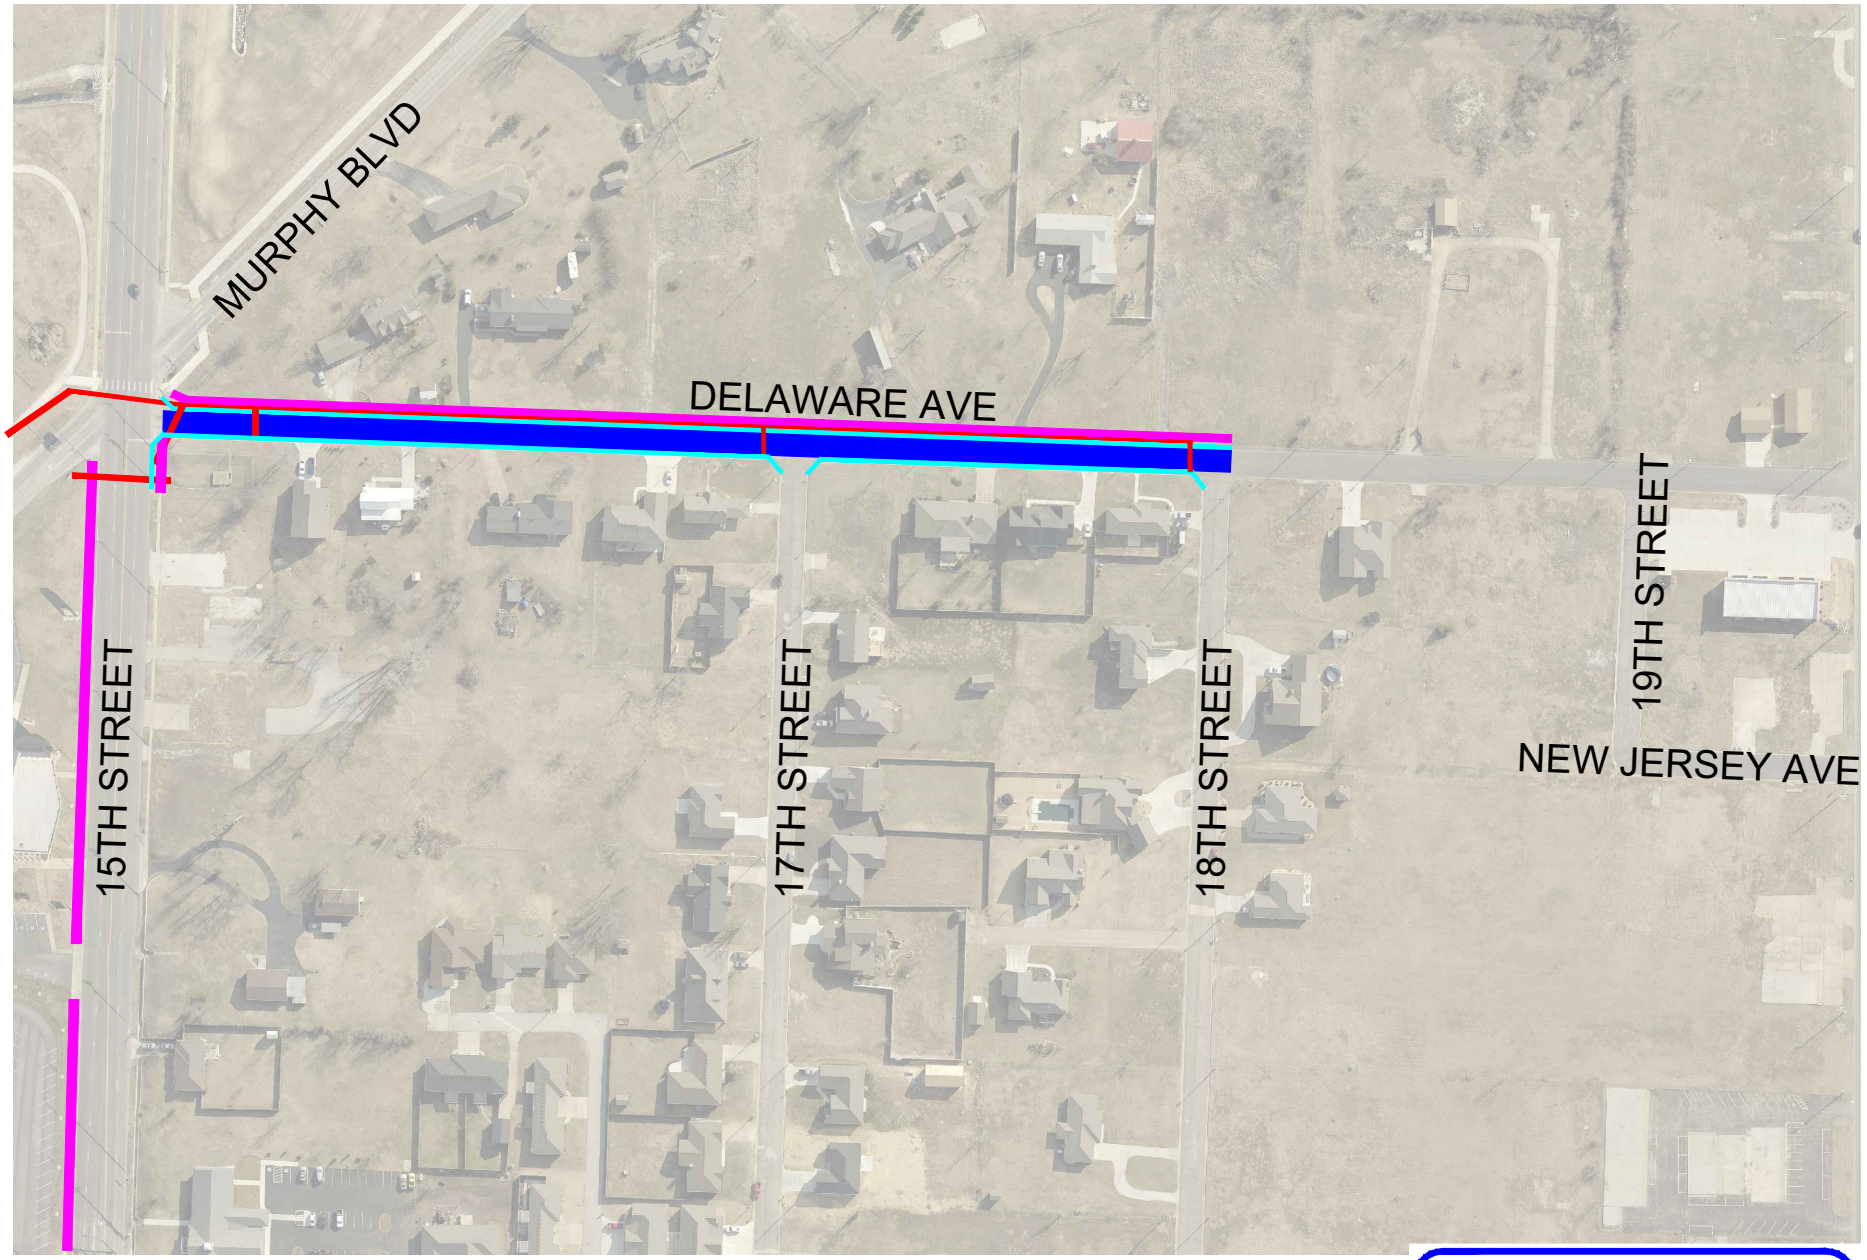

NEW SIDEWALK
NEW STORM PIPE AND INLETS
NEW CURB AND GUTTER
NEW PAVEMENT

GRID

SCALE: 1"=200'

ANDERSON ENGINEERING
EMPLOYEE OWNED
ENGINEERS • SURVEYORS • LABORATORIES • DRILLING
811 E. 3RD STREET • JOPLIN, MO 64801 • PHONE (417) 782-7399