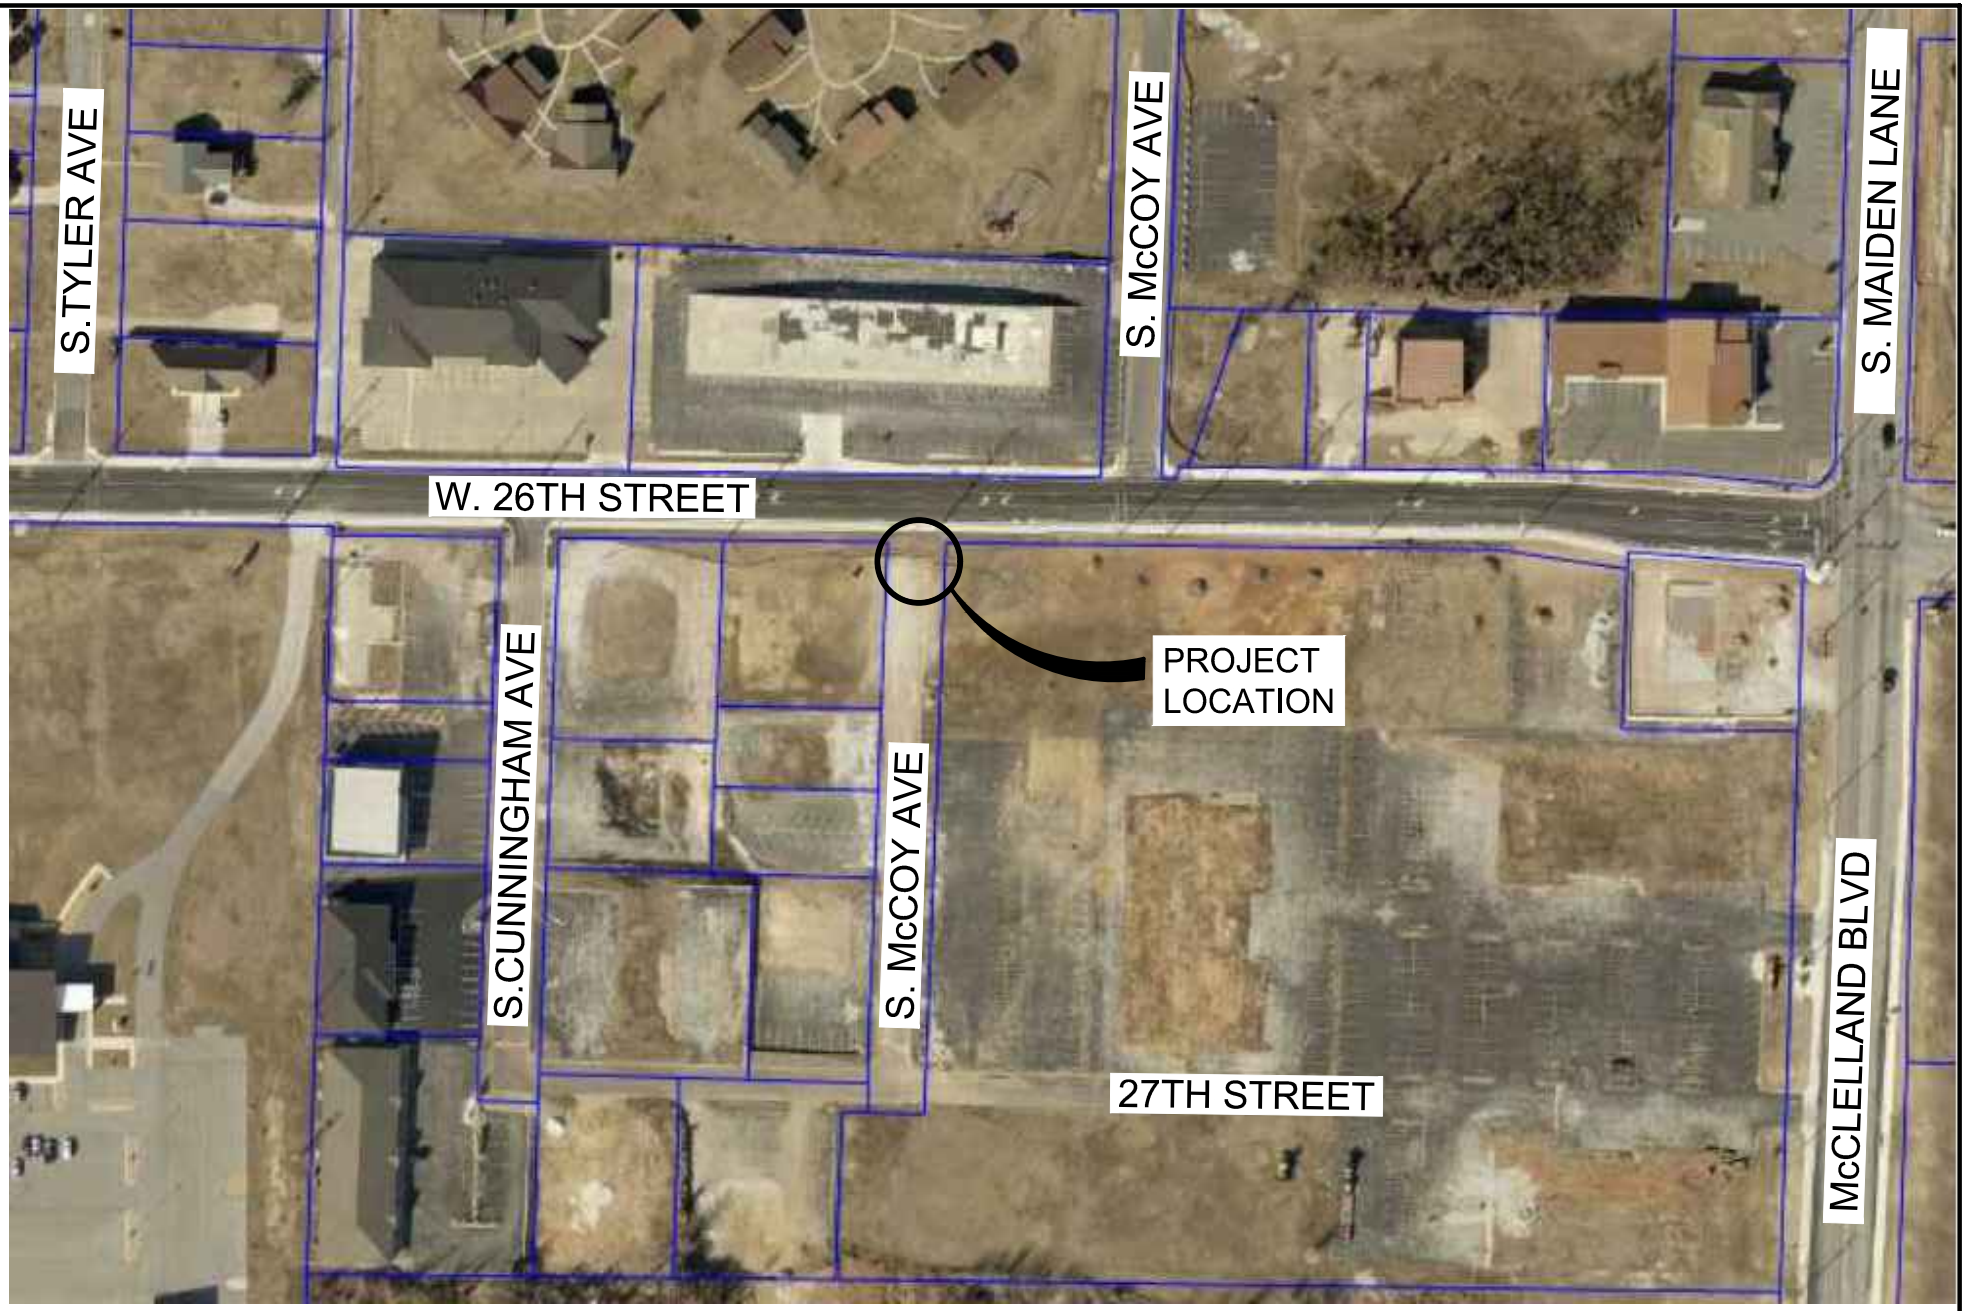


DWG: F:\2017\3001-3500\017-3045\40-Design\AutoCAD\Final Plans\Sheets\McCoy Street Exhibit.dwg USER: bsherraden
DATE: Jun 06, 2018 8:09am XREFS:

| | |
|---|---|
| PROJECT NO: | 017-3045 |
| SCALE: | NOT TO SCALE |
| DRAWN BY: | EWS |
| DATE: | 06/05/2018 |

# CDBG McCOY EXTENSION AT 26TH STREET

CDBG PROJECT NO: B-13-MS-29-001

JOPLIN, MISSOURI

OLSSON ASSOCIATES
701 South Main Street
P.O. Box 1867
Joplin, MO. 64801
TEL 417.781.0643
FAX 417.781.4714

N

JOPLIN, MO STRONGER. SAFER. SMARTER
JET JOINT ENGINEERING TEAM