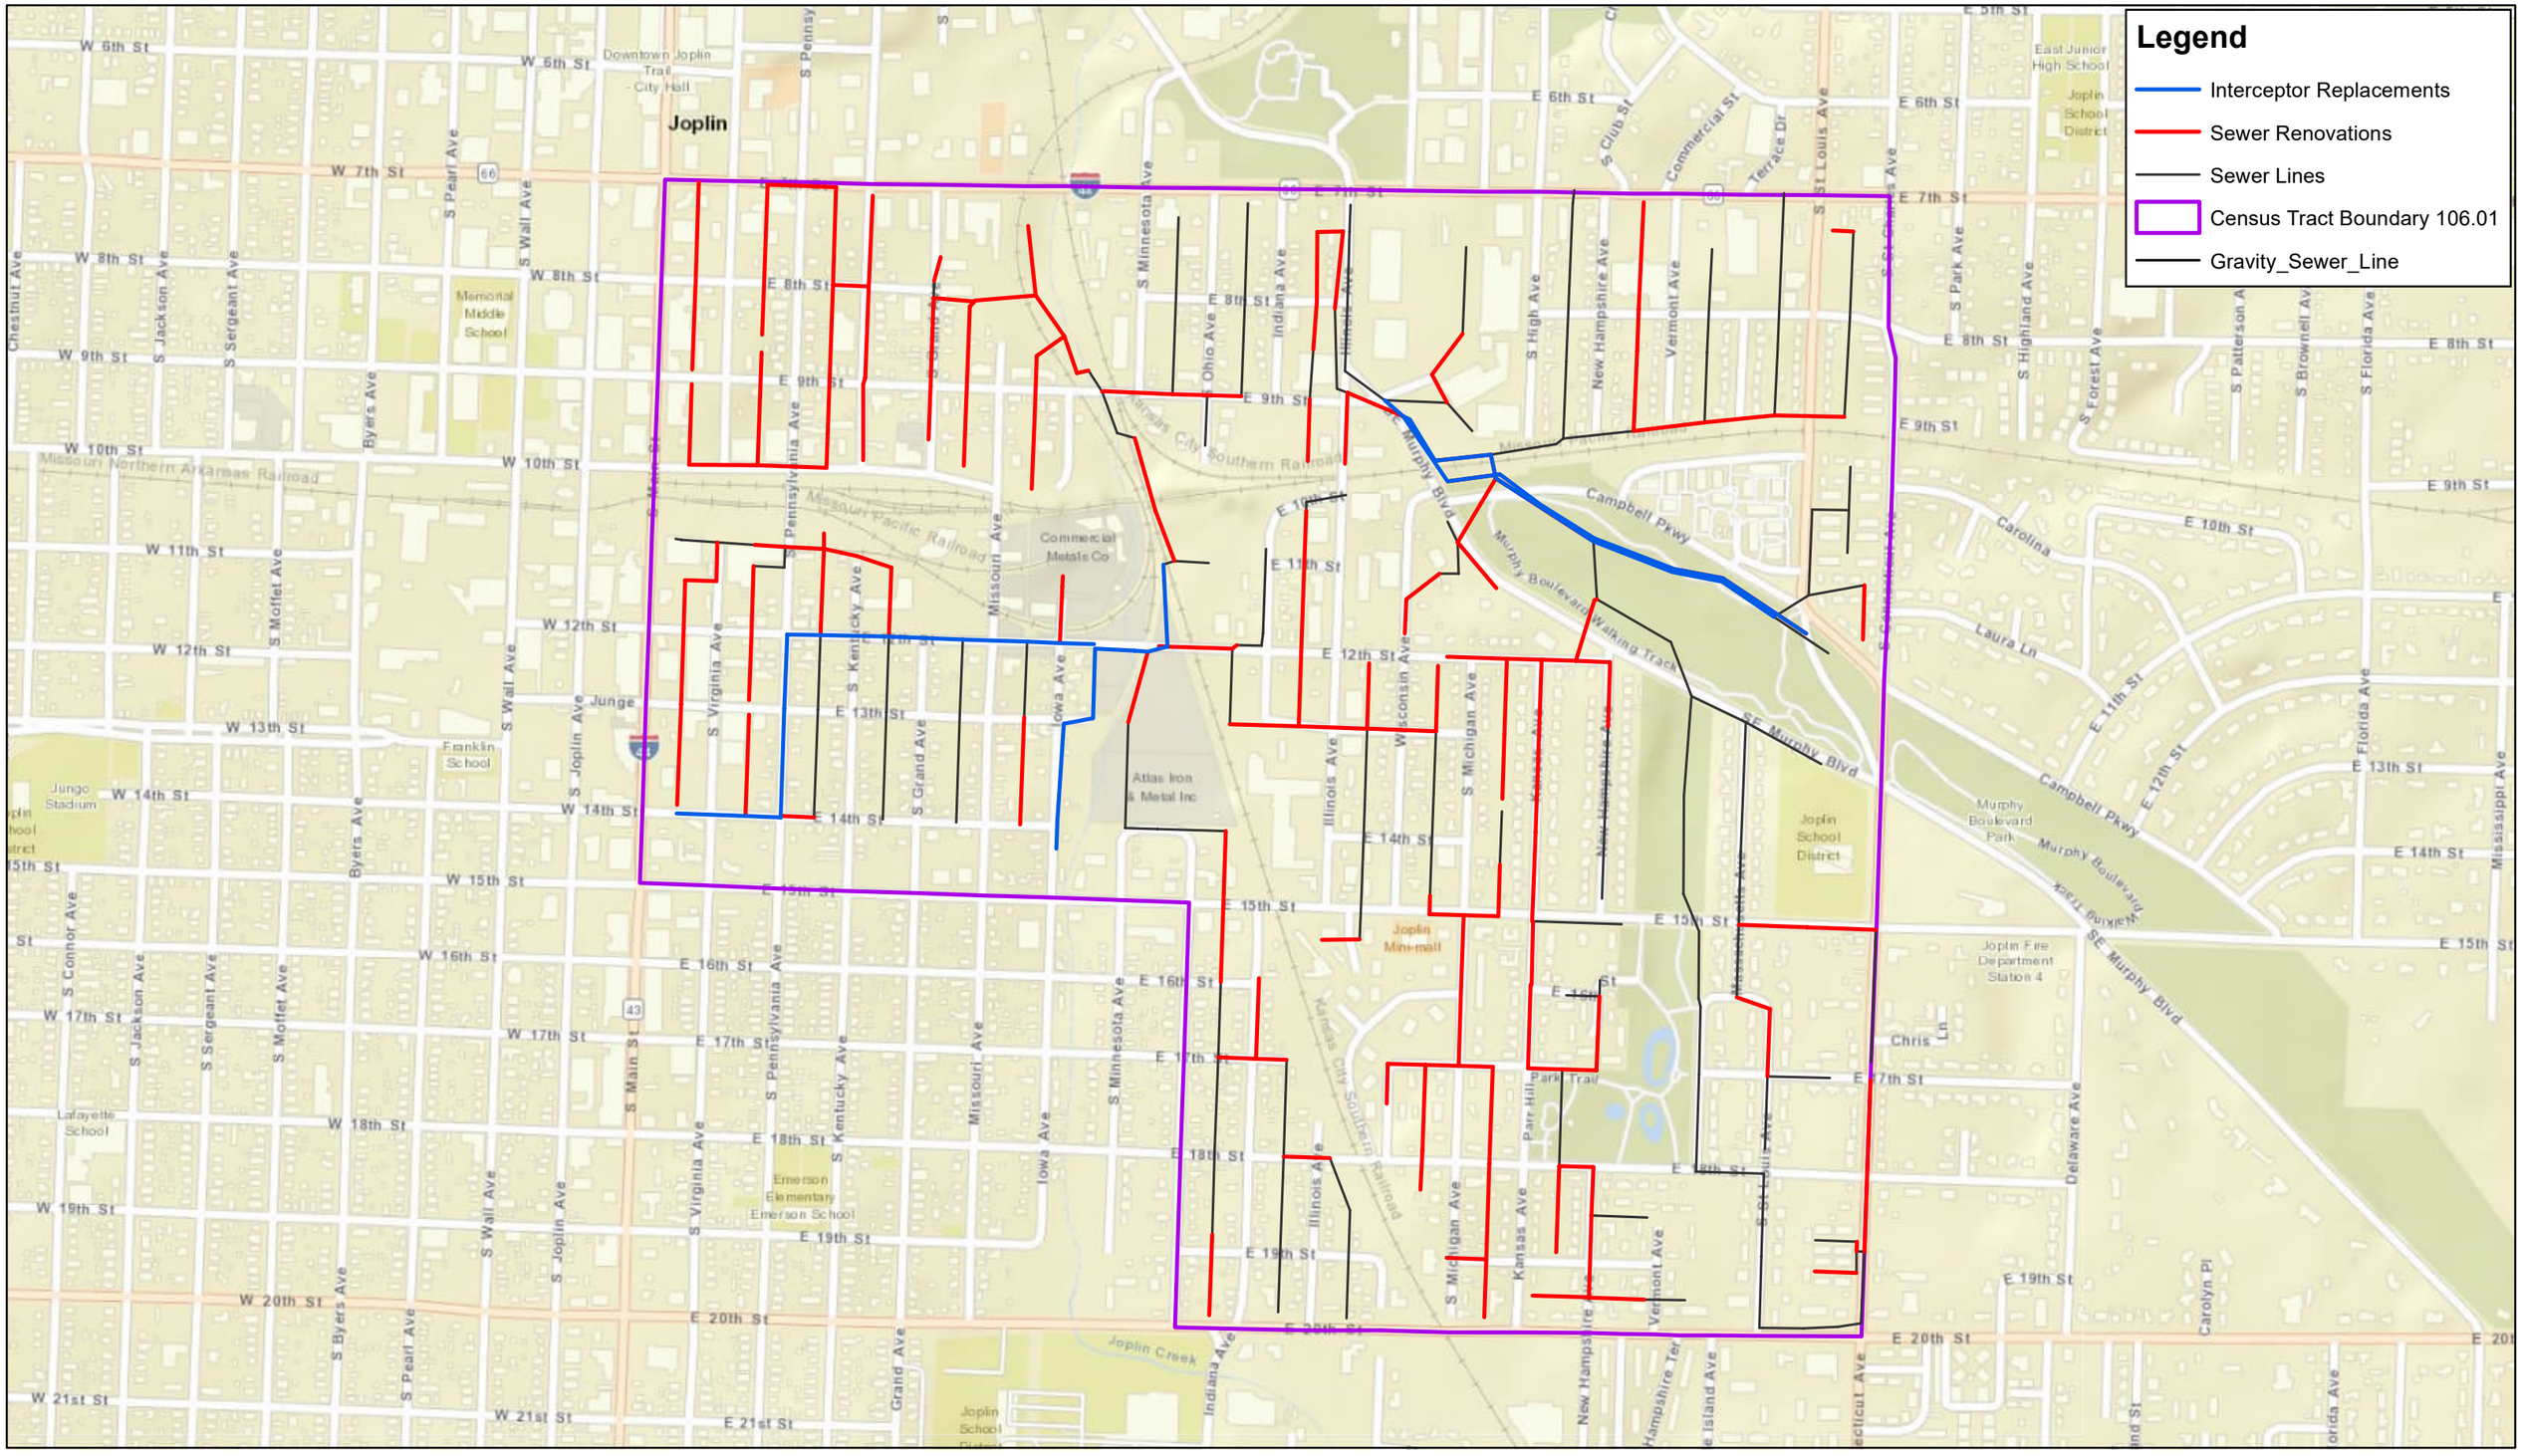


EXHIBIT 1
ARPA SANITARY SEWER IMPROVEMENTS