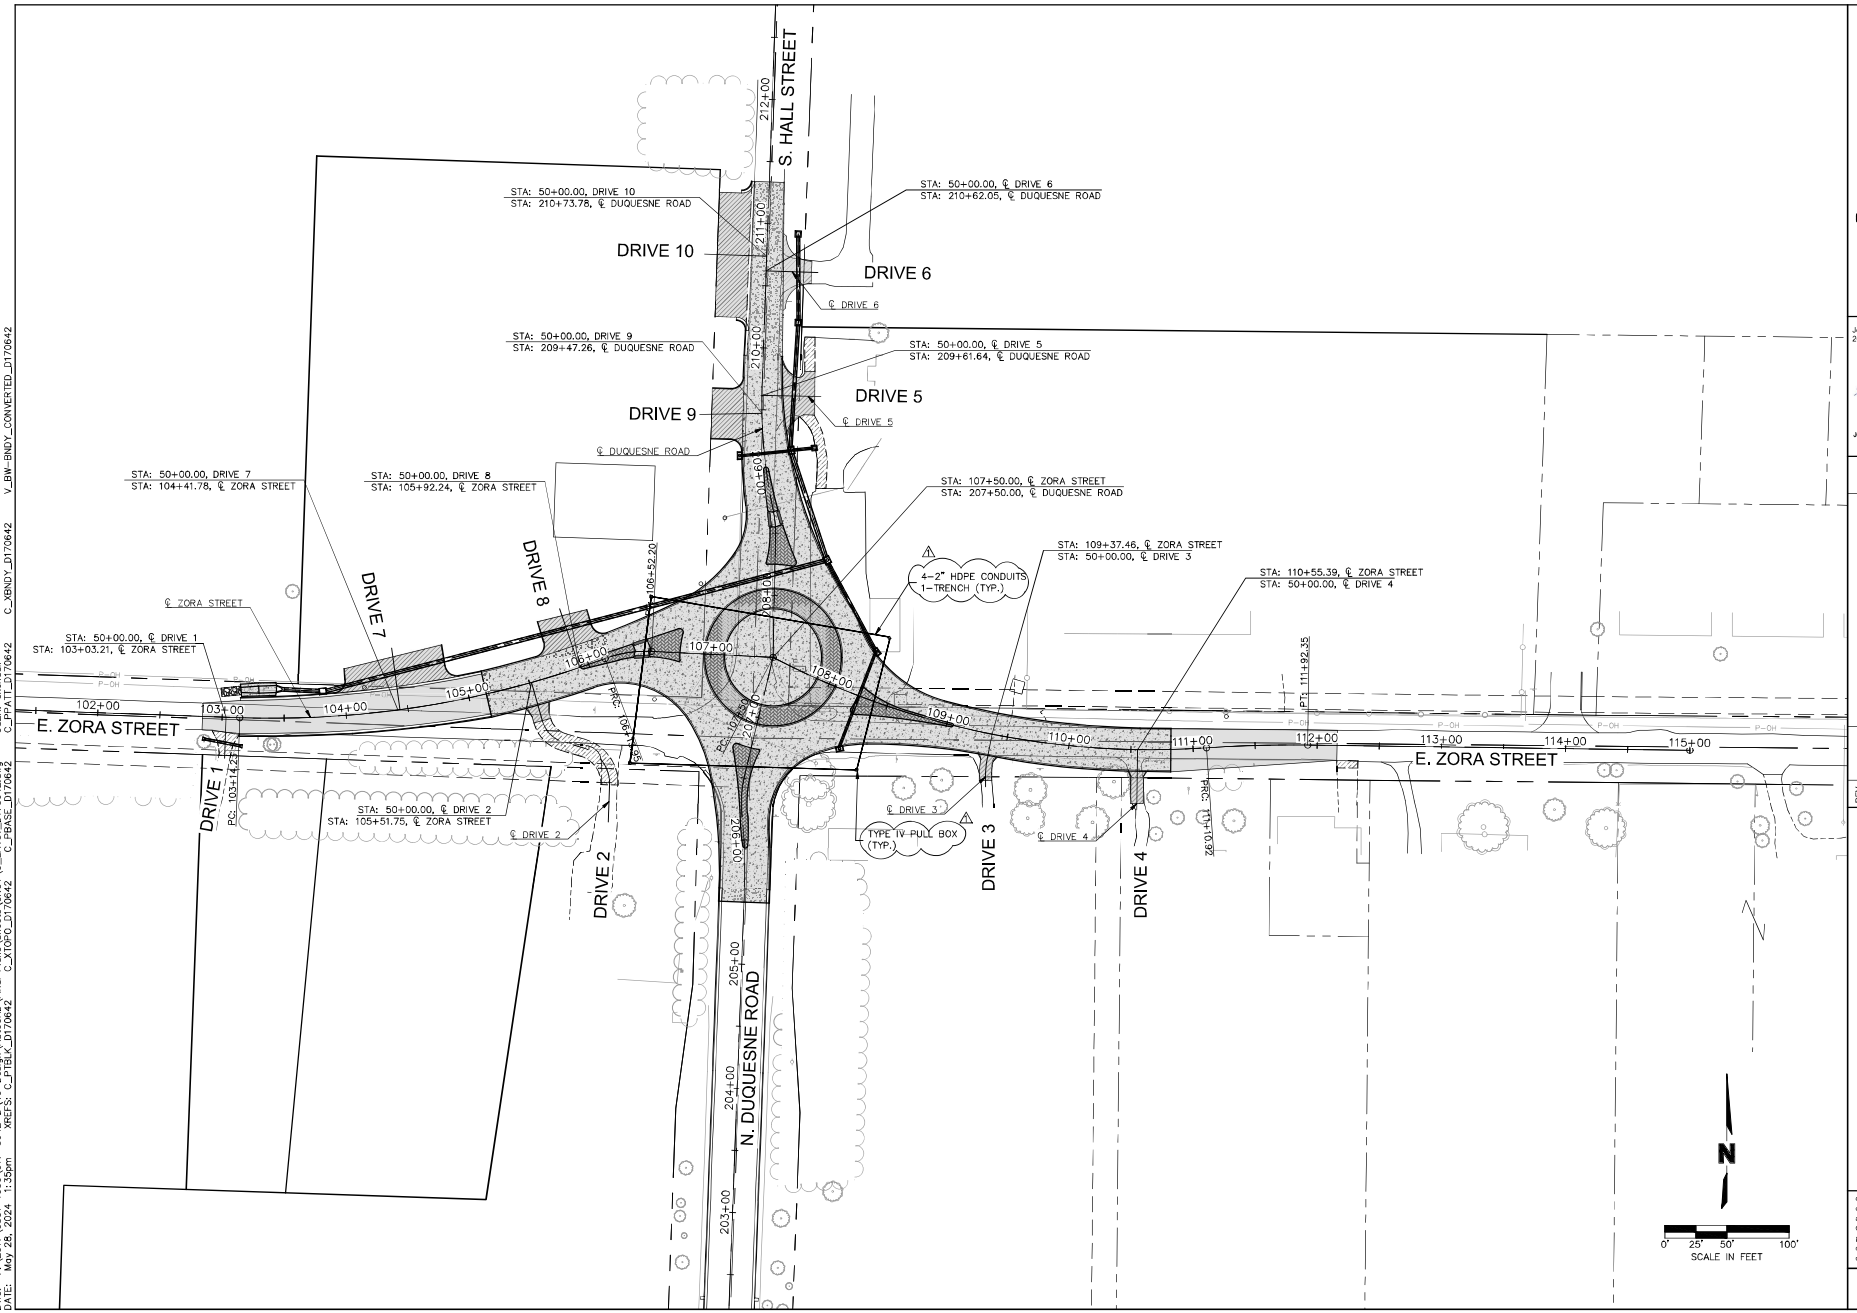

DWG: F:\2017\0501-1000\017-0642-D\40-Design\AutoCAD\Final Plans\Sheets\GNCV\C_LAY01_D170642.dwg
DATE: May 28, 2024 1:35pm XREFS: C_PTBLK_D170642 C_XTOPO_D170642 C_PBASE_D170642
USER: skendall
C_PPATT_D170642 C_XBNDY_D170642 V_BW-BNDY_CONVERTED_D170642

olsson

Olsson - Civil Engineering
Missouri Certificate of Authority #001592
702 S. Main Street
Joplin, MO 64801
TEL 417.781.0643 www.olsson.com

Jonathan Peitz
2024.05.28 09:49:19 -05'00'

STATE OF MISSOURI
JONATHAN W. PEITZ
NUMBER PE-2017019023
PROFESSIONAL ENGINEER

JONATHAN W. PEITZ-CIVIL ENGINEER
MO# PE-2017019023

REV. NO.	DATE	REVISIONS DESCRIPTION	BY
1	5/24/2024	ADDENDUM #3 - FUTURE FIBER OPTIC CONDUIT	SMK

REVISIONS

GENERAL LAYOUT

ZORA STREET IMPROVEMENTS - PHASE 1
CITY OF JOPLIN

JOPLIN, MISSOURI

2024

drawn by: ZLL/SMK/CTK
checked by: CAD
approved by: JWP
QA/QC by: ENG
project no.: 017-0642-D
drawing no.: C_LAY01_D170642
date: 4/26/2024

SHEET
2 of 88