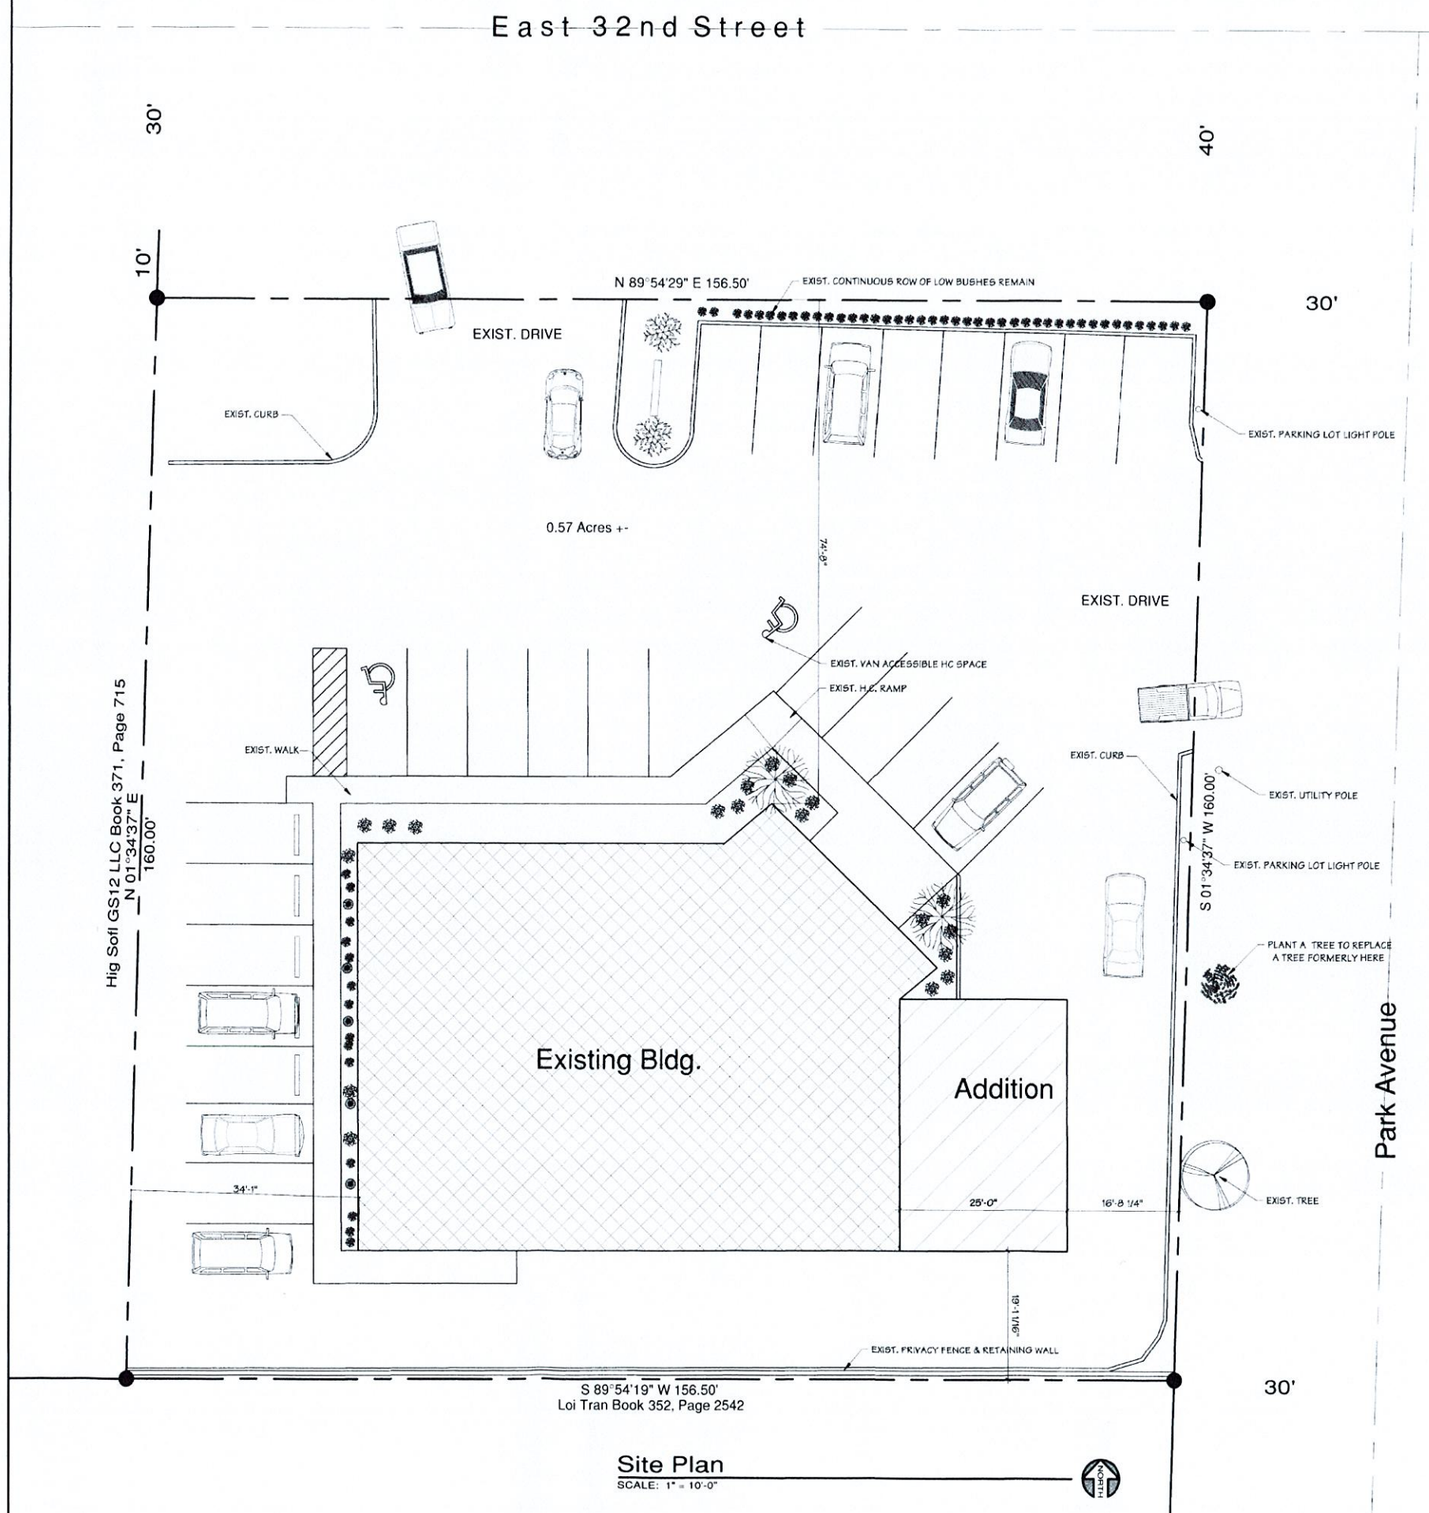

Building Expansion for

JOPLIN ENT

Joplin Ear, Nose & Throat

1920 E. 32nd Street Joplin MO

Sheet Index

T1 Title Sheet, Bldg. Code, Site Plan
D1 Existing / Demo Plan
A1 Floor Plan
A2 Room Finish, Doors & Windows
A3 Exterior Elevations
A4 Roof Plan & Building Section
A5 Wall Sections

S0.1 Structural Notes
S0.2 Structural Notes & Details
S1.1 Structural Plans
S2.1 Structural Details

Building Code Information

Project Description: 900 s.f. ADDITION TO EXISTING MEDICAL OFFICE

Code Used: 2018 INTERNATIONAL BUILDING CODE
2018 INTERNATIONAL PLUMBING CODE
2018 INTERNATIONAL MECHANICAL CODE
2017 NATIONAL ELECTRICAL CODE
2018 INTERNATIONAL FIRE CODE
2018 INTERNATIONAL FUEL GAS CODE
CITY OF JOPLIN ADOPTED AMENDMENTS

Use Group: BUSINESS (DR'S OFFICE)

Construction Type: 5B (WOOD)

Building Area: 4,783 s.f. EXISTING BUILDING
900 s.f. ADDITION
5,683 s.f. PROPOSED TOTAL

Occupancy: EXISTING BUILDING: 4,783 / 150 = 32 OCCUPANTS
ADDITION: 900 s.f. / 150 = 6 OCCUPANTS

Fire Protection System: NO AUTOMATIC FIRE SUPPRESSION SYSTEM
ONE (1) ADDITIONAL 10# ABC PORTABLE FIRE EXTINGUISHER

Project Team

GENERAL CONTRACTOR: WILLEY CONSTRUCTION

STRUCTURAL ENGINEER: TAPPANA ONDRICK

MEP DESIGN BY SUBCONTRACTORS OF WILLEY CONSTRUCTION, LICENSED & BONDED. WORK TO COMPLY WITH CITY OF JOPLIN ADOPTED BUILDING CODES.

ARCHITECT OF RECORD: JEFF MILLARD, HUNTER & MILLARD ARCHITECTS, INC.

HUNTER & MILLARD ARCHITECTS, INC.
1501 S. Main Street Joplin MO 64804 417.624.8872
Missouri Certificate of Authority: A-2008008317

Building Expansion for
JOPLIN ENT
Joplin Ear, Nose & Throat
1920 E. 32nd Street Joplin MO

4.4.2023

STATE OF MISSOURI JEFFREY BAY MILLARD NUMBER A-6845 REGISTERED ARCHITECT

Jeffrey B. Millard Architect
Missouri A-6845

Drawn By	JM
Checked By	.....
Date	4.4.2023
Scale	1" = 10'-0"
Job Number	22099
Site/Code/Title Sht.	T1