
Case 027-23: Site Plan Review

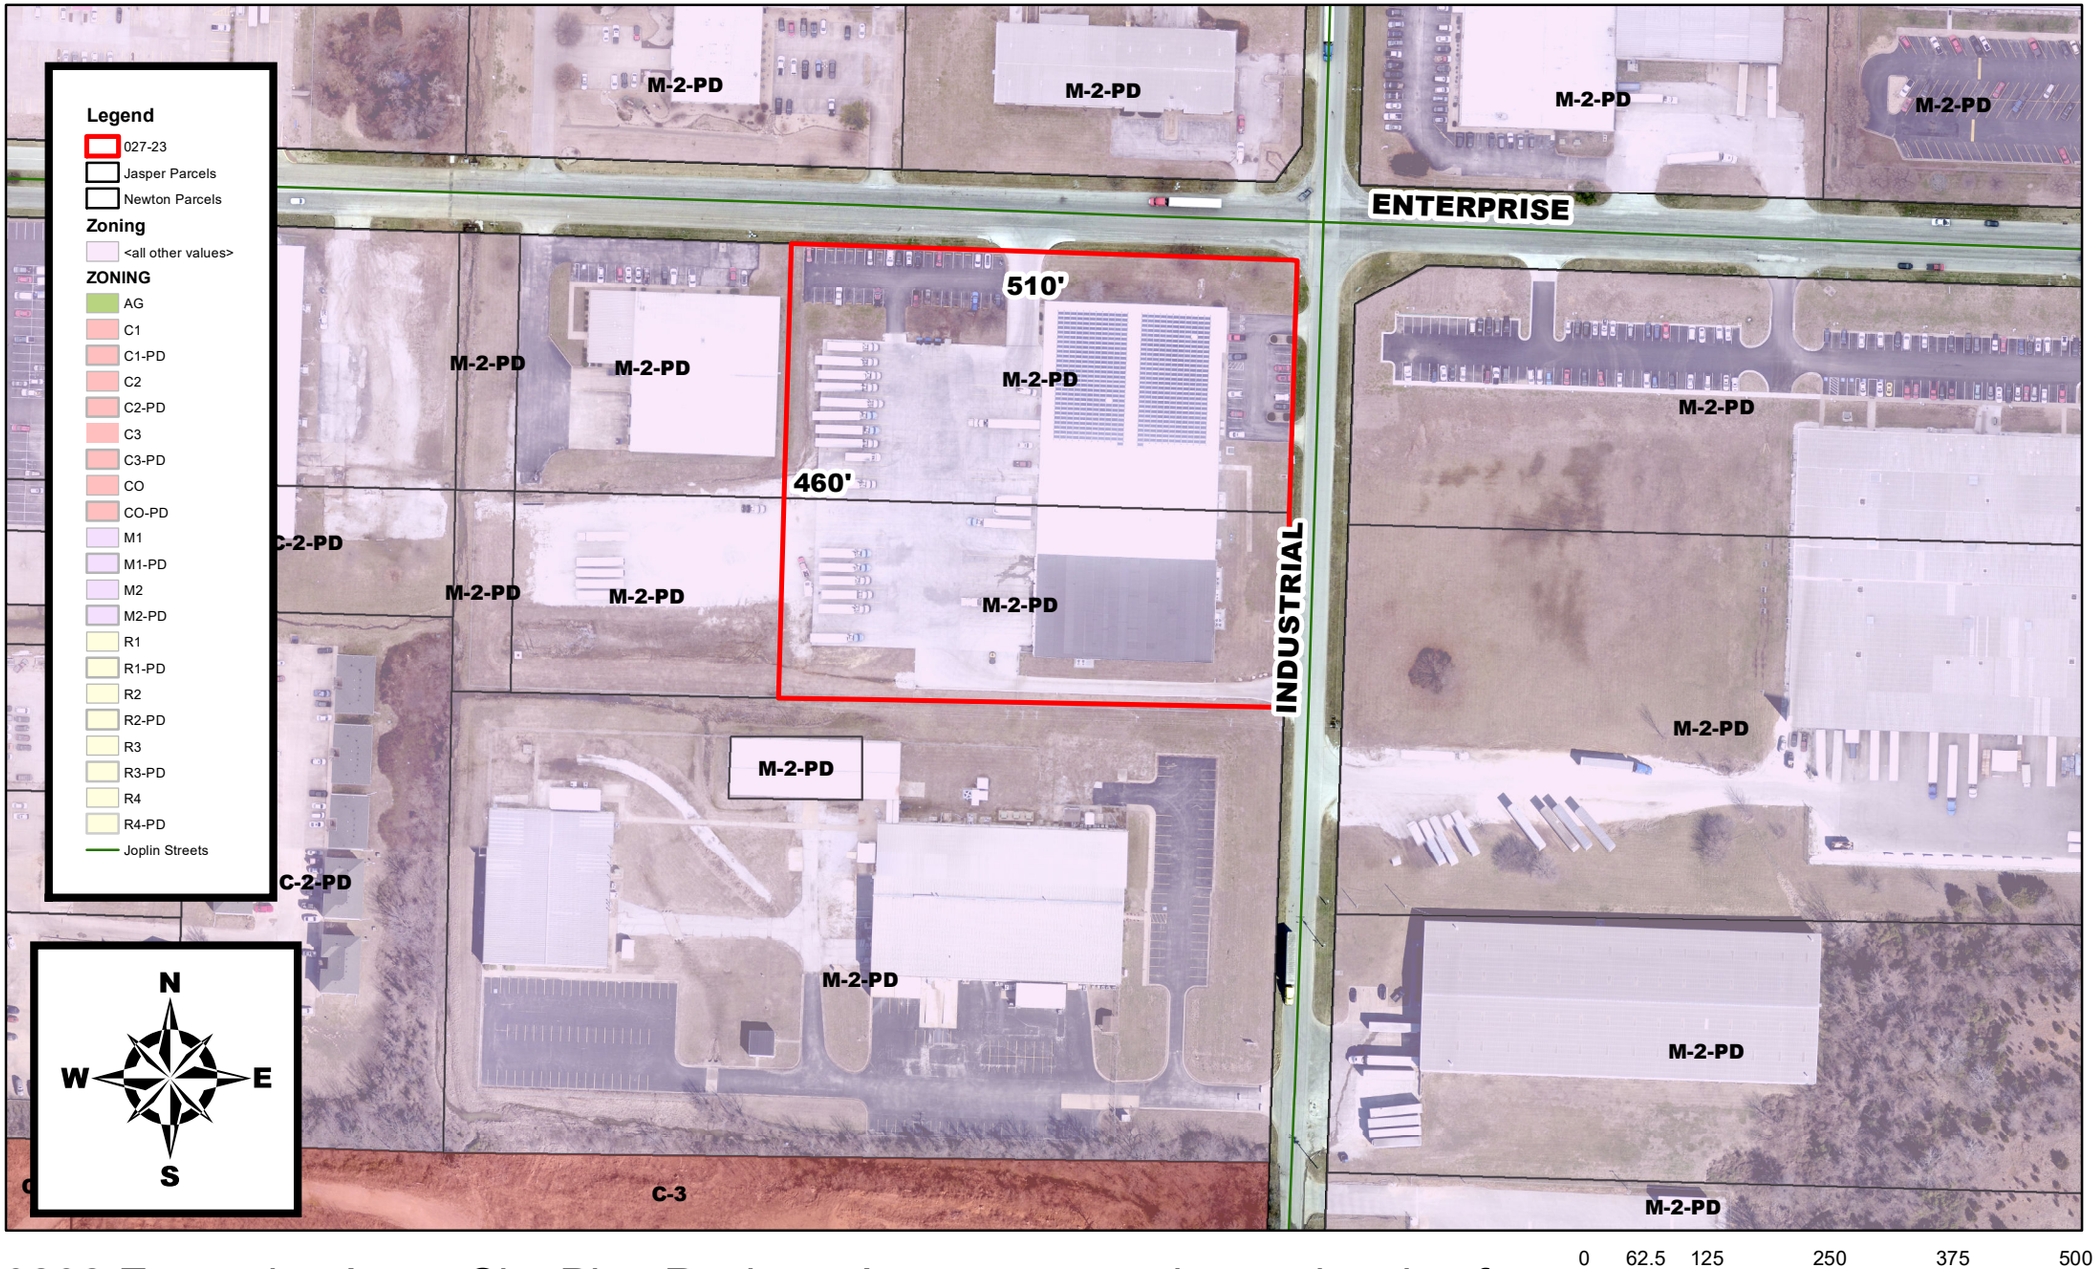

3232 Enterprise Ave. - Site Plan Review - A request to review a site plan for a parking lot addition - Specialty Foods Distribution, Inc.