Proposed Parking Lot Addition for:

Specialty Foods

3232 E. Enterprise Ave. Joplin, MO 64801

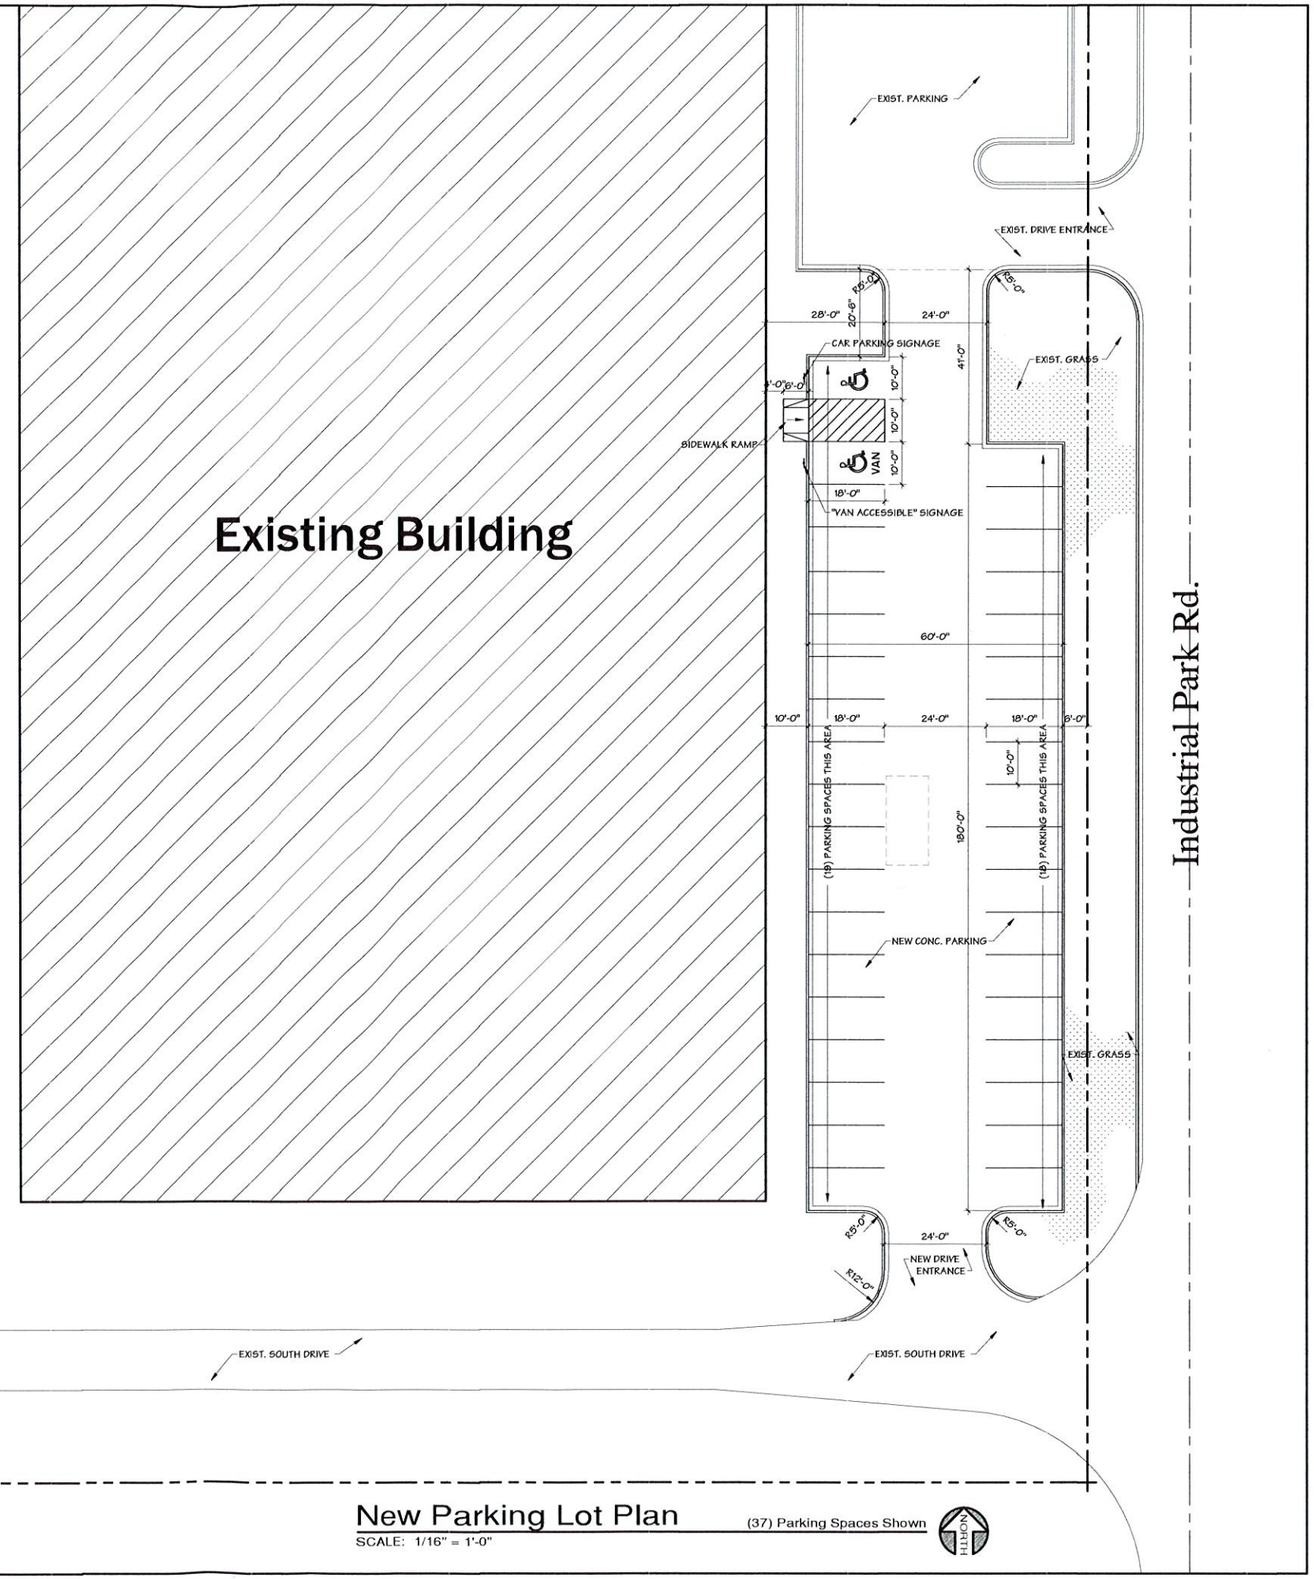

New Parking Lot Plan

SCALE: 1/16" = 1'-0"

(37) Parking Spaces Shown

NORTH

HUNTER & MILLARD ARCHITECTS, INC.

1501 S. Main Street
Joplin, MO 64804
(417) 624-8872
hunterandmillard.com

Missouri Certificate of Authority: A-2008008317

REVISIONS	BY

Proposed Parking Lot Addition for:

Specialty Foods

3232 E. Enterprise Ave.

Preliminary
04/12/2023

Drawn By
.....
Checked By
.....
Date
.....
Scale
1/16" = 1'-0"
Job Number
.....

Parking Plan

C1