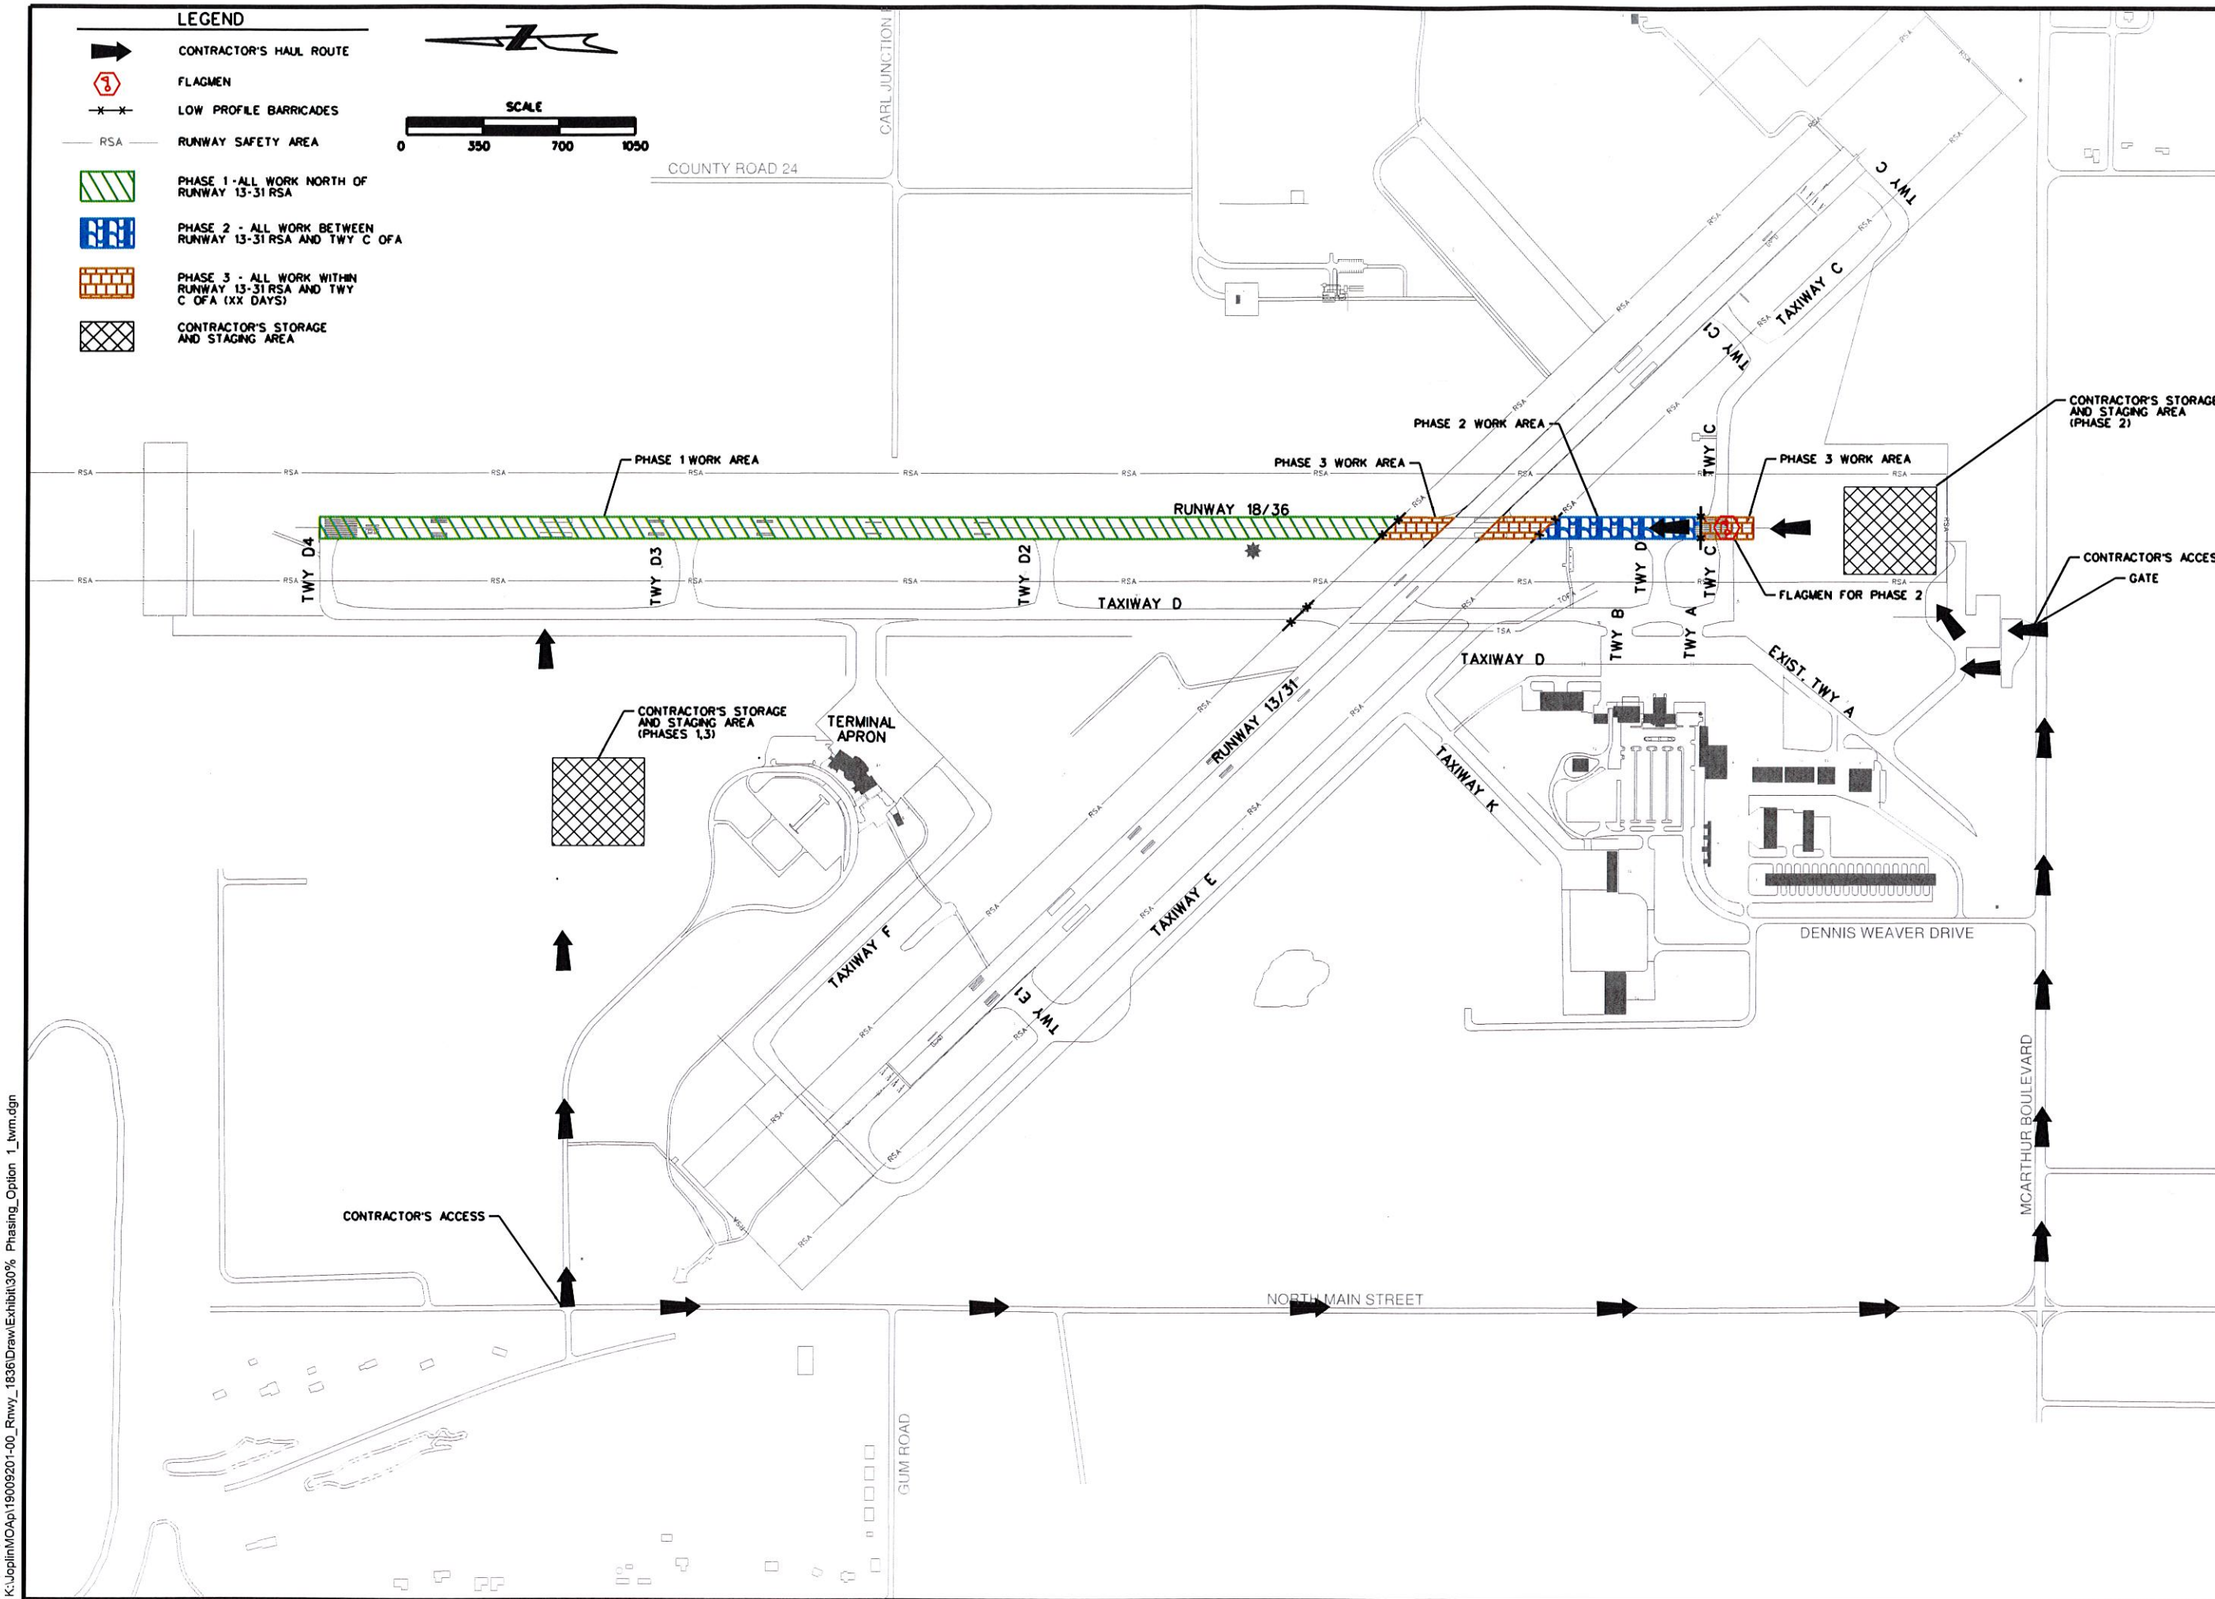

REVISIONS		
NUMBER	BY	DATE

0 1 2
THIS BAR IS EQUAL TO 2" AT FULL SCALE (34X22). PLOT 1

JOPLIN REGIONAL AIRPORT

7331 MISSOURI 43
WEBB CITY, JASPER COUNTY, MO 64870

RECONSTRUCT RUNWAY 36-18

CMT

©Copyright CMT, Inc.
ONE MEMORIAL DRIVE, SUITE 500, ST. LOUIS, MO 63102
P: (314) 436-5500 www.cmtengr.com
PROFESSIONAL ENGINEERING - 000631

AIP PROJECT – 3-29-0037-040

FILE:	30% Phasing_Option 1_twm.dgn
DESIGN BY:	TWM/BHH
DRAWN BY:	BDB
CHECKED BY:	TCS
APPROVED BY:	TCS
DATE:	AUGUST 8, 2018
JOB No:	19009201-00

FIGURE 11-1
OVERALL PHASING PLAN
OPTION 1

SHEET XX OF 107 SHEETS

7/23/2019
K:\JoplinMOAp\19009201-00_Rnwy_1836\Draw\Exhibit\30% Phasing_Option 1_twm.dgn