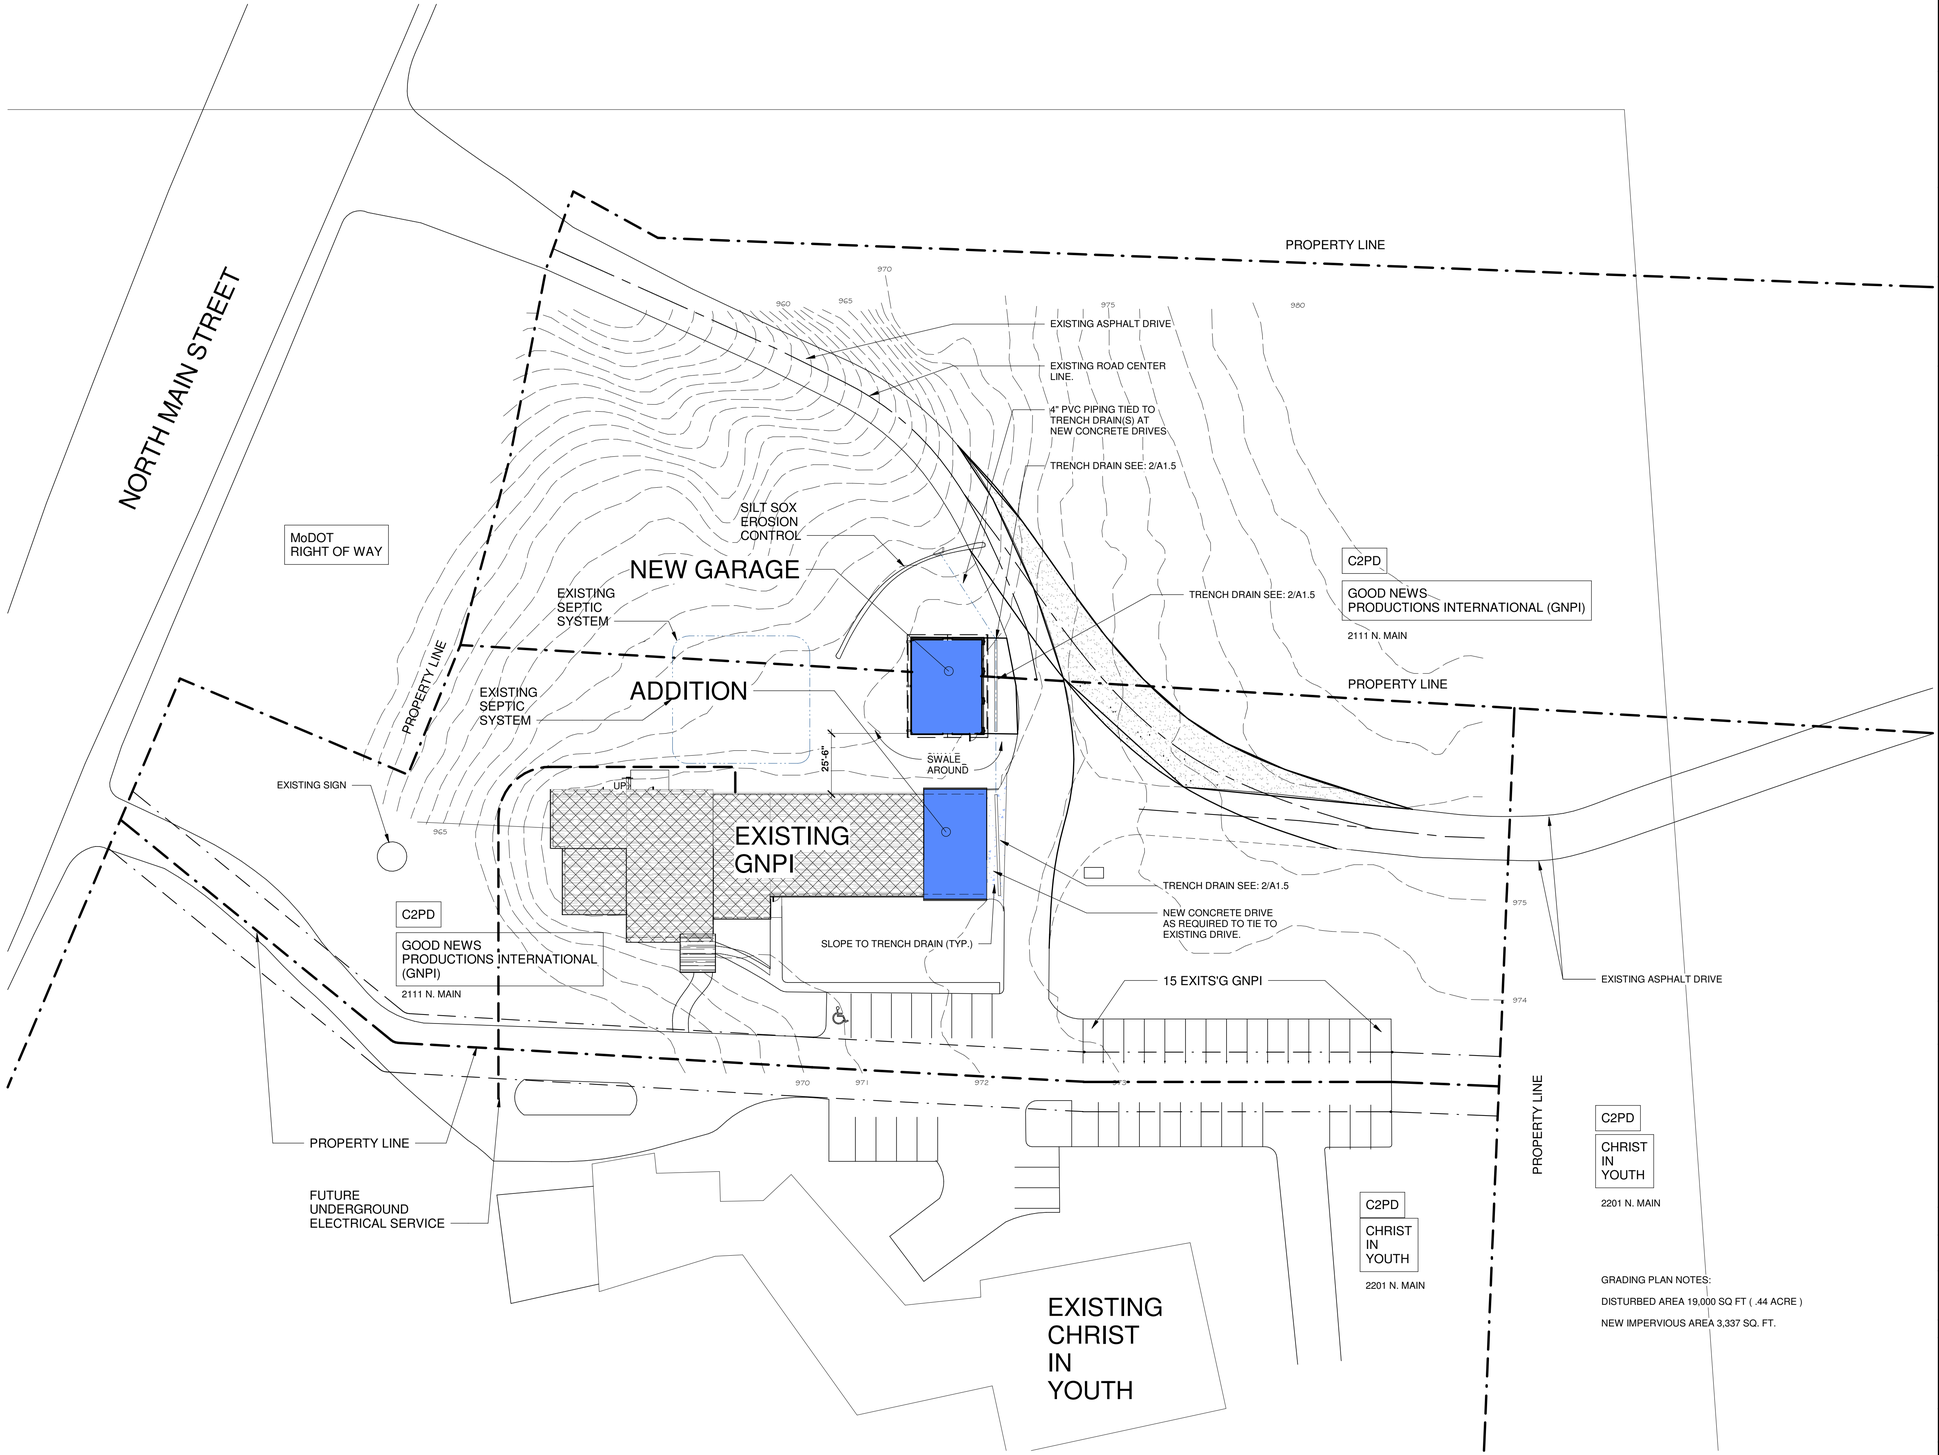

GRADING PLAN NOTES:

DISTURBED AREA 19,000 SQ FT (.44 ACRE)

NEW IMPERVIOUS AREA 3,337 SQ. FT.

0 1" 1 1/2" 2"

GRAPHIC SCALE

SITE GRADING PLAN

SCALE 1" = 30'-0"

1 / A1.3

6/7/2023 2:09:29 PM

pjbd ARCHITECTS

PATTERSON
LATIMER
JONES
BRANNON
DENHAM

ARCHITECTURAL CORPORATION #000363
111 W. 3RD JOPLIN, MISSOURI 64801
Phone: 417-624-4004
Fax: 417-624-4022
E-mail: contact@pjbd.com

Consultant

SHUMAKER ENGINEERING
4543 W. Cloverleaf Ter.
Battlefield, MO 65619
Phone: 417-894-3539
Email: sy@shumakereng.com

Consultant

Consultant

TAPPANA ONDRICK
STRUCTURAL ENGINEERS
1968 S. Hall St.
Webb City, MO 64870
Phone: 417-673-0463

Expansion For Good News Productions International Jasper County, Joplin, Missouri

Good News Productions International
2111 N Main St, Joplin, MO 64801

NOT FOR CONSTRUCTION

E. Kyle Denham
ARCHITECT A-5742

DATE
2023 05 16

DRAWN BY:	CHECKED BY:
JKM	KD

REVISIONS

PROJECT NUMBER
2023 02 02

SITE GRADING PLAN

SHEET NUMBER

A1.3