
WALL STYLES

STYLE 1 "HARDIE" ARCHITECTURAL PANELS - ACCENT COLOR


STYLE 2 "HARDIE" ARTISAN SHIPLAP (VERTICAL INSTALLED)
COLOR - AS SELECTED BY ARCHITECT

STYLE 3 "HARDIE" ARTISAN SIDING - LAP SIDING
COLOR - AS SELECTED BY ARCHITECT

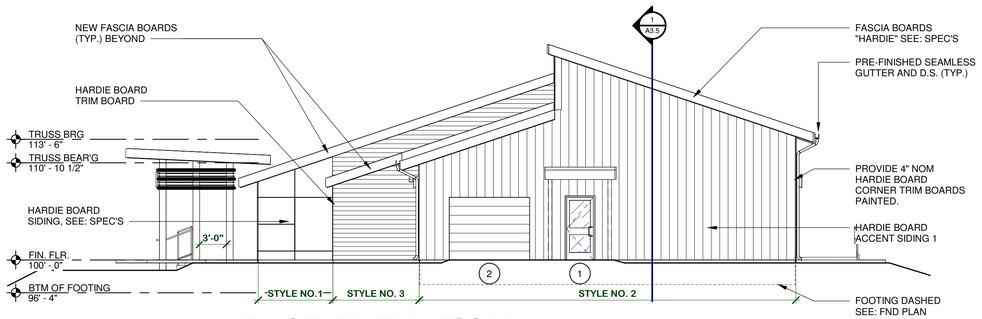


EAST ELEVATION

SCALE 1/8" = 1'-0" — 4 / A3.1

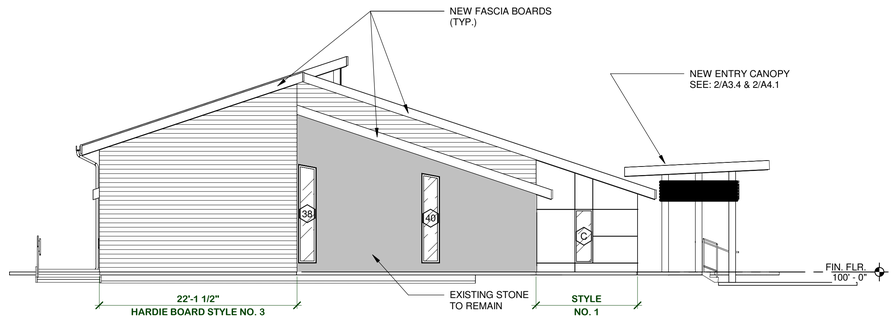


WEST ELEVATION

SCALE 1/8" = 1'-0" — 3 / A3.1

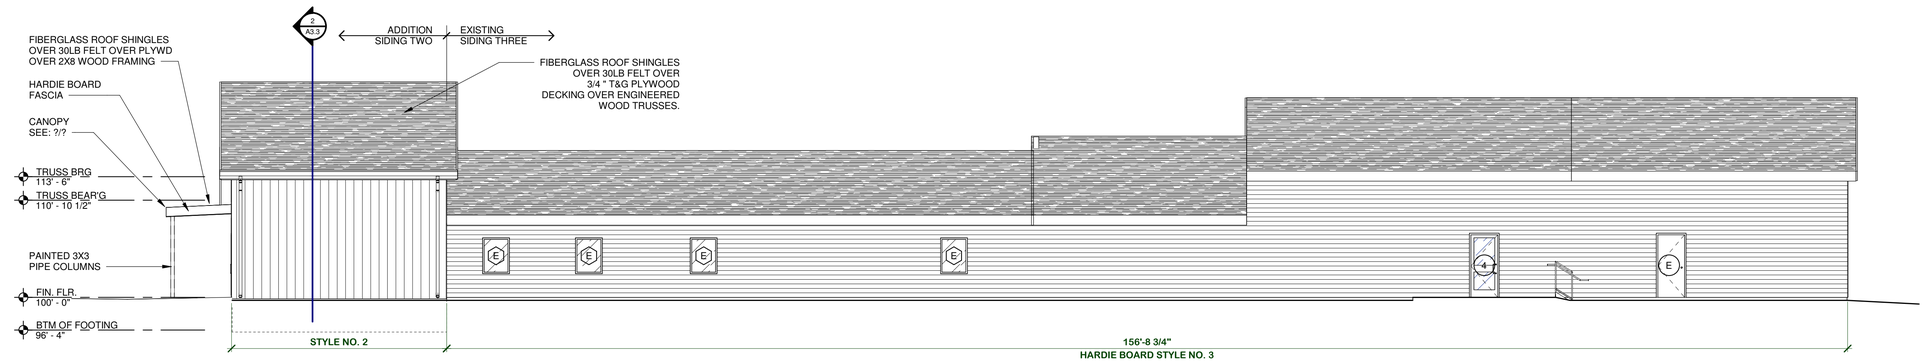


NORTH ELEVATION

SCALE 1/8" = 1'-0" — 2 / A3.1

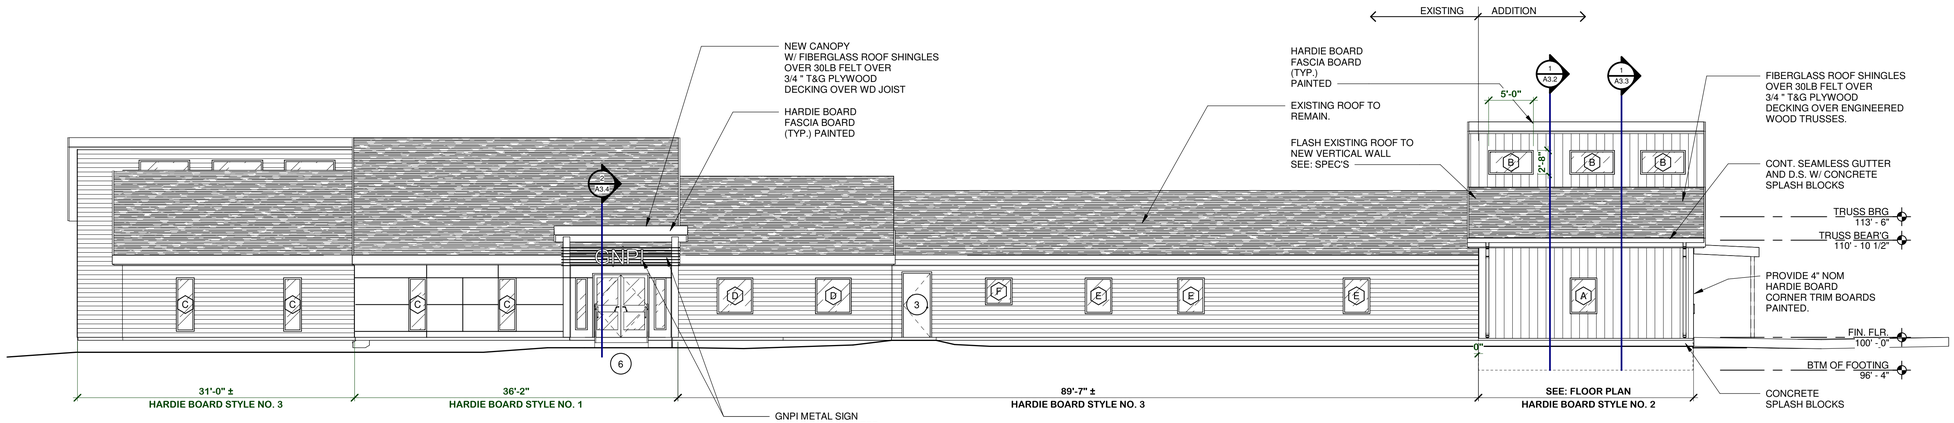

SOUTH ELEVATION

SCALE 1/8" = 1'-0" — 1 / A3.1

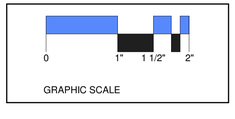

6/2/2023 11:00:50 AM

PJBD ARCHITECTS
PATTERSON LATIMER JONES BRANNON DENHAM
ARCHITECTURAL CORPORATION #000363
111 W. 3RD JOPLIN, MISSOURI 64801
Phone: 417-624-4004
Fax: 417-624-4022
E-mail: contact@pjbd.com

Consultant
SHUMAKER ENGINEERING
4543 W. Cloverleaf Ter.
Battlefield, MO 65619
Phone: 417-894-3539
Email: sy@shumakereng.com

Consultant

Consultant
TAPPANA TONDRICK
STRUCTURAL ENGINEERS
1968 S. Hall St.
Webb City, MO 64870
Phone: 417-673-0463

Expansion For Good News Productions International Jasper County, Joplin, Missouri

Good News Productions International
2111 N Main St, Joplin, MO 64801

NOT FOR CONSTRUCTION

E. Kyle Denham
ARCHITECT A-5742

DATE
2023 05 16

DRAWN BY:	CHECKED BY:
JKM	KD

REVISIONS

PROJECT NUMBER
2023 02 02

EXTERIOR ELEVATIONS

SHEET NUMBER

A3.1