Z:\JOPLIN MO\CITY OF JOPLIN\WASTEWATER\MISC WWTP IMPROVEMENTS 2025\DRAWINGS\100 TURKEY CREEK SITE PLAN.DWG

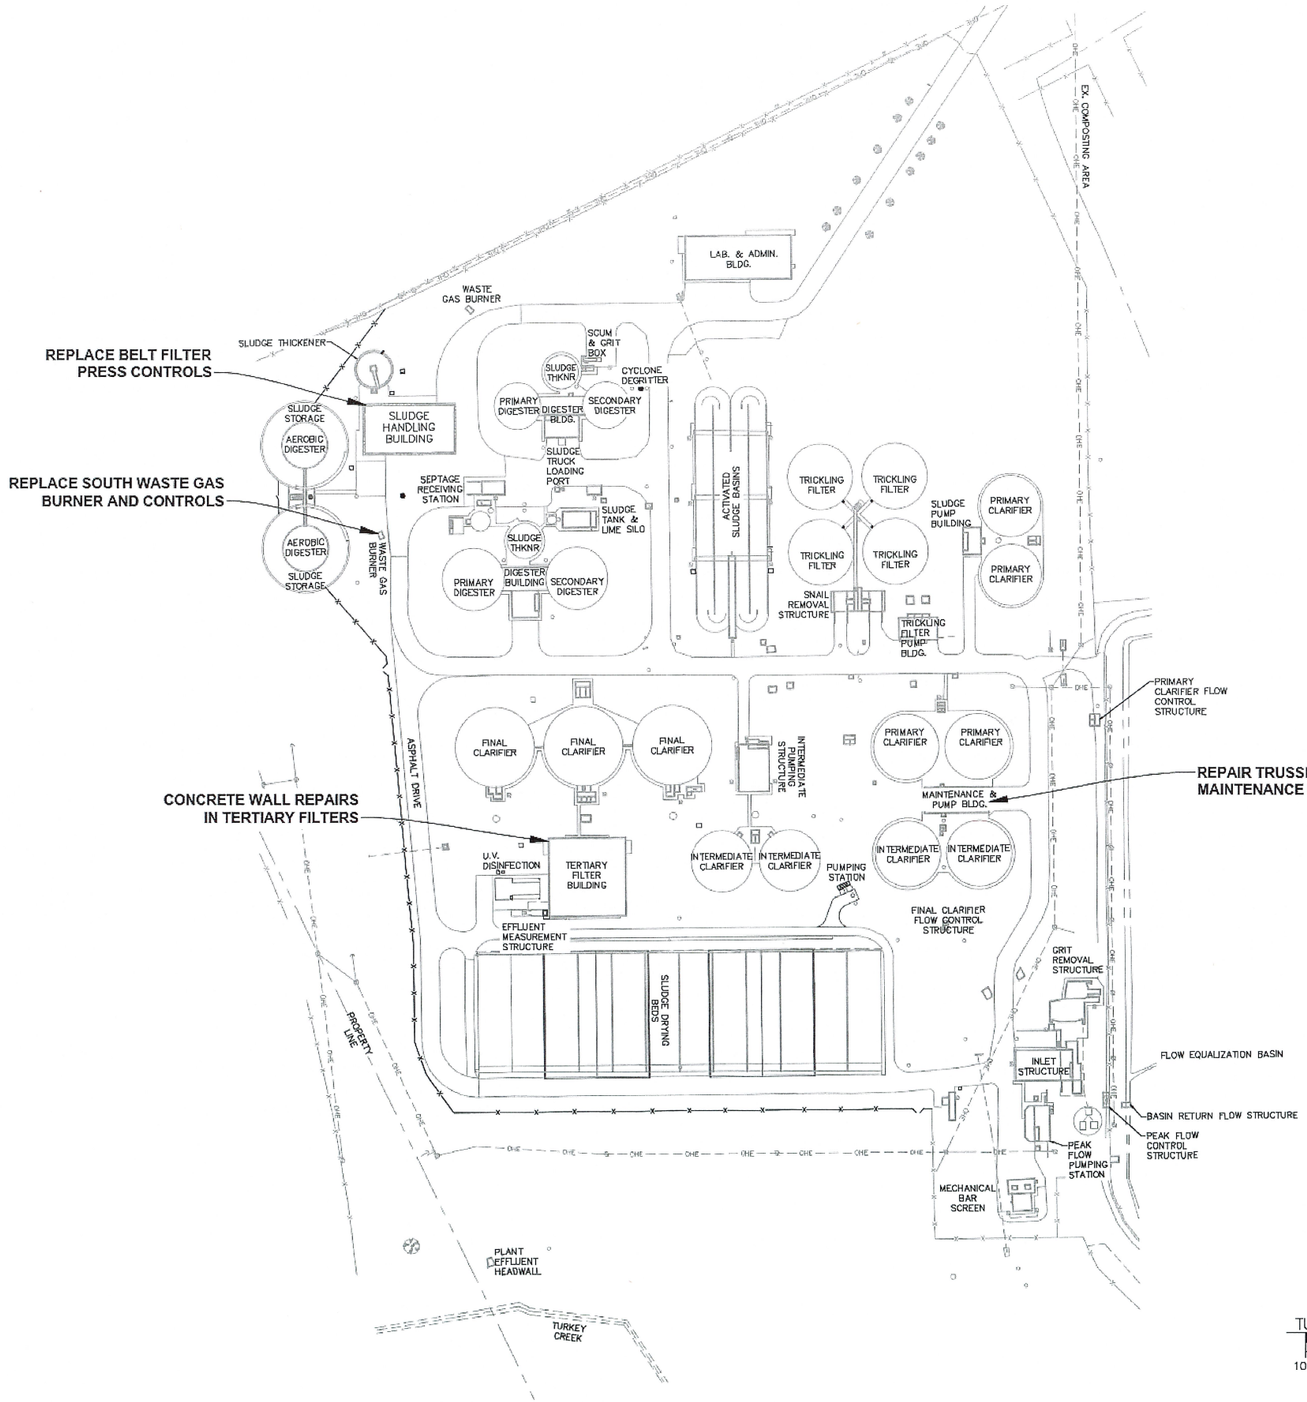

CIVIL ENGINEER: ROBERT D. SELL
LICENSE NO. PE-2020000085

Joplin WWTP Misc. 2025
STATE OF MISSOURI
ROBERT D. SELL
NUMBER PE-2020000085
7/31/25
PROFESSIONAL ENGINEER

Know what's below. Call before you dig.

CITY OF Joplin

CITY OF JOPLIN, MISSOURI
DEPT OF PUBLIC WORKS
DIVISION OF ENGINEERING

ALLGEIER, MARTIN and ASSOCIATES, INC.
CONSULTING ENGINEERS and SURVEYORS
7231 EAST 24th STREET JOPLIN, MISSOURI 64804 (417) 680-7200

THIS DRAWING IS A DOCUMENT OF SERVICE AND IS THE PROPERTY OF ALLGEIER, MARTIN and ASSOCIATES, INC. THIS DOCUMENT SHALL NOT BE USED ON THIS OR OTHER PROJECTS WITHOUT THE WRITTEN CONSENT OF ALLGEIER, MARTIN and ASSOCIATES, INC.

CERTIFICATE OF AUTHORITY
MISSOURI NO. 000427

REV DATE:	REVISION:

DWN BY:	WBW
CKD BY:	RDS
APD BY:	RDS
DATE:	07-31-2025

MISC. WASTEWATER TREATMENT PLANT IMPROVEMENTS 2025
TURKEY CREEK WASTEWATER TREATMENT PLANT
TURKEY CREEK SITE PLAN

DWG. NO.
100