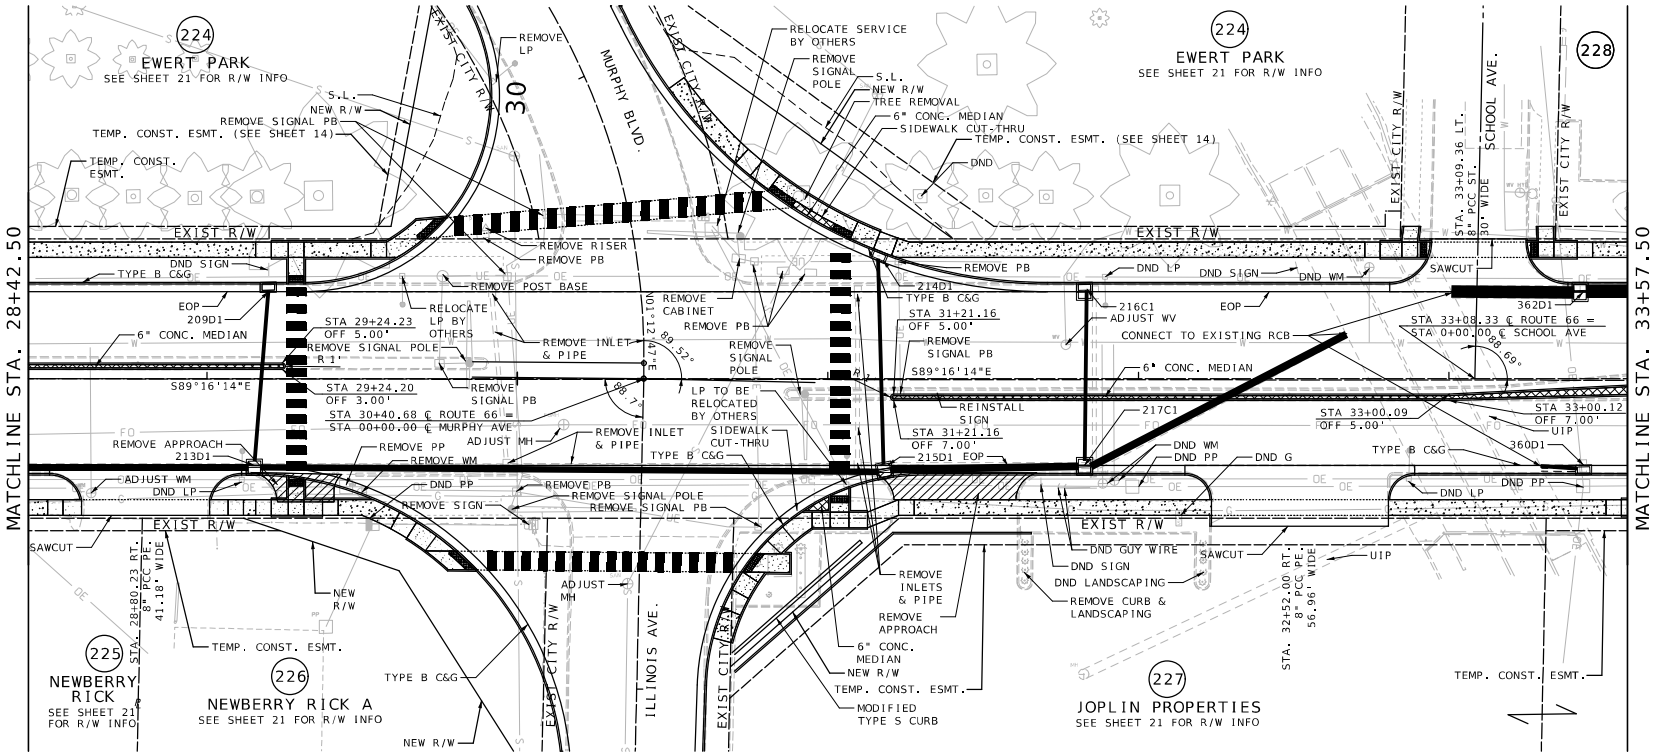

SCALE
0 20 40 60

LEGEND
- CONCRETE SIDEWALK
- CONCRETE LANDING/RAMP
- TRUNCATED DOMES
- CONCRETE MEDIAN

SEE SHEETS 14-15 FOR FULL MURPHY/ILLINOIS PLAN AND PROFILE

GENERAL NOTES:
1. ALL SIDEWALKS ARE 5' WIDE UNLESS OTHERWISE NOTED
2. LANDINGS FOR SIDEWALKS RUNNING SLOPE = 1% MIN, 2% MAX
3. RAMPS FOR SIDEWALK RUNNING SLOPE = 8.33% MAX
4. FOR CURB RAMP DETAILS, SEE SPECIAL SHEETS & PAVEMENT MARKING SHEETS
5. FOR ENTRANCE DETAILS, SEE SPECIAL SHEETS
6. ALL UTILITIES SHALL NOT BE DISTURBED DURING CONSTRUCTION UNLESS OTHERWISE NOTED ON THE PLANS.

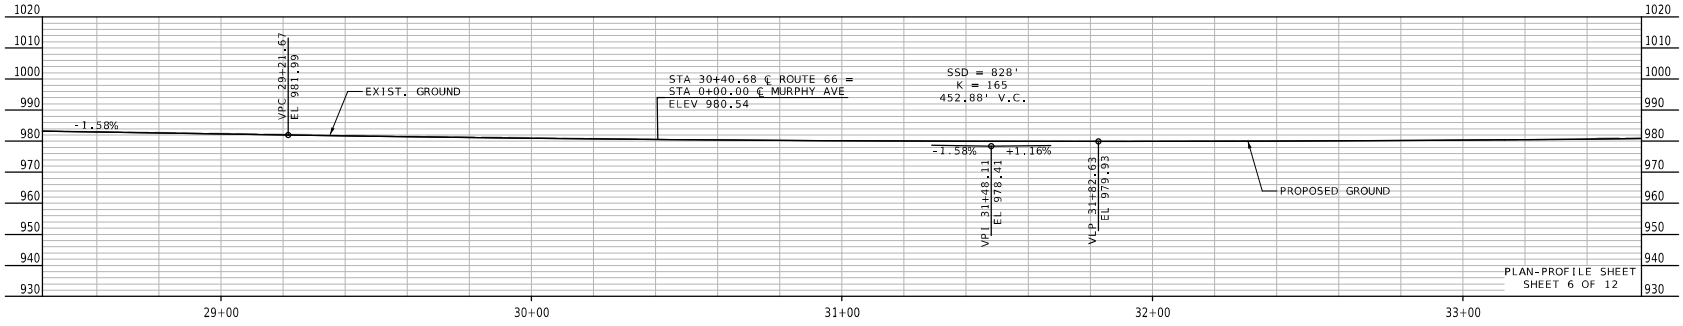

PLAN-PROFILE SHEET
SHEET 6 OF 12

Preliminary Plans - NOT FOR CONSTRUCTION

DATE PREPARED: 6/25/2025
ROUTE: 66
STATE: MO
DISTRICT: SW
SHEET NO.: 9
COUNTY: JASPER
JOB NO.: J7S2185D
CONTRACT ID.:
PROJECT NO.:
BRIDGE NO.:

DESCRIPTION | DATE

IF A SEAL IS PRESENT ON THIS SHEET IT HAS BEEN ELECTRONICALLY SEALED AND DATED.

MISSOURI HIGHWAYS AND TRANSPORTATION COMMISSION
105 WEST CAPITOL
JEFFERSON CITY, MO 65102
1-888-ASK-MODOT (1-888-275-6636)

Bartlett & West
601 MONROE ST. SUITE 201 - JEFFERSON CITY, MO 65101-3180
PHONE 573-634-3101
CERTIFICATE OF AUTHORITY NO. 000167 - ENGINEERING
WWW.BARTLETTWEST.COM