NOTE:
SEE CITY OF JOPLIN STANDARDS
FOR TYPE C ENTRANCE

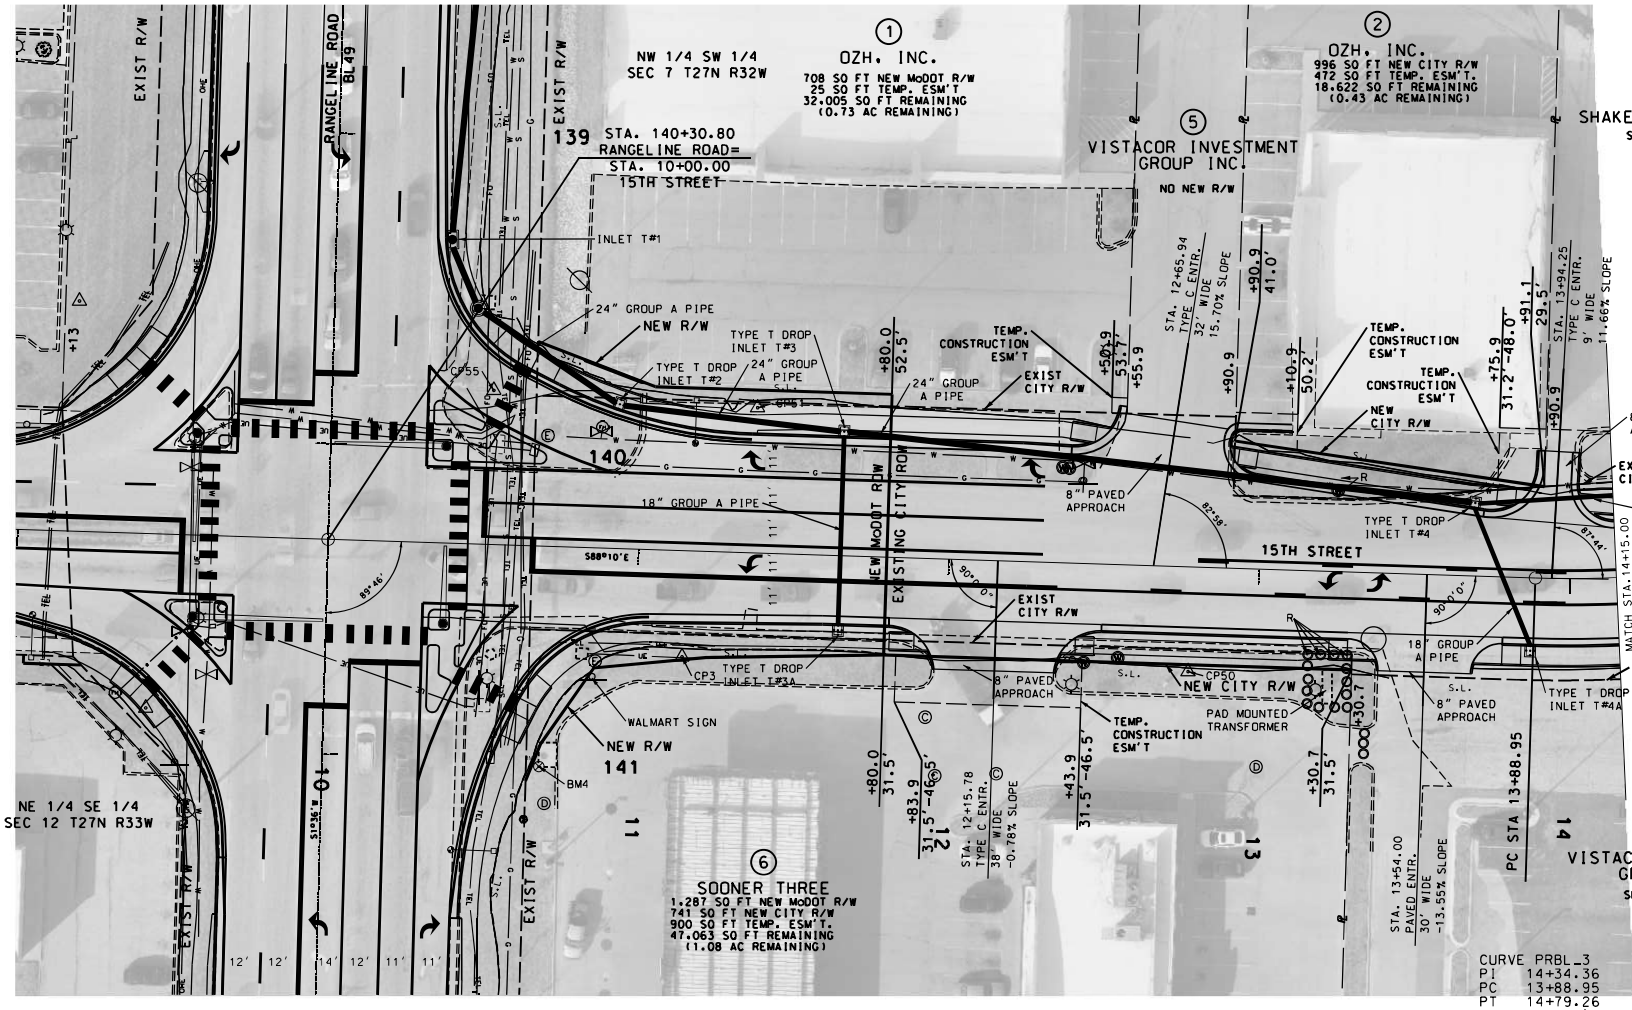

CURVE PRBL_3
PI 14+34.36
PC 13+88.95
PT 14+79.26
Δ 14° 47' 01.4" (LT)
D 16° 22' 12.8"
L 90.31'
T 45.41'
R 350.00'

ENTRANCES CONSTRUCTED THROUGH NEW CONTROLLED ACCESS RIGHT OF WAY BETWEEN STA. 137+50.00 TO STA. 143+25.00 MUST BE WIDENED BY PERMIT.

SCALE
0 20 40 60

PLAN SHEET
15TH STREET
SHEET 3 OF 7

STATE OF MISSOURI
SEAN LEE MATLOCK
NUMBER PE-2778B
PROFESSIONAL ENGINEER

DATE PREPARED
2/23/2024

ROUTE	STATE
BL49	MO
DISTRICT	SHEET NO.
SW	6

COUNTY
JASPER
JOB NO.
J7S3430
CONTRACT ID.
PROJECT NO.
BRIDGE NO.

DATE	DESCRIPTION

IF A SEAL IS PRESENT ON THIS SHEET IT HAS BEEN ELECTRONICALLY SEALED AND DATED.

MISSOURI HIGHWAYS AND TRANSPORTATION COMMISSION
105 WEST CAPITOL
JEFFERSON CITY, MO 65102
1-888-ASK-MODOT (1-888-475-6636)

ANDERSON ENGINEERING
EMPLOYEE OWNED
ENGINEERS · SURVEYORS · LABORATORIES · DRILLING

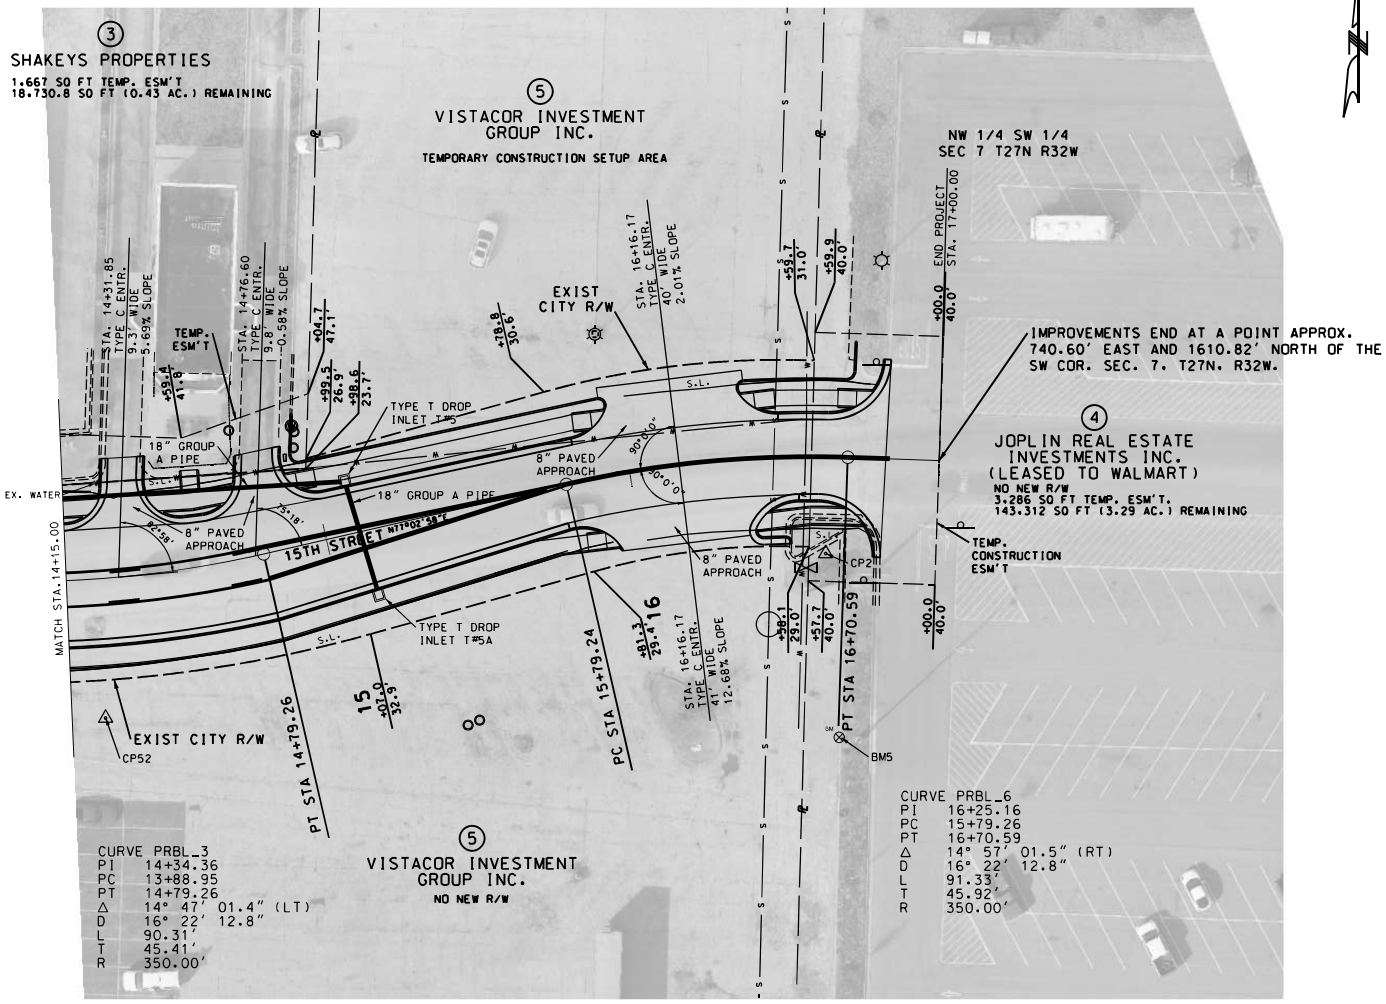

SCALE

0 20 40 60

ENTRANCES CONSTRUCTED THROUGH NEW CONTROLLED ACCESS RIGHT OF WAY BETWEEN STA. 137+50.00 TO STA. 143+25.00 MUST BE WIDENED BY PERMIT.

PLAN SHEET
15TH STREET
SHEET 4 OF 7

STATE OF MISSOURI
SEAN LEE MATLOCK
NUMBER PE-27133
PROFESSIONAL ENGINEER

DATE PREPARED 2/23/2024

ROUTE	STATE
BL49	MO
DISTRICT	SHEET NO.
SW	7

COUNTY JASPER

JOB NO. J7S3430

CONTRACT ID.

PROJECT NO.

BRIDGE NO.

DATE	DESCRIPTION

MISSOURI HIGHWAYS AND TRANSPORTATION COMMISSION

MoDOT

105 WEST CAPITOL
JEFFERSON CITY, MO 65102
1-888-ASK-MODOT (1-888-275-6636)

ANDERSON ENGINEERING
EMPLOYEE OWNED
ENGINEERS · SURVEYORS · LABORATORIES · DRILLING

IF A SEAL IS PRESENT ON THIS SHEET IT HAS BEEN ELECTRONICALLY SEALED AND DATED.