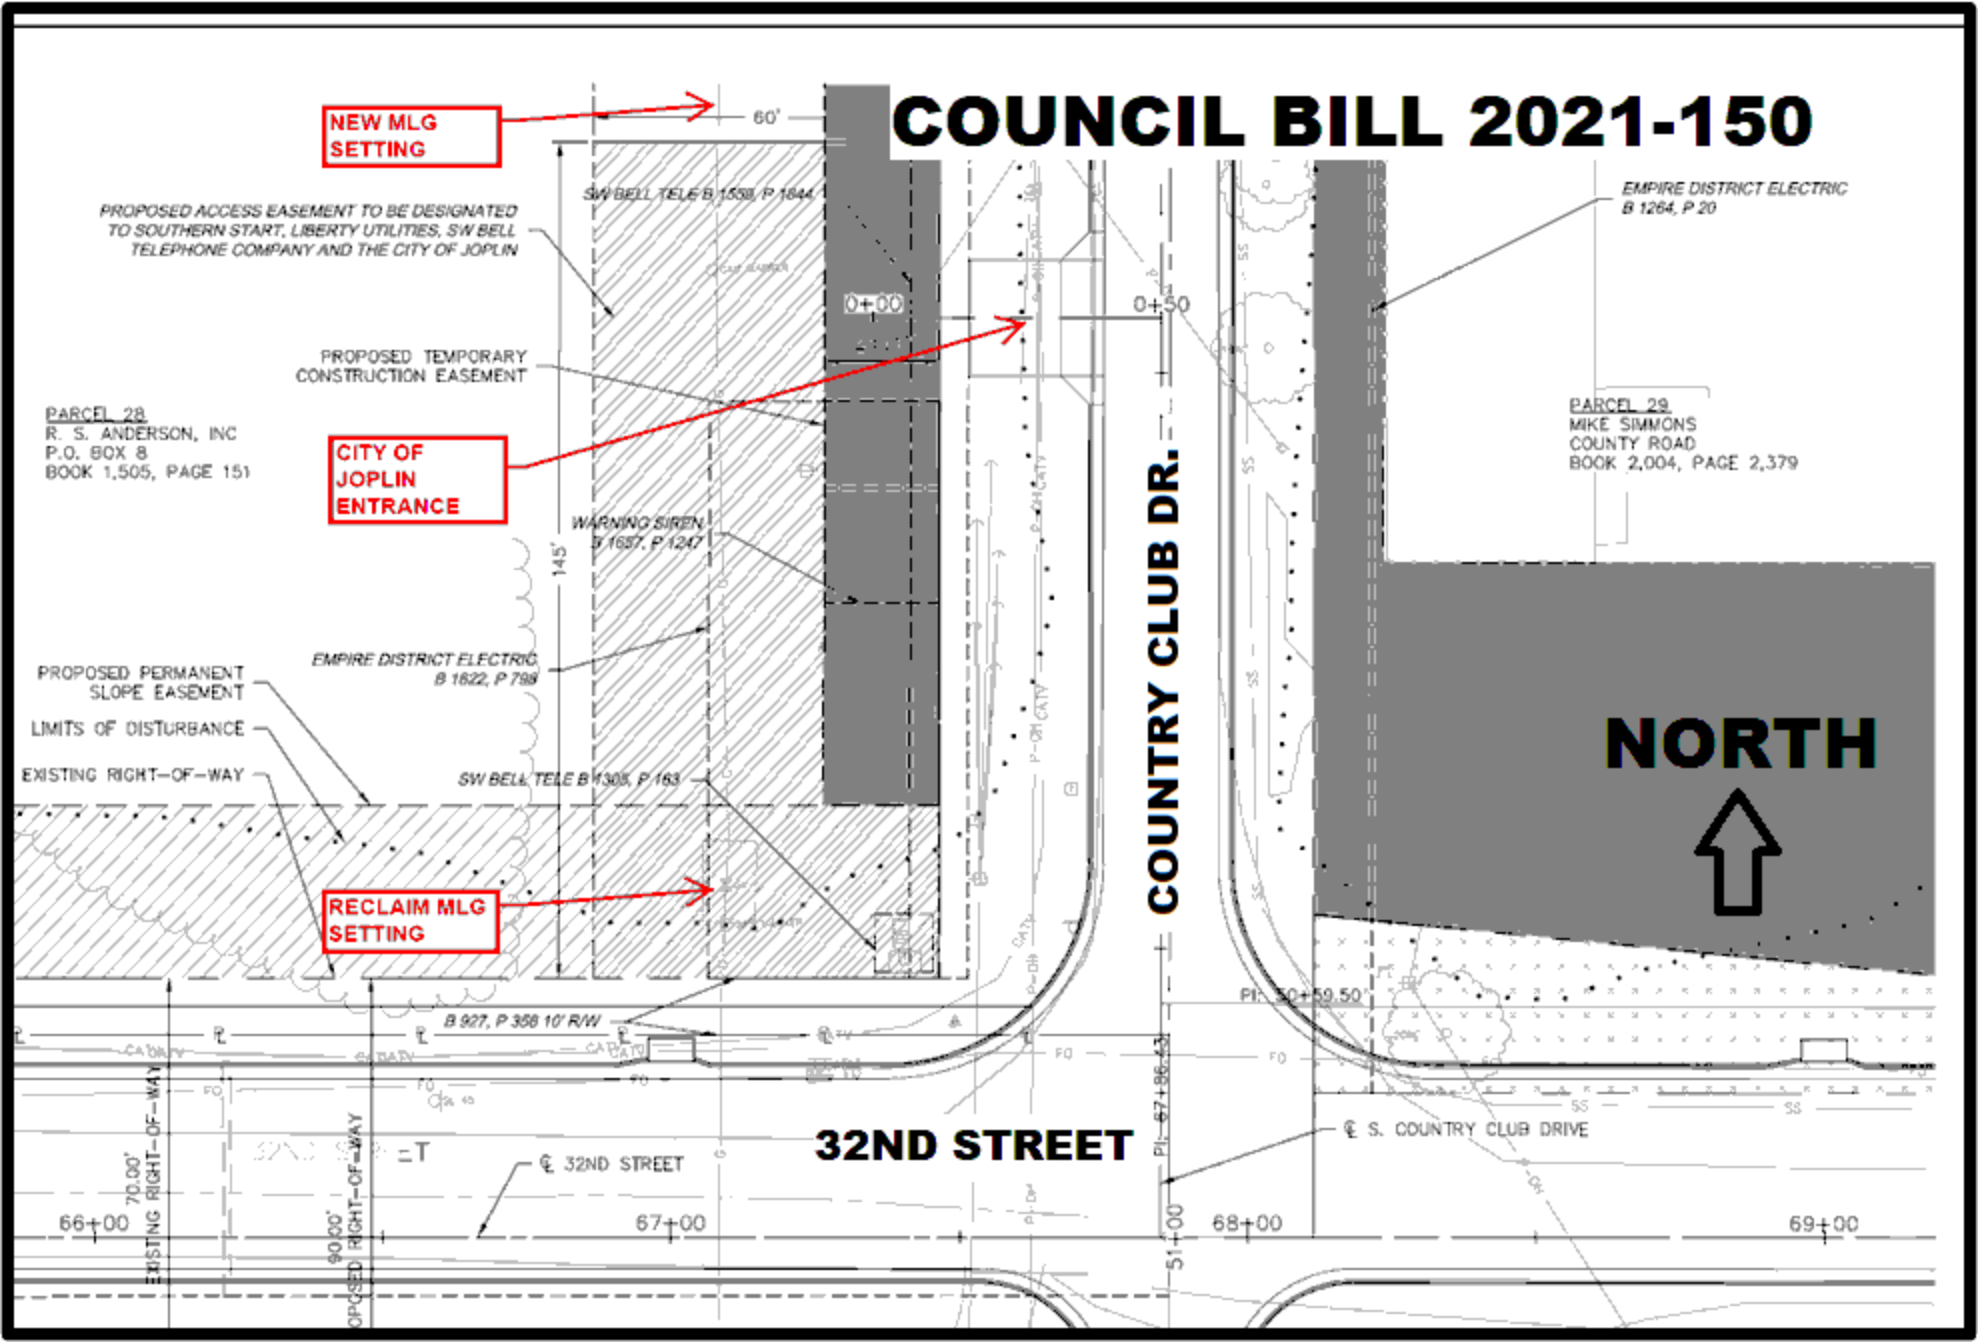

COUNCIL BILL 2021-150
NEW MLG SETTING
60'
SW BELL TELE B 1538, P 1844
PROPOSED ACCESS EASEMENT TO BE DESIGNATED TO SOUTHERN START, LIBERTY UTILITIES, SW BELL TELEPHONE COMPANY AND THE CITY OF JOPLIN
0+00
0+50
EMPIRE DISTRICT ELECTRIC B 1264, P 20
PROPOSED TEMPORARY CONSTRUCTION EASEMENT
PARCEL 28
R. S. ANDERSON, INC
P.O. BOX 8
BOOK 1,505, PAGE 151
CITY OF JOPLIN ENTRANCE
PARCEL 29
MIKE SIMMONS
COUNTY ROAD
BOOK 2,004, PAGE 2,379
WARNING SIREN B 1657, P 1247
145'
EMPIRE DISTRICT ELECTRIC B 1622, P 799
PROPOSED PERMANENT SLOPE EASEMENT
LIMITS OF DISTURBANCE
EXISTING RIGHT-OF-WAY
SW BELL TELE B 1305, P 163
COUNTRY CLUB DR.
NORTH
RECLAIM MLG SETTING
B 927, P 358 10' R/W
PI: 50+59.50'
32ND STREET
℄ S. COUNTRY CLUB DRIVE
PI: 67+86.43
℄ 32ND STREET
70.00' EXISTING RIGHT-OF-WAY
90.00' PROPOSED RIGHT-OF-WAY
66+00
67+00
68+00
69+00
51+00