



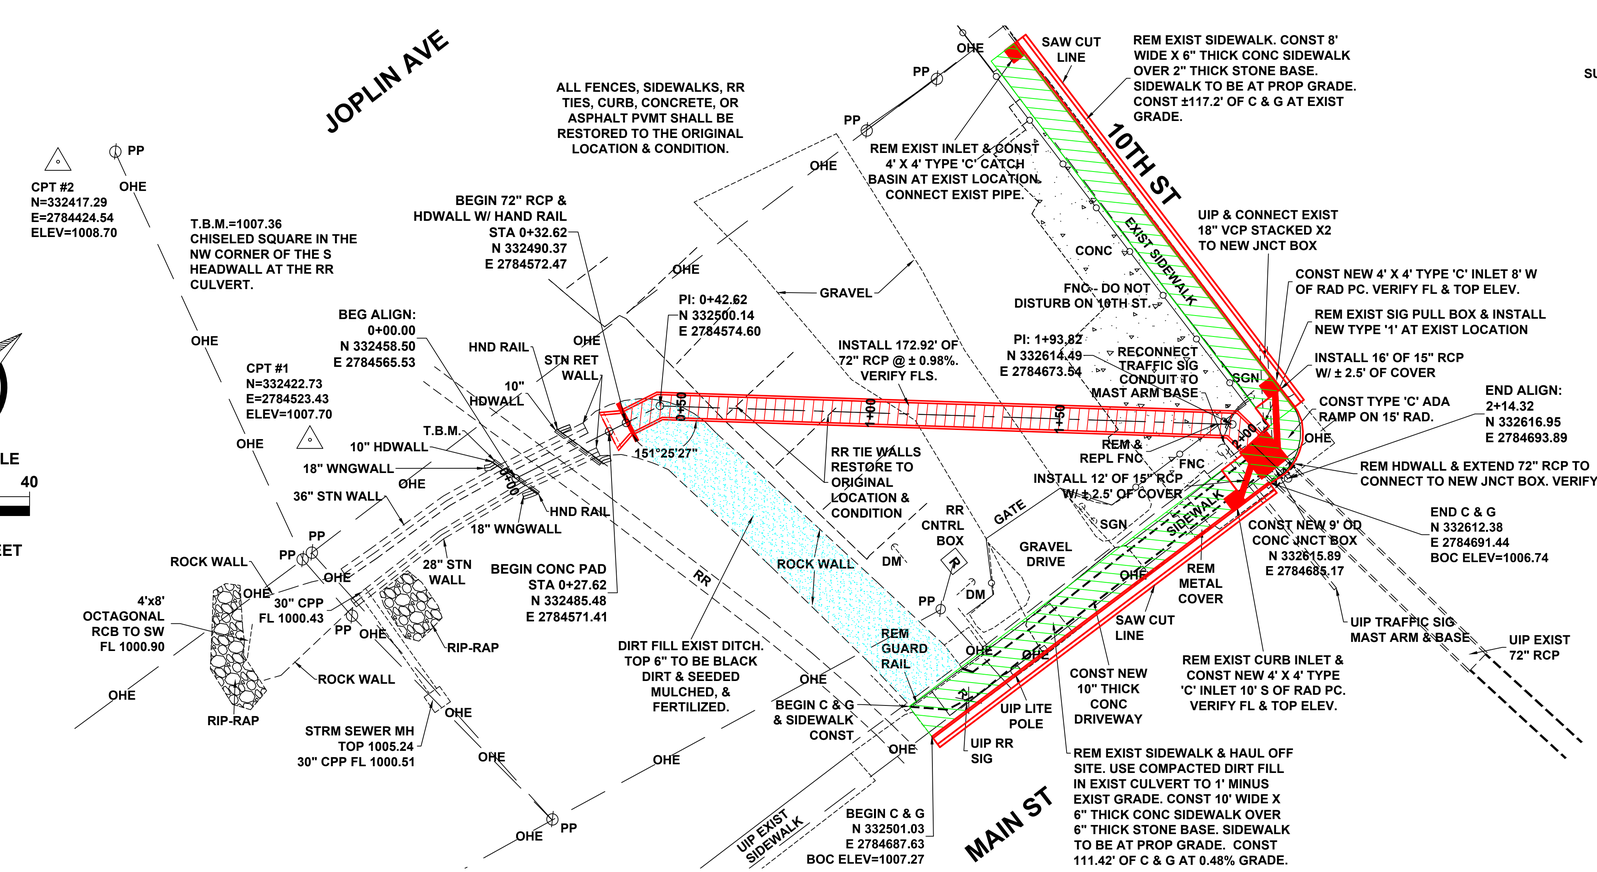


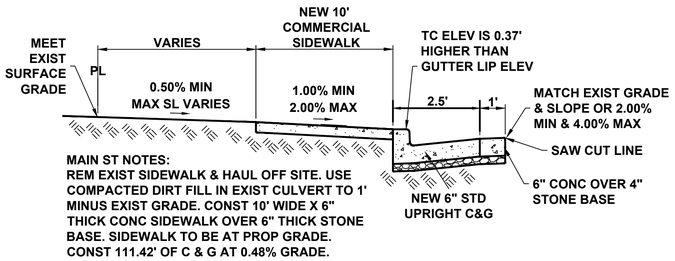

MAIN ST NOTES:
REM EXIST SIDEWALK & HAUL OFF SITE. USE COMPACTED DIRT FILL IN EXIST CULVERT TO 1' MINUS EXIST GRADE. CONST 10' WIDE X 6" THICK CONC SIDEWALK OVER 6" THICK STONE BASE. SIDEWALK TO BE AT PROP GRADE. CONST 111.42' OF C & G AT 0.48% GRADE.


TYPICAL SECTION WITH SIDEWALK AGAINST CURB

NTS

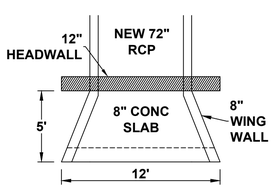

PLAN VIEW


REINFORCEMENT SHALL BE #4 BARS SPACED 12" OC BOTH WAYS W/ 2" CLEAR MIN.

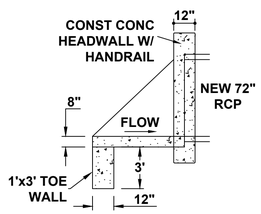


SIDE VIEW

HEADWALL DETAIL

NTS

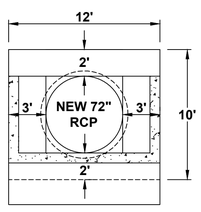

END VIEW

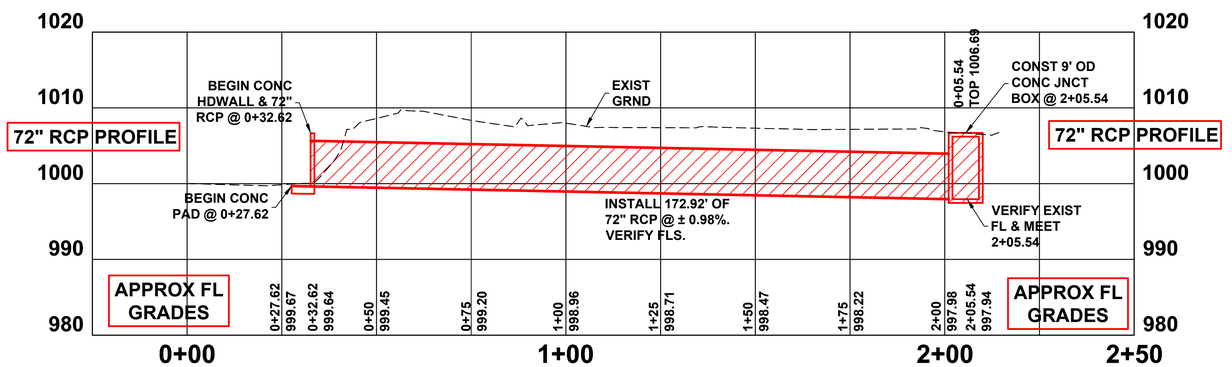

MISSOURI ONE CALL SYSTEM, INC. 1.800.344.7483 STOP - CALL BEFORE YOU DIG

10TH & MAIN 2019.dwg

CITY OF Joplin	CITY OF JOPLIN, MISSOURI PUBLIC WORKS DEPARTMENT DIVISION OF ENGINEERING	ADDRESS: 602 S MAIN ST 64801 PH NO: 417-624-0820 EXT 530 FAX NO: 417-625-4738 E-M: DHERTZBE@JOPLINMO.ORG	REV DATE: 02/01/2021 05/20/2021 06/16/2021	REVISION: ADDED C & G ADDED SIDEWALK & C & G ON 10TH ADDED TYPE C INLETS	SVYD BY: OLSSON PNT FILE: 10TH & MAIN SVY DATE: 10/2019 ENGINEER: HERTZBERG	ACAD DWG FILE & PATH NAME: STORM\10TH & MAIN 2019 SCALES: HORZ: 1" = 20' VERT: 1" = 10'	DWN BY: STAFF CKD BY: MARTINEZ APD BY: JOHNSON DATE: 10/2019	PROJECT EXISTING CULVERT REPLACEMENT SW CORNER OF 10TH & MAIN	PLAN NO: 8528 SHEET 1