
Z:\JOPLIN MO\CITY OF JOPLIN\WASTEWATER\BAKERS BRANCH INT IMPROV DESIGN\DRAWINGS\EXHIBIT.DWG

EXHIBIT MAP
BAKERS BRANCH INTERCEPTOR IMPROVEMENTS PROJECT

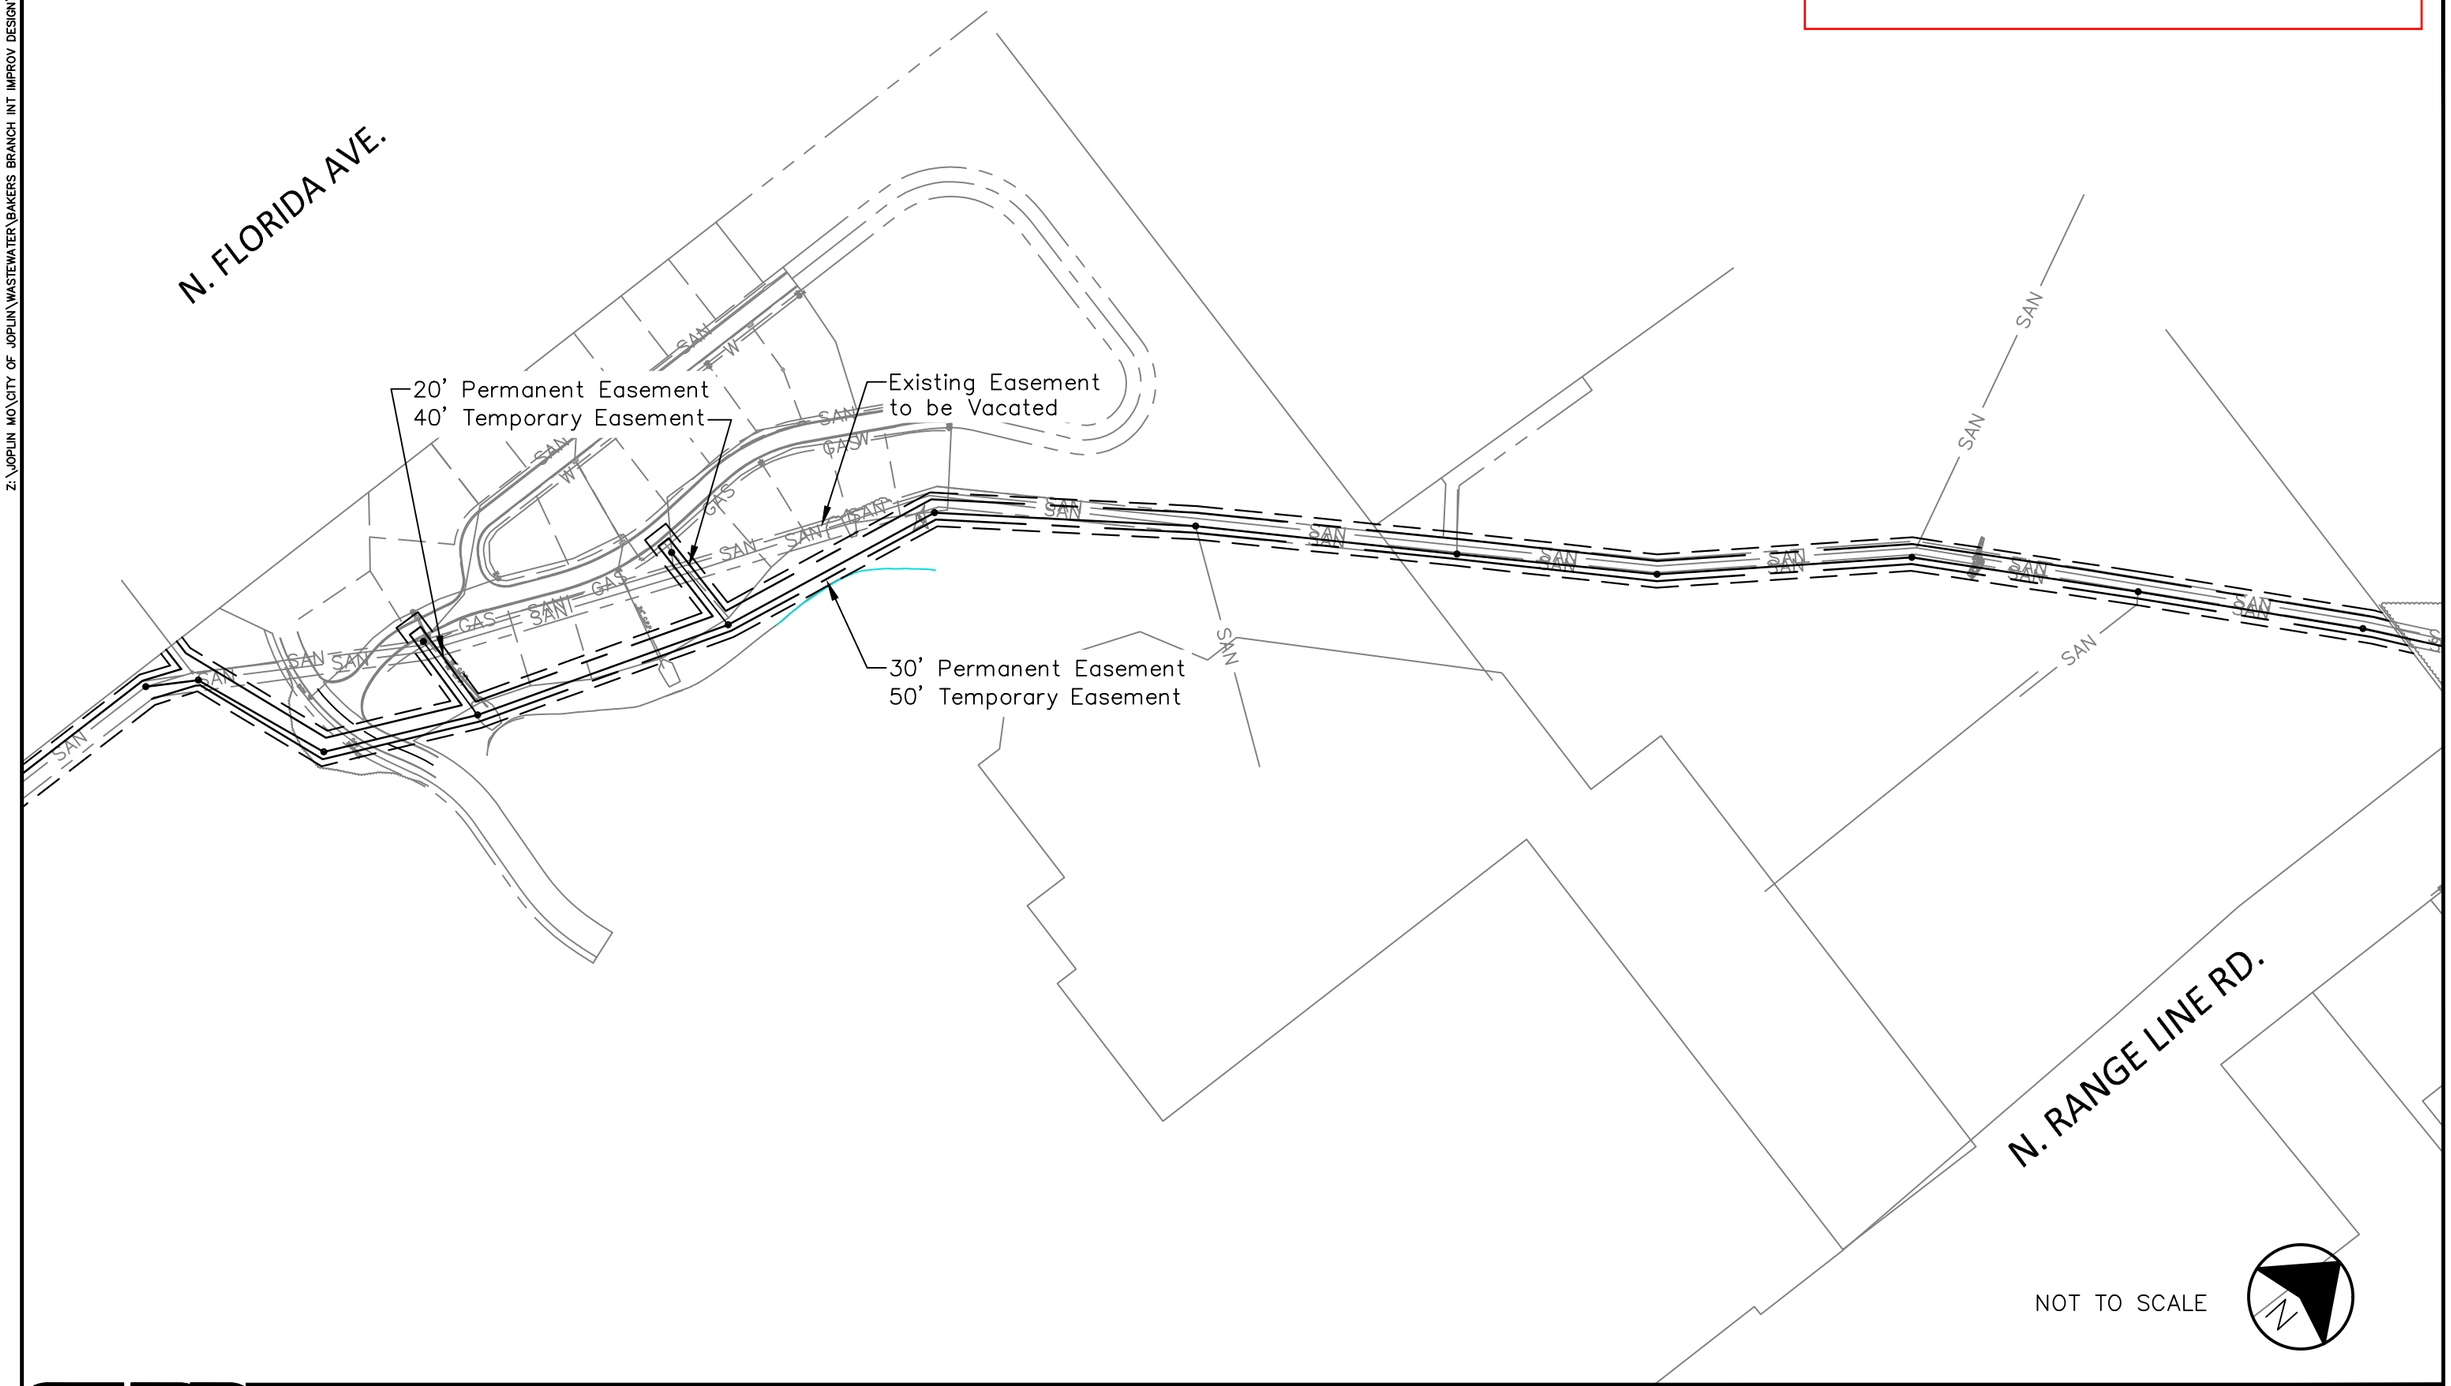

ALLGEIER, MARTIN and ASSOCIATES, INC.
CONSULTING ENGINEERS and SURVEYORS
7231 EAST 24th STREET JOPLIN, MISSOURI 64804 (417) 680 - 7200

THIS DRAWING IS A DOCUMENT OF SERVICE AND IS THE PROPERTY OF ALLGEIER, MARTIN and ASSOCIATES, INC. THIS DOCUMENT SHALL NOT BE USED ON THIS OR OTHER PROJECTS WITHOUT THE WRITTEN CONSENT OF ALLGEIER, MARTIN and ASSOCIATES, INC.

CERTIFICATE OF AUTHORITY MISSOURI NO. 000427

DATE	REVISION

DWN. BY:	GDW
CKD. BY:	GDW
APPD. BY:	GDW
DATE :	10/09/2020

MOLANDCO EASEMENT EXHIBIT
BAKERS BRANCH INTERCEPTOR IMPROVEMENTS
JOPLIN, MISSOURI

DWG. NO. EX1