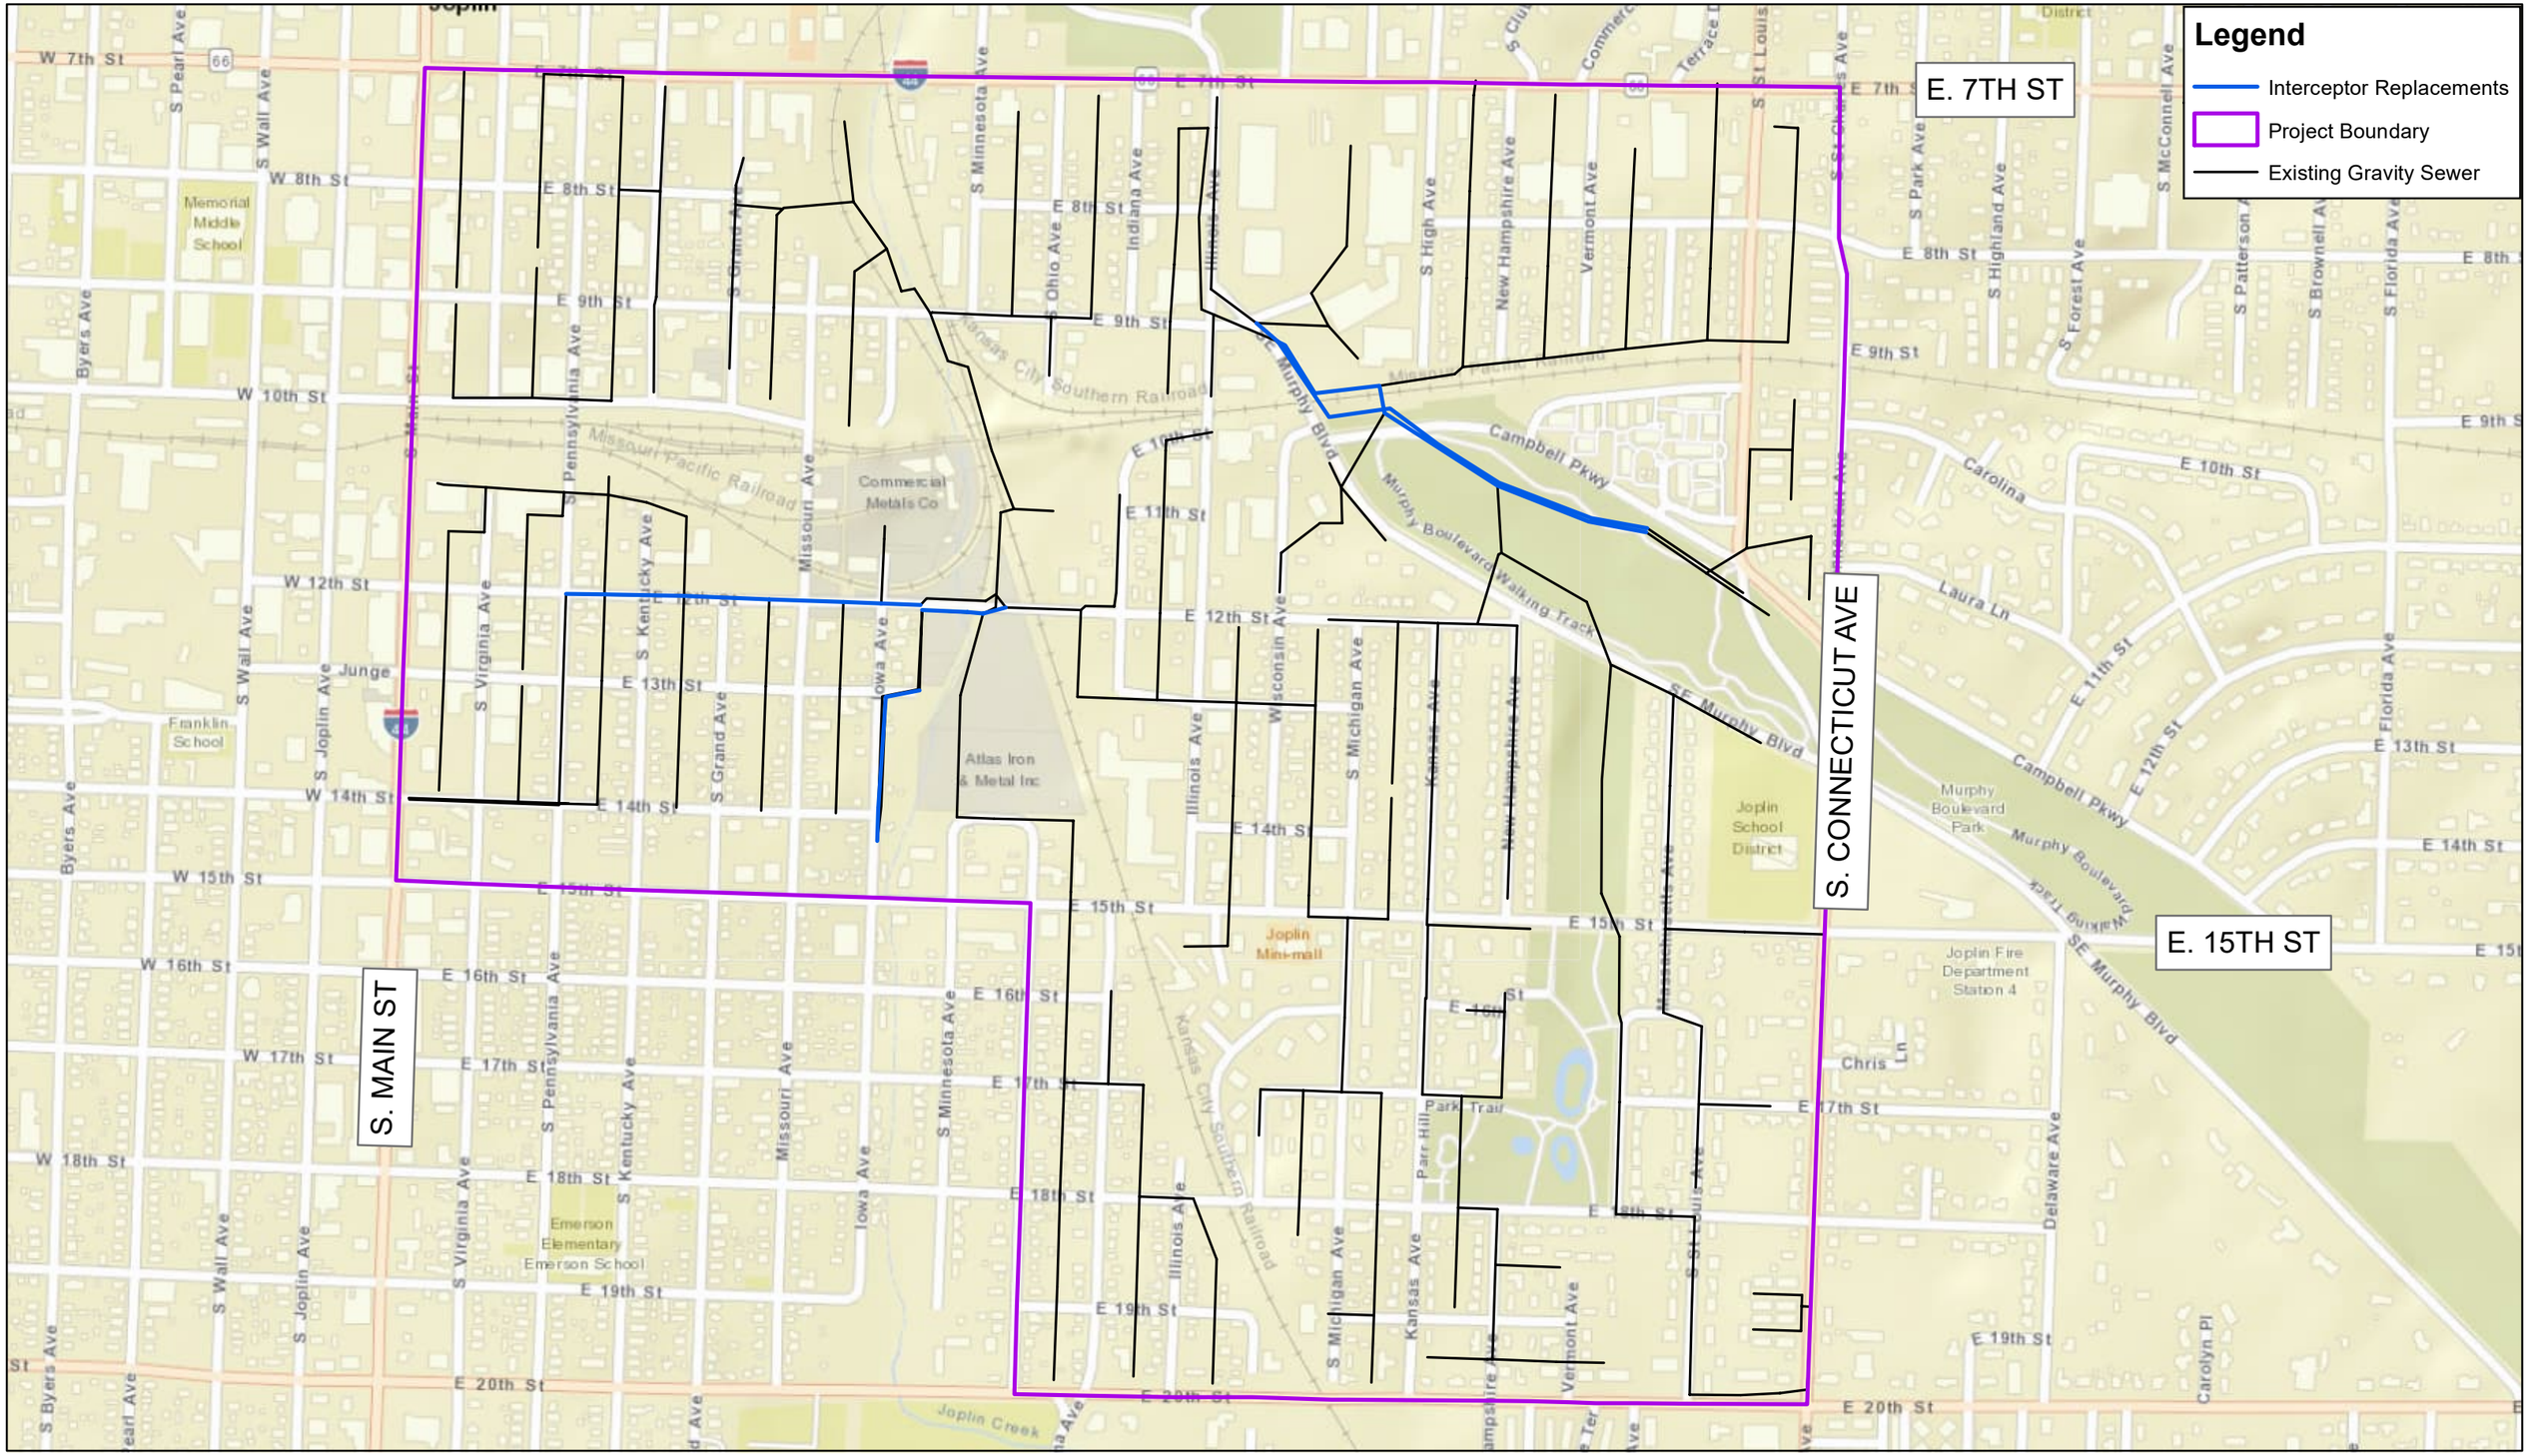
Legend
Interceptor Replacements
Project Boundary
Existing Gravity Sewer
E. 7TH ST
E. 15TH ST
S. MAIN ST
S. CONNECTICUT AVE
N
EXHIBIT 1
ARPA INTERCEPTOR IMPROVEMENTS