
DEPARTMENT OF ECONOMIC DEVELOPMENT
15TH STREET, TEXAS AVE. AND HIGHVIEW AVE. REPAIRS
PROJECT NUMBER GSTA05

DRAWING INDEX

TITLE	DWG. NO.
GENERAL NOTES AND TYPICAL SECTIONS	1
15TH STREET PLAN	2
15TH STREET BACK OF CURB PROFILES	3
15TH STREET SIDEWALK PROFILES	4
15TH & TEXAS INTERSECTION PLAN	5
15TH & TEXAS JOINT PLAN	6
15TH & HIGHVIEW INTERSECTION PLAN	7
HIGHVIEW ROAD IMPROVEMENTS & CULVERT REPLACEMENT	8
15TH & HIGHVIEW PLAN & PROFILE	9
15TH & HIGHVIEW JOINT PLAN	10
CULVERT PLAN & DETAILS	11
CULVERT SECTIONS	12
HANDRAIL PLANS & SECTIONS	13
HANDRAIL DETAILS	14
FLARED ADA CURB RAMP DETAILS	15
STORM WATER POLLUTION PREVENTION DETAILS	16
15TH STREET CROSS SECTIONS	17-24

LEGEND

- BENCHMARK or T.B.M.
- SIGN
- CONTROL POINT
- POWER POLE
- GUY WIRE
- TELEPHONE PEDESTAL
- FIRE HYDRANT
- WATER VALVE
- WATER METER
- GAS METER
- MAILBOX
- TREE
- FIBER ROLL DITCH CHECK
- BARB WIRE FENCE
- ELECTRIC
- TELEPHONE
- GAS
- WATERLINE
- UNDERGROUND TELEPHONE
- UNDERGROUND ELECTRIC
- DITCH LINE
- SLOPE LINE
- RIGHT OF WAY

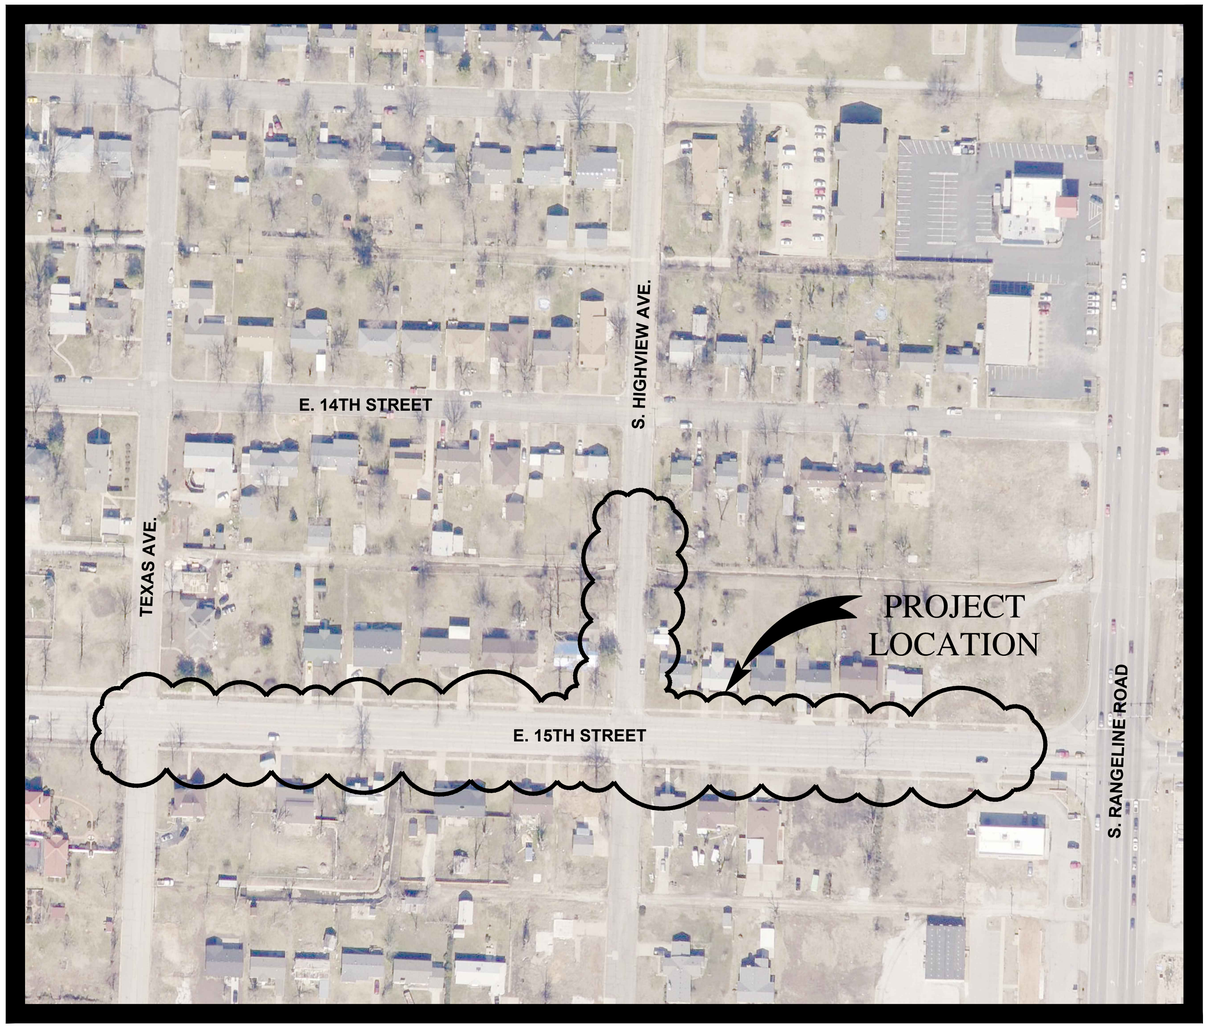

PROJECT LOCATION MAP

1" = 100'

N

MISSOURI ONE CALL SYSTEM, INC.
1-800-344-7483
TWO DAYS BEFORE YOU DIG.
STOP-CALL BEFORE YOU DIG!

THE "ORIGINAL" OF THIS DOCUMENT, WITH PROFESSIONAL ENGINEER'S SEAL & DATED SIGNATURE, IS ON FILE AT THE OFFICES OF ALLGEIER, MARTIN and ASSOCIATES, INC.

CIVIL ENGINEER: MICHAEL ATKINSON
LICENSE NUMBER E-2000149997

STATE OF MISSOURI
MICHAEL ATKINSON
NUMBER E-2000149997
11-11-14
REGISTERED PROFESSIONAL ENGINEER

ALLGEIER, MARTIN and ASSOCIATES, INC.
CONSULTING ENGINEERS and SURVEYORS
7231 EAST 24th STREET JOPLIN, MISSOURI 64804 (417) 680 - 7200

THIS DRAWING IS A DOCUMENT OF SERVICE AND IS THE PROPERTY OF ALLGEIER, MARTIN and ASSOCIATES, INC. THIS DOCUMENT SHALL NOT BE USED ON THIS OR OTHER PROJECTS WITHOUT THE WRITTEN CONSENT OF ALLGEIER, MARTIN and ASSOCIATES, INC.

CERTIFICATE OF AUTHORITY
MISSOURI NO. 000427

NOVEMBER, 2014

Z:\Joplin MO\City of Joplin\Stormwater\DED-Tornado Recovery Projects\15th & Highview and Stormsewer Repairs\Drawings\00 - Cover\dwg 00 - Cover