ADA SIDEWALK AND RAMP PROJECT

CITY OF JOPLIN, MISSOURI

INDEX OF SHEETS

1	COVER SHEET
2	GENERAL NOTES AND QUANTITIES
3 – 14	WHEELCHAIR RAMP PLAN SHEETS
15 – 33	CURB & GUTTER, SIDEWALK PLAN SHEETS
34	CONRETE FLUME INLET PLAN SHEET
35 – 37	WHEELCHAIR RAMP & SIDEWALK DETAILS
38	CURB AND MISC. CONCRETE DETAILS
39	FLUME INLET AND CONCRETE FLUME DETAILS

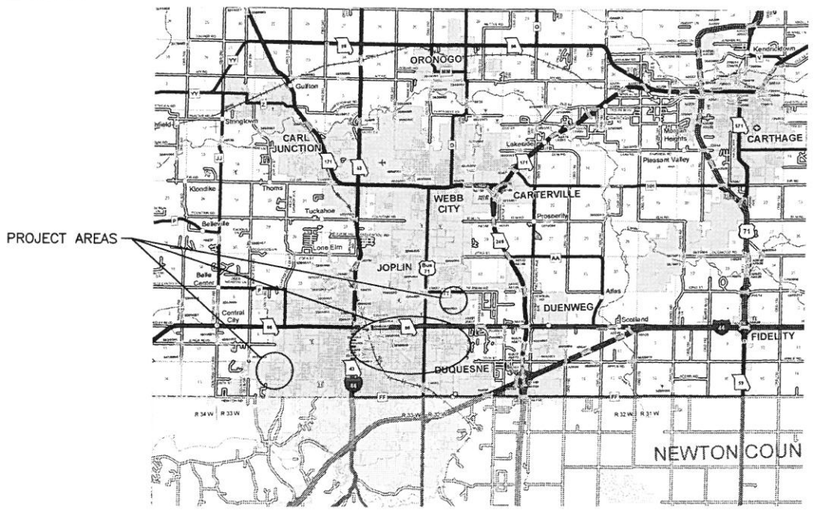

LOCATION MAP

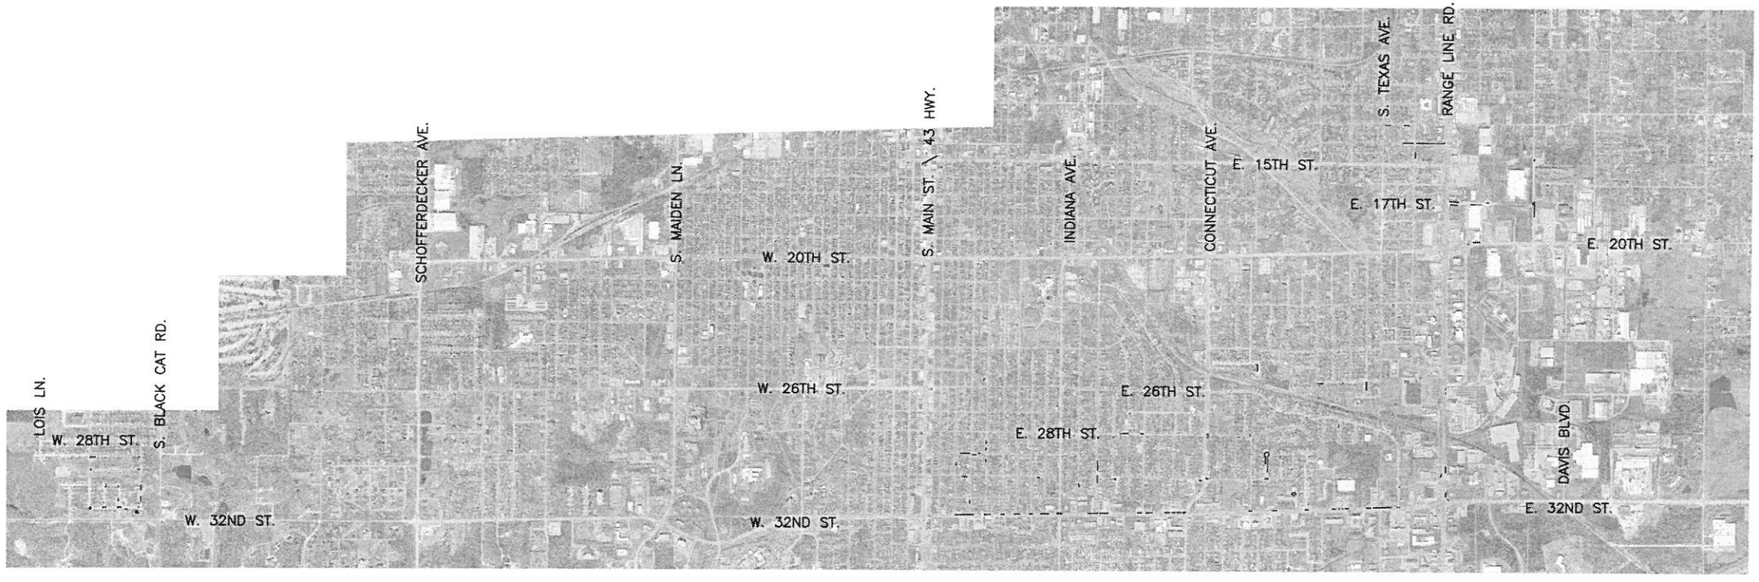

STATE OF MISSOURI
SHAWN DAVID TURNER
E-28369
REGISTERED PROFESSIONAL ENGINEER

TranSystems
115 SOUTH 6TH STREET
INDEPENDENCE, KANSAS 67301
PHONE: 620 331 3999
FAX: 620 331 4082

MISSOURI ONE CALL SYSTEM, INC. 811 OR 1-800-344-7483 STOP - CALL BEFORE YOU DIG

CITY OF Joplin

CITY OF JOPLIN, MISSOURI
DEPT OF PUBLIC WORKS
DIVISION OF ENGINEERING

REV DATE:	REVISION:
00/00/2014	PROJECT CHECK

DWN BY: DAN
CKD BY: MDB
APD BY: MDB
DATE: 11/10/2014

PROJECT NO. P112140016

INFRASTRUCTURE IMPROVEMENTS WITHIN TORNADO GREEN ZONE

PLAN NO: 0000

SHEET 1 of 39