STORM WATER MINOR SYSTEM IMPROVEMENTS 2020
AREA MAP

● = MAIN BID ITEMS

■ = ADD ALTERNATES

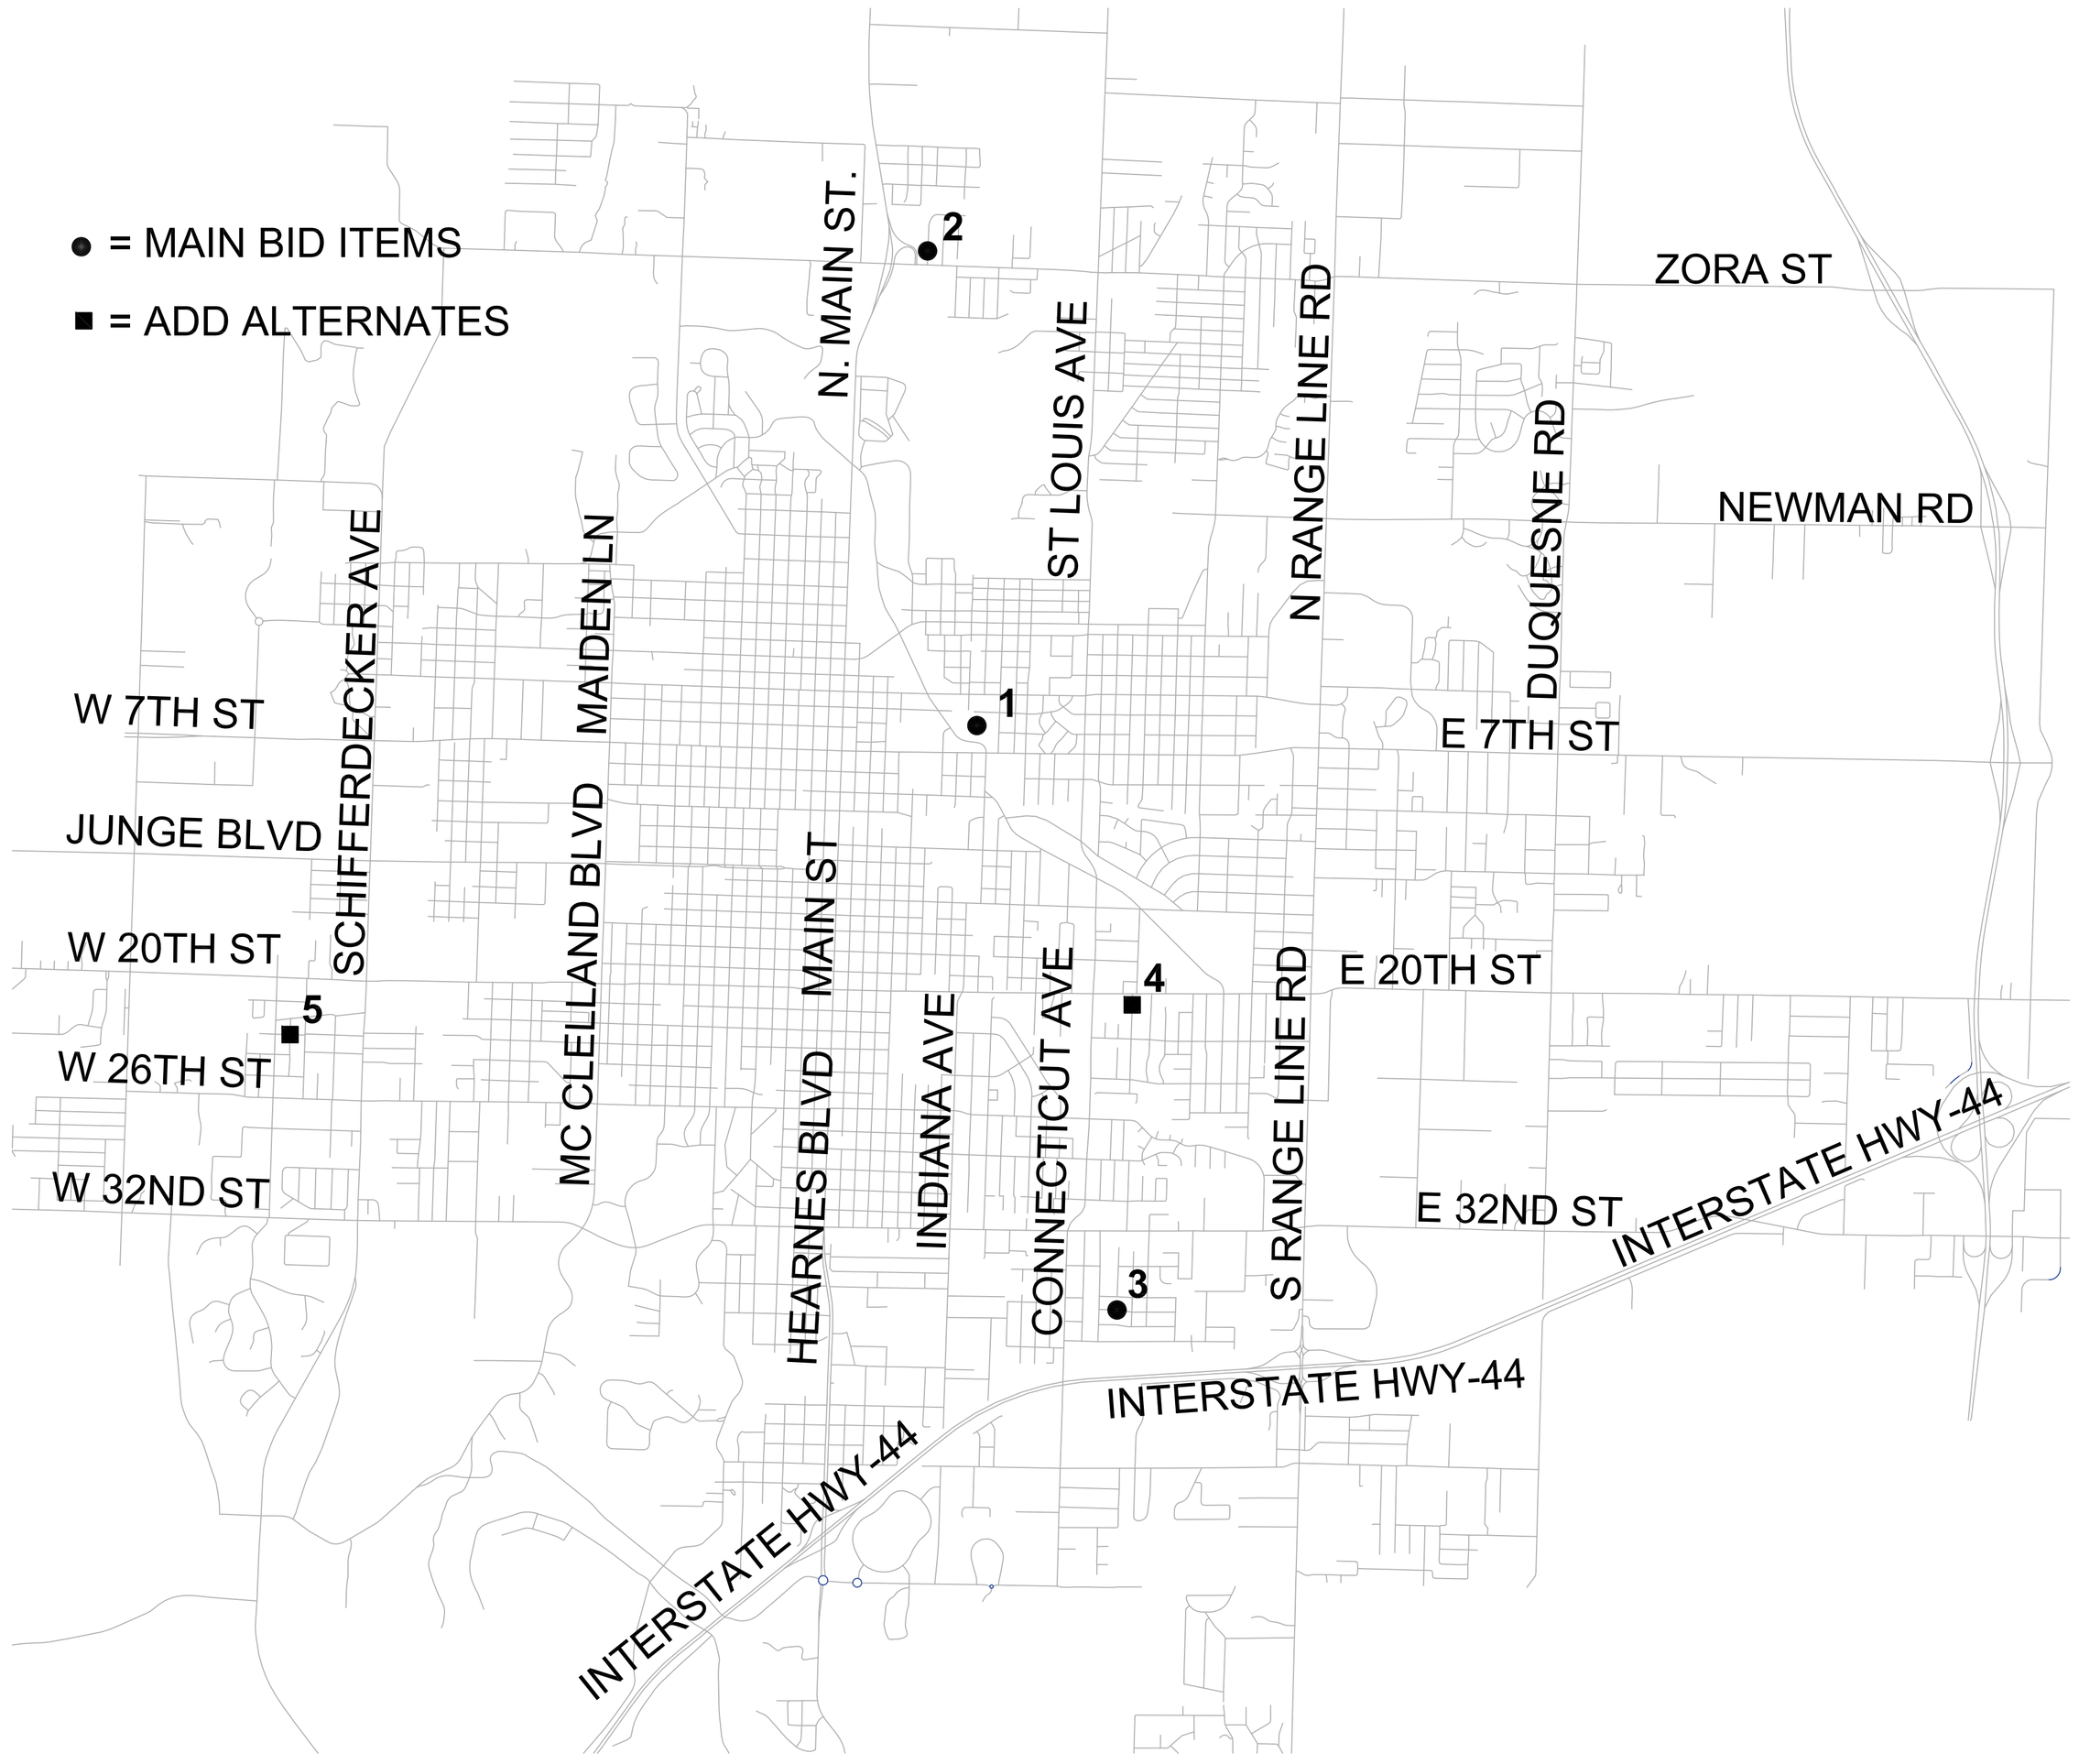

BANK STABILIZATION	**1**
2728 MISSOURI AVENUE	**2**
SUNNYVALE IMPROVEMENT	**3**
GUTTER XING AND FLUME EXT.	**4**
23RD AND MEADOWS	**5**

CITY OF Joplin

CITY OF JOPLIN, MISSOURI
PUBLIC WORKS DEPARTMENT
DIVISION OF ENGINEERING

ADDRESS: 602 S MAIN ST 64801
PH NO: 417-624-0820 EXT 530
FAX NO: 417-625-4738
E-M: DHERTZBE@JOPLINMO.ORG

REV DATE: 00/2020
REVISION: PROJECT CHECK

SVYD BY: N/A
PNT FILE: N/A
SVY DATE: N/A
ENGINEER: HERTZBERG

ACAD DWG FILE & PATH NAME: STORM WATER\2020 M.S.W.I.
SCALES: NTS

DWN BY: STAFF
CKD BY: MARTINEZ
APD BY: JOHNSON
DATE: 12/2020

PROJECT
STORM WATER MINOR SYSTEM IMPROVEMENTS 2020

PLAN NO: 8532
SHEET
01