



WEST ELEVATION

NOT TO SCALE

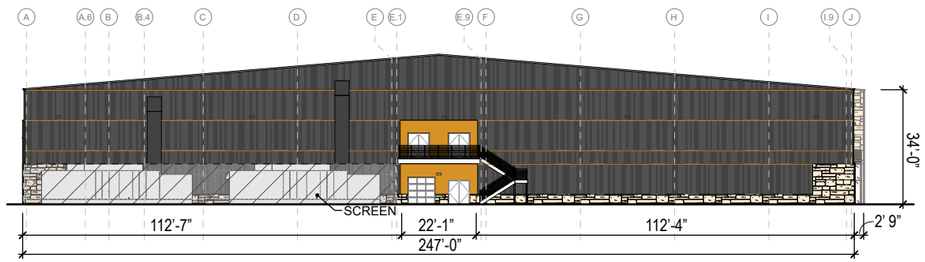


NORTH ELEVATION

NOT TO SCALE

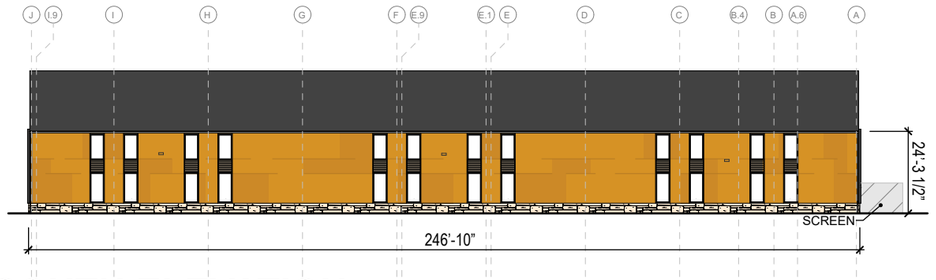

SOUTH ELEVATION

NOT TO SCALE

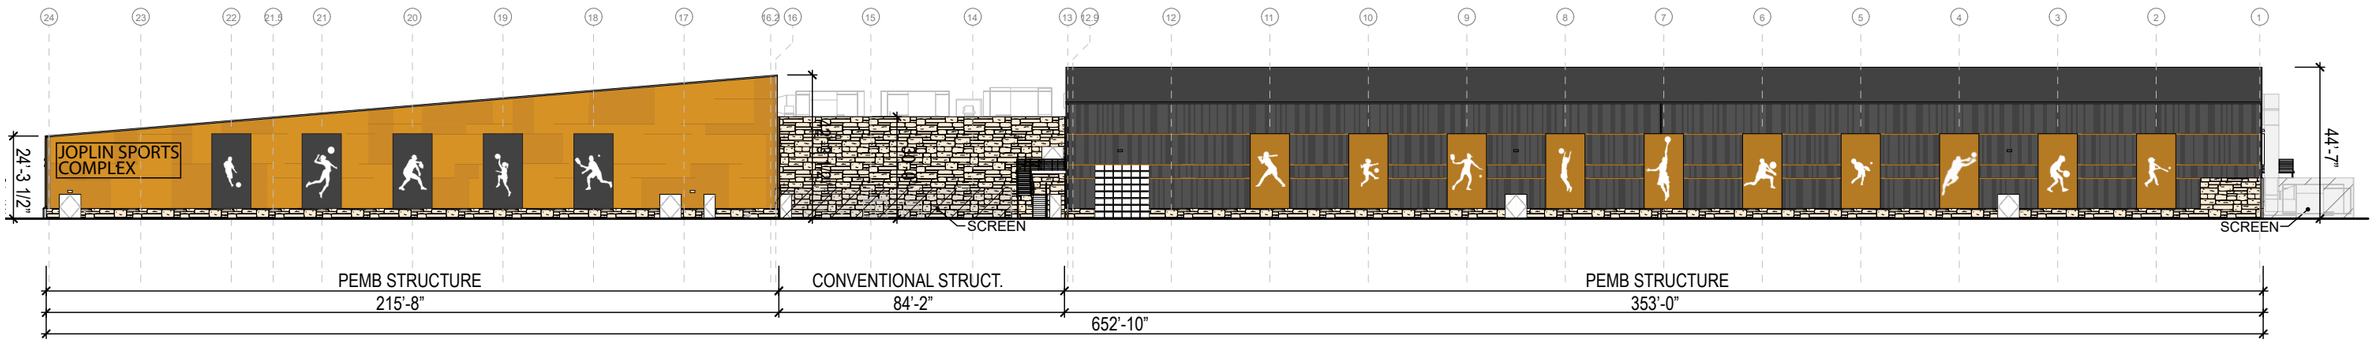

EAST ELEVATION

NOT TO SCALE

Holland Basham Architects

PINNACLE INDOOR SPORTS

Woodsonia Real Estate Inc