January 20, 2021

CITY OF JOPLIN
Senior Center-Meals On Wheels
Zone Improvement Project
CDBG-DR GRANT
No. B-12-MT-29-0001

Addendum No. 3

Contract Bidders:

Enclosed is Addendum No. 3 for the above referenced project. Please execute, attach, and submit this Addendum No. 3 cover letter with your bid.

In addition, please sign and email a copy of this cover letter to Clayton Cristy, Olsson, Inc. ccristy@olsson.com as acknowledgement of receipt of this addendum notice.

OLSSON, INC.

Clayton Cristy, P.E.
Vice President

_____
Company Name

_____
Signature

_____
Printed Name

Senior Center-Meals On Wheels
Zone Improvement Project
CDBG-DR GRANT
No. B-12-MT-29-0001

Addendum No. 3

The following changes have been made to the plans and specifications:

A supplemental plan sheet has been added to the plan set. The supplemental plan sheet clarifies the dimensions of the dumpster enclosure. Enclosure gates shall provide 15.5' of clearance. The supplemental sheet for the dumpster enclosure is attached.

The undersigned hereby acknowledges receipt of this addendum, which by this reference is hereby incorporated in and becomes a part of the Contract Documents for the above referenced project.

_____
Company Name

_____
Seal Signature

_____
Printed Name

_____
Title

_____
Address


_____
City/State/Zip

_____
Telephone Number

END OF ADDENDUM 3

N

0’ 2.5’ 5’ 10’
SCALE IN FEET

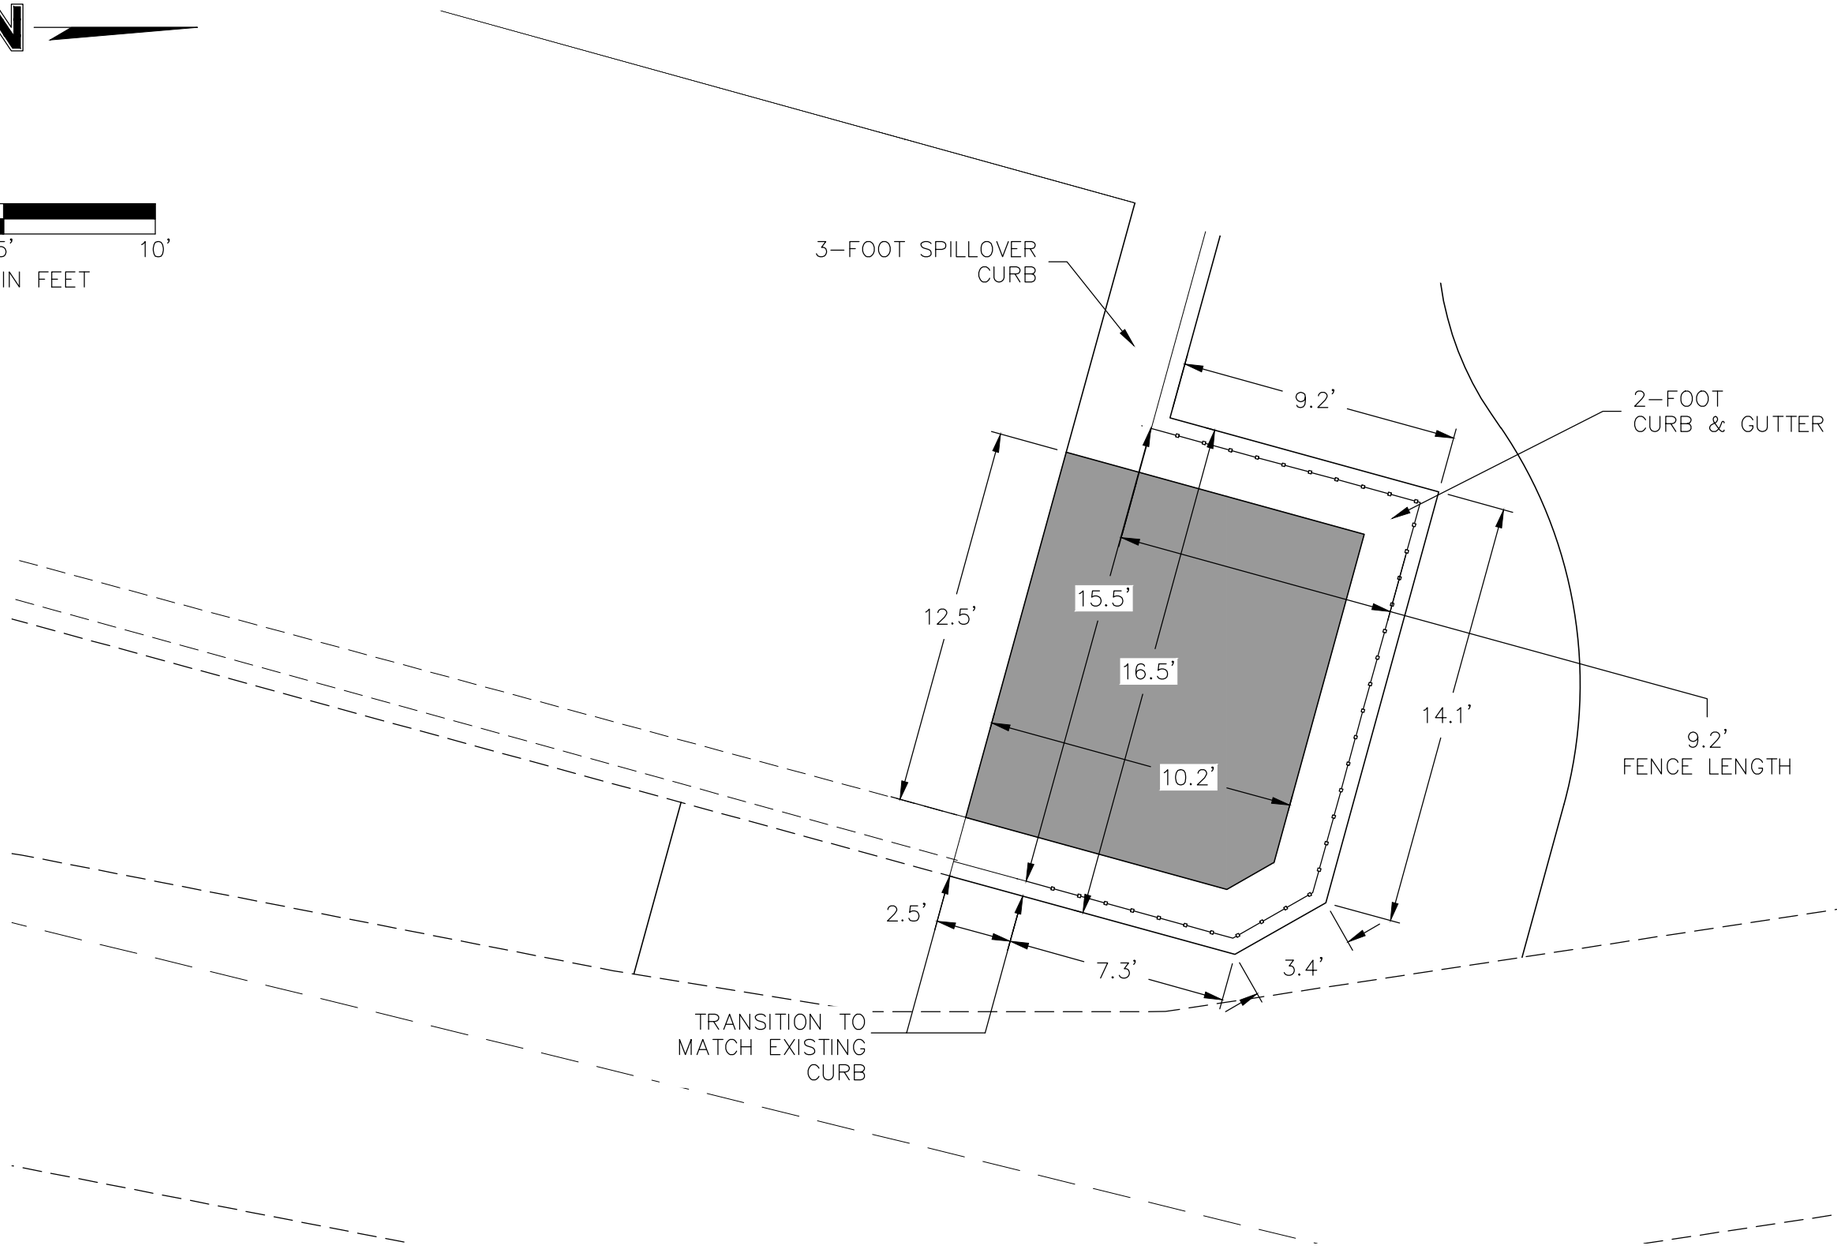

STATE OF MISSOURI
CLAYTON LEE CRISTY
NUMBER E-28604
PROFESSIONAL ENGINEER

CLAYTON LEE CRISTY
PROFESSIONAL ENGINEER
MO# E-28604
01/19/2021

OLSSON - CIVIL ENGINEERING
MISSOURI CERTIFICATE OF AUTHORITY #

PROJECT NO: A17-0642 DRAWN BY: ARF DATE: 01/19/2021	JOPLIN SENIOR CENTER DUMPSTER ENCLOSURE	olsson 702 S. Main Street Joplin, MO 64801 TEL 417.781.0643	EXHIBIT 1