PETITION TO THE
CITY OF JOPLIN, MISSOURI

TO ADD PROPERTY TO THE

JOPLIN SPORTS FACILITY COMMUNITY IMPROVEMENT DISTRICT

PETITION TO ADD PROPERTY TO THE
JOPLIN SPORTS FACILITY COMMUNITY IMPROVEMENT DISTRICT

To the City Council of the City of Joplin, Missouri ("City"):

> The Joplin Sports Facility Community Improvement District ("District") was formed by approval of the Petition for Formation of the District ("Formation Petition") through the adoption of Ordinance No. 2025-017 on February 3, 2025 ("Formation Ordinance").

The undersigned petitioners ("Petitioners") (i) being owners of record owning more than fifty percent (50%) by assessed value of real property within the boundaries of the property proposed to be annexed into the District, and (2) comprising more than fifty percent 50%) per capita of all owners of real property within the boundaries of the property proposed to be annexed into the District, do hereby petition and request the City Council **add property** to the District pursuant to Section 67.1441 R.S.Mo, as further described in this Petition.

A. Boundaries, Legal Description and Map of District. The Map of the area to be annexed is attached as Exhibit A and is all within the corporate boundaries of the City. The Legal Description of the area to be annexed is attached as Exhibit B. The Map of the District, including the annexed area is attached as Exhibit C. The Legal Description of the new District boundaries is attached as Exhibit D.

B. Name of the District. No change, see Formation Petition.

C. Five-Year Plan. No change, see Formation Petition.

D. District Type. No change, see Formation Petition.

E. District Governance, Number of Directors. No change, see Formation Petition.

F. Board of Directors. No change, see Formation Petition.

G. Total Assessed Value. The estimated total assessed value of the property to be annexed is $9,630,280.00. Parcel ownership and assessed value of the property to be annexed is set forth in Exhibit E.

H. Determination of Blight. The Property is adjacent to the District and share substantially similar characteristic as the remainder of the District area that was found to be blighted area in the Formation Ordinance.

I. Proposal Length of Time. No change, see Formation Petition.

J. Proposed Method of Financing. No change, see Formation Petition.

K. Sales Tax. No change, see Formation Petition. Sales tax authorized by Formation Petition and Formation Ordinance shall apply to the additional property.

L. Maximum Rate of Business Licenses and Real Property Taxes. No change, see Formation Petition

M. Special Assessments. No change, see Formation Petition.

N. Limitations on Borrowing Capacity. No change, see Formation Petition.

O. Limitation on Revenue Generation. No change, see Formation Petition.

P. Other Limitations on District Powers. No change, see Formation Petition.

Q. Audit. No change, see Formation Petition.

R. Severability/Exhibits. No change, see Formation Petition.

S. Request to Establish District. No change, see Formation Petition.

T. Petitioner Withdrawal Right Notice. **THE SIGNATURE OF THE SIGNER OF THIS PETITION MAY NOT BE WITHDRAWN FROM THIS PETITION LATER THAN SEVEN (7) DAYS AFTER THE FILING HEREOF WITH THE CITY CLERK.**

U. Consent of the Board of Directors. Consent of the Board of Directors approving the amendment of the District's boundaries by adding the Property is necessary under the Act. A copy of the District's resolution consenting to and approving the annexation of the Property is attached as Exhibit F.

City Clerk Verification

Pursuant to Sections 67.1401 to 67.1571 of the Revised Statutes of Missouri ("CID Act"), I, _____, City Clerk of the City of Joplin, Missouri, state the following:

1. A petition to add property to the Joplin Sports Facility Community Improvement District was filed with the City Clerk on _____, 2025.

2. I have reviewed the petition and have determined on _____, which does not exceed ninety days after receipt of the petition, that the petition substantially complies with the requirements of Section 67.1421.2 and Section 67.1441 of the CID Act.

3. On _____ _____, 2025, I delivered the verified petition to the City Council.

(SEAL)

Date _____, 2025

_____

City Clerk, City of Joplin, Missouri

EXECUTION PAGE FOR PETITION FOR THE CREATION OF THE JOPLIN SPORTS FACILITY COMMUNITY IMPROVEMENT DISTRICT

Name of owner: **WOODSONIA JOPLIN, LLC**
DBA (if any): _____
Property Address: 3129 Hammons (Newton)
Owner's telephone number: 402-513-9003
Owner's mailing address: 20010 Manderson Street Ste 101, Elkhorn, NE 68022
IF SIGNER IS DIFFERENT FROM OWNER:
Name of signer: Drew Snyder
State basis of legal authority to sign: Manager of Woodsonia Joplin, LLC
Signer's telephone number: 402-513-9003
Signer's mailing address: 20010 Manderson Street, Suite 101, Elkhorn, NE 68022

If owner is an individual:	Single	Married
If owner is not an individual	Corporation	General Partnership
state what type of entity:	**Limited Liability Company**	Limited Partnership
	Urban Redevelopment Corp	Trust
	Nonprofit Corporation	Other: _____

Map and parcel number: **04-4.0-19-000-000-005.007**
Assessed Value: **$226,910.00**

By executing petition, the undersigned represents and warrants he/she is authorized to execute petition on behalf of the property owner named immediately above. Signatures of the signers of this petition may not be withdrawn from petition later than seven (7) days after filing hereof with the city clerk.

Date: April 24, 2025

Signature: _____
Name: Drew Snyder
Title: Manager of Woodsonia Joplin, LLC

STATE OF)
) ss.
COUNTY OF)

Be it remembered, that on this 24th day of April, 2025, before me, the undersigned, a Notary Public in and for the County and State aforesaid, came Drew Snyder, the Manager of Woodsonia Joplin, LLC, a Nebraska limited liability company ("Company"), who executed the within instrument on behalf of Company and he/she/they acknowledged the execution of the same to be the act and deed of Company.

In witness whereof, I have hereunto set my hand and affixed my seal, the day and year last above written.

Natalie Wordekemper
NOTARY PUBLIC

My Commission Expires:

State of Nebraska – General Notary
NATALIE WORDEKEMPER
My Commission Expires
October 28, 2028

4923-3683-3835, v. 1 34054.72524

EXECUTION PAGE FOR PETITION FOR THE CREATION OF THE JOPLIN SPORTS FACILITY COMMUNITY IMPROVEMENT DISTRICT

Name of owner: **WOODSONIA JOPLIN, LLC**
DBA (if any): _____
Property Address: 3323 E 32nd St (Jasper)
Owner's telephone number: 402-513-9003
Owner's mailing address: 20010 Manderson Street Ste 101, Elkhorn, NE 68022
IF SIGNER IS DIFFERENT FROM OWNER:
Name of signer: Drew Snyder
State basis of legal authority to sign: Manager of Woodsonia Joplin, LLC
Signer's telephone number: 402-513-9003
Signer's mailing address: 20010 Manderson Street, Suite 101, Elkhorn, NE 68022

If owner is an individual:	Single	Married
If owner is not an individual	Corporation	General Partnership
state what type of entity:	**Limited Liability Company**	Limited Partnership
	Urban Redevelopment Corp	Trust
	Nonprofit Corporation	Other: _____

Map and parcel number: **20-4.0-18-00-000-047.000**
Assessed Value: **$107,330.00**

By executing petition, the undersigned represents and warrants he/she is authorized to execute petition on behalf of the property owner named immediately above. Signatures of the signers of this petition may not be withdrawn from petition later than seven (7) days after filing hereof with the city clerk.

Date: April 24, 2025

Signature: _____
Name: Drew Snyder
Title: Manager of Woodsonia Joplin, LLC

STATE OF)
) ss.
COUNTY OF)

Be it remembered, that on this 24th day of April, 2025, before me, the undersigned, a Notary Public in and for the County and State aforesaid, came Drew Snyder, the Manager of Woodsonia Joplin, LLC, a Nebraska limited liability company ("Company"), who executed the within instrument on behalf of Company and he/she/they acknowledged the execution of the same to be the act and deed of Company.

In witness whereof, I have hereunto set my hand and affixed my seal, the day and year last above written.

_____
NOTARY PUBLIC

My Commission Expires:

State of Nebraska – General Notary
NATALIE WORDEKEMPER
My Commission Expires
October 28, 2028

4923-3683-3835, v. 1 34054.72524

EXECUTION PAGE FOR PETITION FOR THE CREATION OF THE JOPLIN SPORTS FACILITY COMMUNITY IMPROVEMENT DISTRICT

Name of owner: **WOODSONIA JOPLIN APARTMENTS, LLC**
DBA (if any): _____
Property Address: 3311 Hammons (Newton)
Owner's telephone number: 402-513-9003
Owner's mailing address: 20010 Manderson Street Ste 101, Elkhorn, NE 68022
IF SIGNER IS DIFFERENT FROM OWNER:
Name of signer: Drew Snyder
State basis of legal authority to sign: Manager of March 13, 2013, LLC, which is the Manager of Woodsonia Joplin Apartments, LLC
Signer's telephone number: 402-513-9003
Signer's mailing address: 20010 Manderson Street, Suite 101, Elkhorn, NE 68022

If owner is an individual:	Single	Married
If owner is not an individual	Corporation	General Partnership
state what type of entity:	**Limited Liability Company**	Limited Partnership
	Urban Redevelopment Corp	Trust
	Nonprofit Corporation	Other: _____

Map and parcel number: **04-4.0-19-000-000-005.019**
Assessed Value: **$4,411,430.00**

By executing petition, the undersigned represents and warrants he/she is authorized to execute petition on behalf of the property owner named immediately above. Signatures of the signers of this petition may not be withdrawn from petition later than seven (7) days after filing hereof with the city clerk.

Date: April 24, 2025

Signature: _____
Name: Drew Snyder
Title: Manager of March 13, 2013, LLC, which is the Manager of Woodsonia JoplinApartments, LLC

STATE OF)
) ss.
COUNTY OF)

Be it remembered, that on this 24th day of April, 2025, before me, the undersigned, a Notary Public in and for the County and State aforesaid, came Drew Snyder, as Manager of ~~March 13, 2013, LLC~~, the Manager of Woodsonia Joplin Apartments, LLC, a Nebraska limited liability company ("Company"), who executed the within instrument on behalf of Company and he/she/they acknowledged the execution of the same to be the act and deed of Company.

In witness whereof, I have hereunto set my hand and affixed my seal, the day and year last above written.

Natalie Wordekemper
NOTARY PUBLIC

My Commission Expires:

State of Nebraska – General Notary
NATALIE WORDEKEMPER
My Commission Expires
October 28, 2028

4923-3683-3835, v. 1 34054.72524

EXECUTION PAGE FOR PETITION FOR THE CREATION OF THE JOPLIN SPORTS FACILITY COMMUNITY IMPROVEMENT DISTRICT

Name of owner: **Autotronics, Inc.**
DBA (if any): Autotronics
Property Addresses: 2700 Davis Blvd., Joplin, MO 64804
Owner's telephone number: 417-781-1812
Owner's mailing address: 2700 David Blvd., Joplin, MO 64804
IF SIGNER IS DIFFERENT FROM OWNER:
Name of signer: Julia L. Womack
State basis of legal authority to sign: Missouri OWNER
Signer's telephone number: 417-529-7537
Signer's mailing address: 2611 S. Reinmiller Rd

If owner is an individual:	Single	Married
If owner is not an individual	**Corporation**	General Partnership
state what type of entity:	Limited Liability Company	Limited Partnership
	Urban Redevelopment Corp	Trust
	Nonprofit Corporation	Other: _____

Map and parcel number:	**1)**	**20-4.0-18-00-000-054.000**
	2)	**20-4.0-18-00-000-052.000**
Assessed Value:	**1)**	**$53,750.00**
	2)	**$139,180.00**

By executing petition, the undersigned represents and warrants he/she is authorized to execute petition on behalf of the property owner named immediately above. Signatures of the signers of petition may not be withdrawn from this petition later than seven (7) days after filing hereof with the city clerk.

Date: 04/30/2015

Signature: Julia L. Womack
Name: Julia Womack
Title: President

STATE OF Missouri)
) ss.
COUNTY OF Jasper)

Be it remembered, that on this 30th day of April, 2025, before me, a Notary Public in and for the County and State aforesaid, came Julia Womack, the Owner of Autotronics, Inc. ("Company"), who executed the within instrument on behalf of the Trust and he/she duly acknowledged the execution of the same to be the act and deed of the Company.

In witness whereof, I have hereunto set my hand and affixed my seal, the day and year last above written.

Grant Michael Lewis
NOTARY PUBLIC

My Commission Expires: 2/28/28

GRANT MICHAEL LEWIS
Notary Public - Notary Seal
Jasper County - State of Missouri
Commission Number 24341439
My Commission Expires Feb 28, 2028

EXHIBIT A

Map of the Area to be Annexed

GRID


GRAPHIC SCALE

300 0 150 300

(IN FEET)
1 inch = 300 ft.

LEGEND

JOPLIN SPORTS FACILITY CID ANNEXATION BOUNDARY

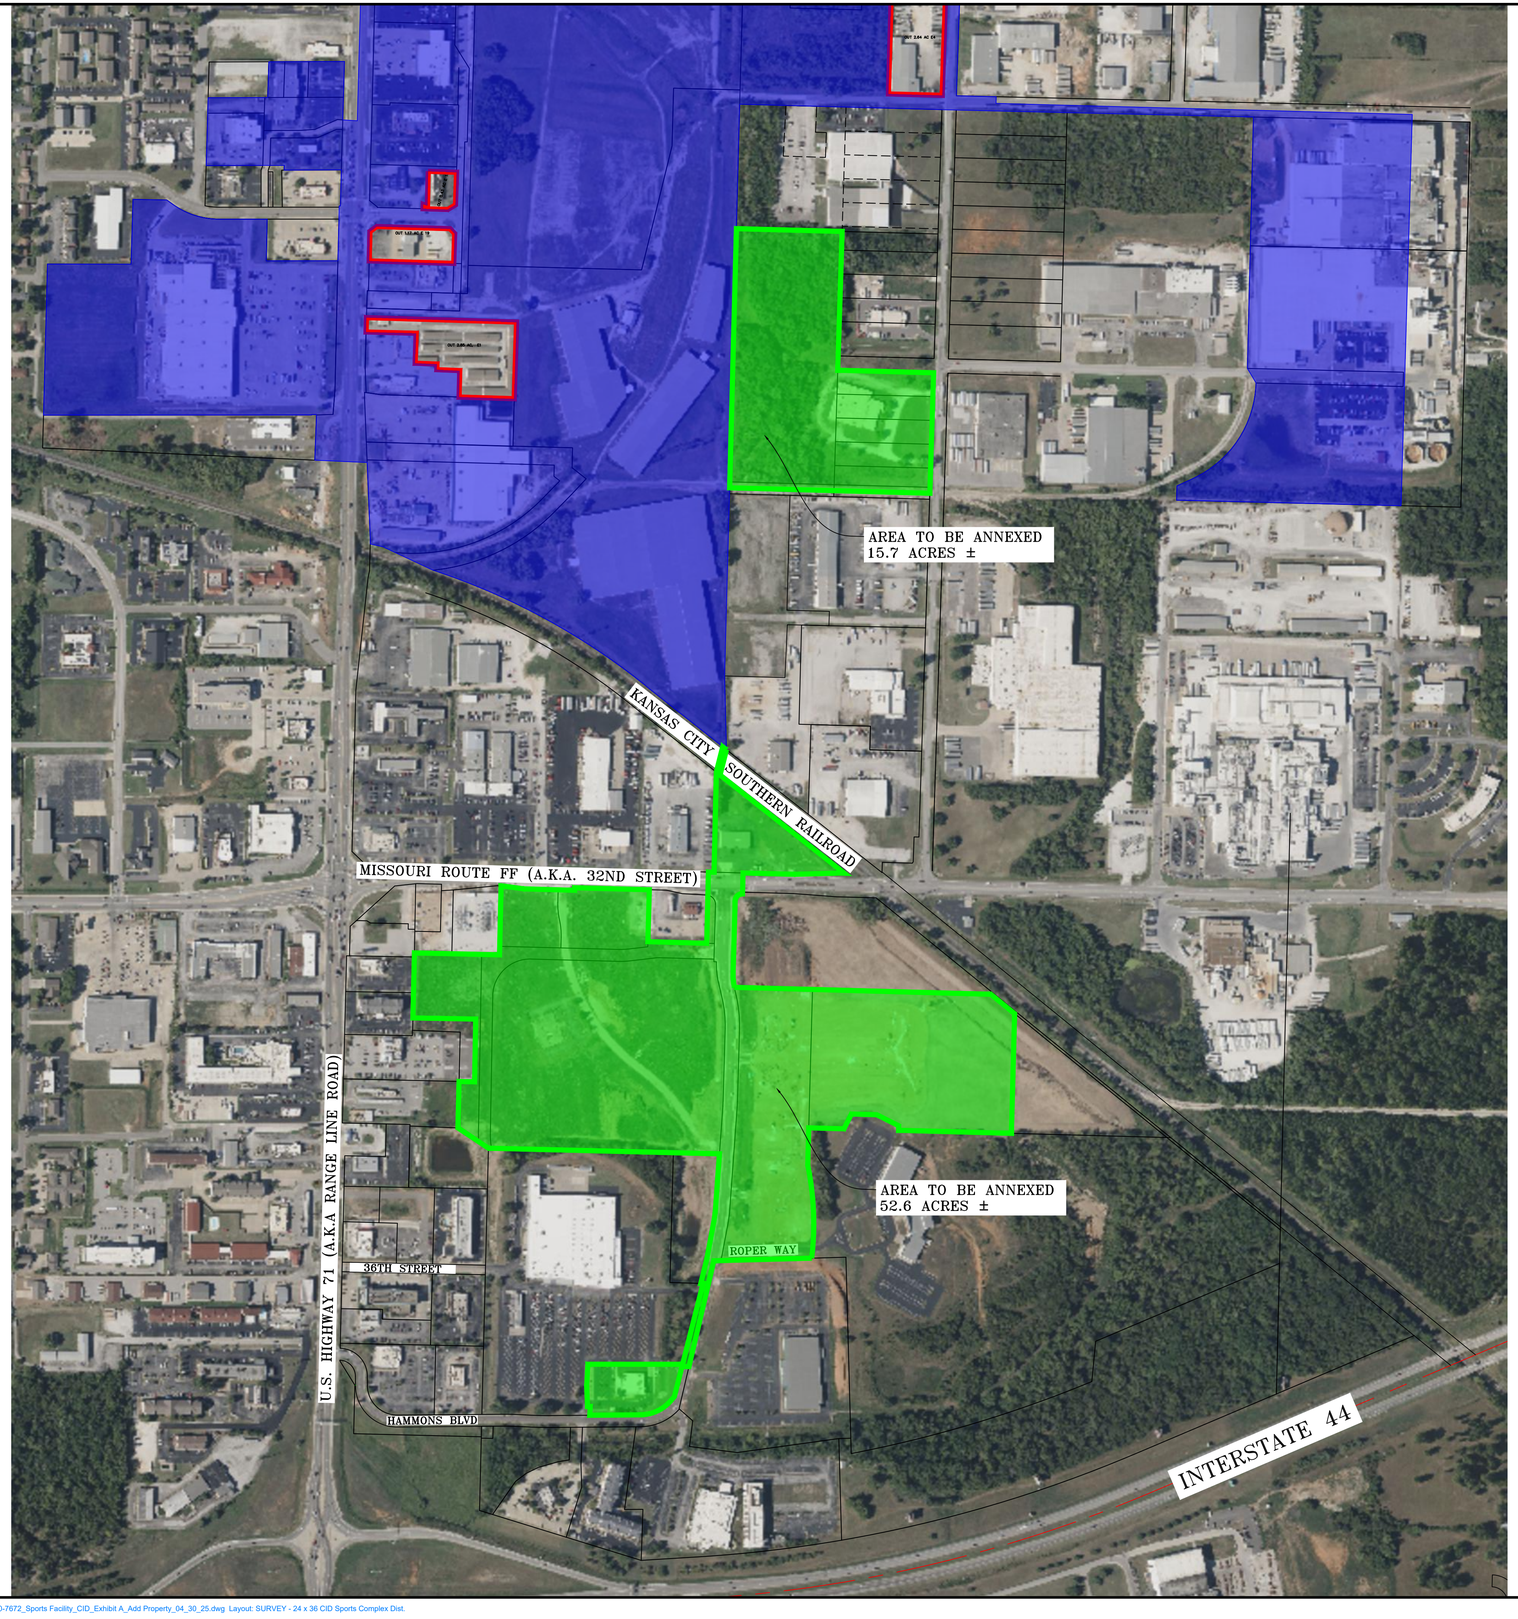

OWN
Engineering beyond.™

811 E. Third Street
Joplin, MO 64801
417.782.7399
weareown.com

FORMERLY ANDERSON ENGINEERING

CID EXHIBIT FOR: WOODSONIA ACQUISITIONS, LLC. EXHIBIT "A" ANNEXATION

GENEVA AVENUE
JOPLIN, JASPER COUNTY, MISSOURI

REVISIONS

NO.	DESCRIPTION	DATE

DRAWING INFORMATION

PROJECT NO: 23JO10065
DRAWN BY: TSR
CHECK BY: RWW
FIELD BY:
ISSUED DATE: 04/30/2025

ISSUED BY: R. WALLACE
LICENSE NO: PLS No. 2019015191

A licensed Missouri
Engineering Corporation
COA 00062

SHEET TITLE

DRAWING NUMBER: JOP-100-7672

SHEET NUMBER

1/1

EXHIBIT B

Legal Description of Area to be Annexed

EXHIBIT “B”

JOPLIN SPORTS FACILITY CID ADDITIONAL LANDS TO BE ANNEXED DESCRIPTION:

PART OF THE WEST HALF OF SECTION 18, TOWNSHIP 27 NORTH, RANGE 32 WEST OF THE 5TH PRINCIPAL MERIDIAN, CITY OF JOPLIN, JASPER COUNTY, MISSOURI AND PART OF THE NORTH HALF OF SECTION 19, TOWNSHIP 27 NORTH, RANGE 32 WEST OF THE 5TH PRINCIPAL MERIDIAN, CITY OF JOPLIN, NEWTON COUNTY, MISSOURI. BEING MORE PARTICULARLY DESCRIBED AS FOLLOWS:

COMMENCING AT THE NORTH QUARTER CORNER OF SECTION 18, TOWNSHIP 27 NORTH, RANGE 32 WEST;THENCE NORTH 88°28'37" WEST, 157.02 FEET ALONG THE NORTH LINE OF SAID SECTION 18; THENCE LEAVING SAID NORTH LINE SOUTH 01°24'23" WEST, 30.00 FEET TO A POINT ON THE EAST RIGHT OF WAY LINE OF DAVIS BOULEVARD; THENCE ALONG SAID EAST RIGHT OF WAY SOUTH 01°55'36" WEST, 1927.29 FEET TO A POINT ON THE NORTH RIGHT OF WAY LINE OF 25TH STREET; THENCE LEAVING SAID EAST RIGHT OF WAY AND ALONG SAID NORTH RIGHT OF WAY SOUTH 88°39'32" EAST, 166.74 FEET TO A POINT ON THE CORPORATE LIMITS OF THE CITY OF JOPLIN AS DESCRIBED IN THE CITY CHARTER, SECTION 1.015; THENCE ALONG SAID CORPORATE LIMITS SOUTH 01°38'04" WEST, 28.09 FEET; THENCE CONTINUING ALONG SAID CORPORATE LIMITS SOUTH 88°28'32" EAST, 1745.84 FEET; THENCE CONTINUING ALONG SAID CORPORATE LIMITS SOUTH 01°38'15" WEST, 1641.49 FEET TO A POINT ON THE SOUTH LINE OF A TRACT DESCRIBED IN BOOK 2078, PAGE 2031; THENCE LEAVING SAID CORPORATE LIMITS AND ALONG SAID SOUTH LINE OF SAID TRACT NORTH 88°36'30" WEST, 941.54 FEET TO THE SOUTHWEST CORNER OF SAID TRACT; THENCE LEAVING SAID SOUTH LINE AND ALONG THE WEST LINE OF SAID TRACT NORTH 01°40'12" EAST, 60.24 FEET TO A POINT ON THE RAILROAD RIGHT OF WAY; THENCE ALONG SAID RIGHT OF WAY NORTH 65°21'38” EAST, 73.21 FEET; THENCE ALONG SAID RIGHT OF WAY 506.52 FEET ALONG A CURVE TO THE LEFT WITH A RADIUS OF 454.41 FEET, A CHORD DIRECTION OF NORTH 33°25'38" EAST, A CHORD LENGTH OF 480.70 FEET TO A POINT ON THE SOUTH RIGHT OF WAY LINE OF 27TH STREET; THENCE LEAVING SAID RAILROAD RIGHT OF WAY AND SOUTH RIGHT OF WAY LINE OF 27TH STREET NORTH 30°44'22" WEST, 70.85 FEET TO A POINT ON THE NORTH RIGHT OF WAY LINE OF 27TH STREET; THENCE LEAVING SAID NORTH RIGHT OF WAY AND ALONG THE WEST LINE OF AFORESAID TRACT DESCRIBED IN BOOK 2078, PAGE 2031 NORTH 01°22'27" EAST, 1054.70 FEET TO A POINT ON THE SOUTH RIGHT OF WAY LINE OF AFORESAID 25TH STREET; THENCE ALONG SAID SOUTH RIGHT OF WAY NORTH 88°39'32" WEST, 1246.28 FEET; THENCE CONTINUING ALONG SAID SOUTH RIGHT OF WAY NORTH 88°28'34" WEST, 908.14 FEET TO THE NORTHWEST CORNER OF A TRACT DESCRIBED IN BOOK 2167, PAGE 1171; THENCE LEAVING SAID SOUTH RIGHT OF WAY AND ALONG THE WEST LINE OF SAID TRACT OF LAND SOUTH 01°30'08" WEST, 521.74 FEET TO THE NORTHWEST CORNER OF A TRACT OF

LAND DESCRIBED IN BOOK 1289, PAGE 2193; THENCE LEAVING SAID WEST LINE AND ALONG THE NORTH LINE OF SAID TRACT OF LAND DESCRIBED IN BOOK 1289, PAGE 2193 SOUTH 88°29'00" EAST, 443.21 FEET TO THE NORTHWEST CORNER OF A TRACT OF LAND DESCRIBED IN BOOK 2154, PAGE 1456; THENCE LEAVING SAID NORTH LINE AND ALONG THE WEST LINE OF SAID TRACT SOUTH 01°48'25" WEST, 522.18 FEET TO THE SOUTHWEST CORNER OF SAID TRACT OF LAND BEING ON THE NORTH RIGHT OF WAY OF 27TH STREET; THENCE LEAVING SAID TRACT SOUTH 01°48'25" WEST, 60.00 FEET TO A POINT ON THE SOUTH RIGHT OF WAY LINE OF 27TH STREET; THENCE ALONG SAID SOUTH RIGHT OF WAY SOUTH 88°28'35" EAST, 402.15 FEET TO A POINT ON THE WEST RIGHT OF WAY LINE OF DAVID BOULEVARD; THENCE ALONG SAID WEST RIGHT OF WAY SOUTH 01°48'25" WEST, 505.67 FEET; THENCE LEAVING SAID WEST RIGHT OF WAY NORTH 88°25'14" WEST, 839.58 FEET; THENCE SOUTH 01°30'08" WEST, 25.00 FEET TO THE NORTHWEST CORNER OF A TRACT DESCRIBED IN BOOK 1621, PAGE 1627; THENCE ALONG THE WEST LINE OF SAID TRACT SOUTH 01°32'17" WEST, 764.26 FEET TO THE NORTHWEST CORNER OF A TRACT DESCRIBED IN BOOK 2376, PAGE 45; THENCE ALONG THE WEST LINE OF SAID TRACT SOUTH 01°26'51" EAST, 309.47 FEET TO A POINT ON THE NORTH RIGHT OF WAY OF THE KANSAS CITY SOUTHERN RAILROAD, BEING THE POINT OF BEGINNING; THENCE LEAVING SAID NORTH RIGHT OF WAY SOUTH 14°11'24" WEST, 109.57 FEET TO A POINT ON THE SOUTH RIGHT OF WAY OF SAID KANSAS CITY SOUTHERN RAILROAD; THENCE ALONG SAID SOUTH RIGHT OF WAY SOUTH 51°41'10" EAST, 663.93 FEET TO A POINT ON THE NORTH RIGHT OF WAY OF MISSOURI ROUTE FF; THENCE ALONG SAID NORTH RIGHT OF WAY THE FOLLOWING 3 CALLS: NORTH 88°31'03" WEST, 18.61 FEET; THENCE SOUTH 88°28'11" WEST, 190.26 FEET; THENCE NORTH 88°31'02" WEST, 215.72 FEET; THENCE LEAVING SAID NORTH RIGHT OF WAY SOUTH 01°29'16" WEST, 87.42 FEET TO A POINT ON THE EAST RIGHT OF WAY OF HAMMONS BOULEVARD; THENCE ALONG SAID EAST RIGHT OF WAY THE FOLLOWING 4 CALLS: NORTH 88°53'59" WEST, 1.00 FEET; THENCE 45.46 FEET ALONG A CURVE TO THE LEFT WITH A RADIUS OF 29.00 FEET, HAVING A CHORD DIRECTION OF SOUTH 46°33'02" WEST, A CHORD LENGTH OF 40.95 FEET; THENCE SOUTH 01°38'28" WEST, 300.62 FEET; THENCE 63.94 FEET ALONG A CURVE TO THE LEFT WITH A RADIUS OF 294.50 FEET, HAVING A CHORD DIRECTION OF SOUTH 04°34'44" EAST, A CHORD LENGTH OF 63.82 FEET, SAID POINT ALSO BEING THE NORTHWEST CORNER OF A TRACT OF LAND DESCRIBED IN BOOK 370, PAGE 2208; THENCE ALONG THE NORTH LINE OF SAID TRACT SOUTH 88°27'16" EAST, 1075.37 FEET TO THE NORTHEAST CORNER OF SAID TRACT; THENCE LEAVING SAID NORTH LINE AND ALONG THE EAST LINES SOUTH 50°53'05" EAST, 128.82 FEET; THENCE CONTINUING ALONG SAID EAST LINE SOUTH 01°32'42" WEST, 502.15 FEET; THENCE CONTINUING ALONG SAID TRACT NORTH 88°27'18" WEST, 473.07 FEET; THENCE CONTINUING ALONG SAID TRACT NORTH 01°32'22" EAST, 18.92 FEET; THENCE CONTINUING ALONG SAID TRACT NORTH 63°14'47" WEST, 102.99 FEET; THENCE CONTINUING ALONG SAID TRACT NORTH 88°27'18" WEST, 106.34 FEET; THENCE CONTINUING ALONG SAID TRACT SOUTH 26°45'28" WEST, 69.39 FEET; THENCE CONTINUING ALONG SAID TRACT NORTH 88°27'18" WEST, 147.57 FEET; THENCE CONTINUING ALONG SAID TRACT SOUTH 01°33'15" WEST, 156.64 FEET; THENCE CONTINUING ALONG SAID TRACT 391.84 FEET ALONG A NON-TANGENT CURVE TO THE RIGHT WITH A RADIUS OF 1205.54 FEET, HAVING A CHORD DIRECTION OF SOUTH 02°25'52" EAST, A CHORD LENGTH OF 390.11 FEET TO A POINT ON THE SOUTH LINE OF SAID TRACT; THENCE ALONG SAID SOUTH LINE SOUTH 88°28'19" WEST, 410.59 FEET TO A POINT ON THE EAST RIGHT OF WAY OF HAMMONS BOULEVARD; THENCE LEAVING SAID SOUTH LINE AND ALONG SAID EAST RIGHT

OF WAY SOUTH 13°12'29" WEST, 455.96 FEET; THENCE LEAVING SAID EAST RIGHT OF WAY NORTH 89°57'58" WEST, 29.13 FEET TO A POINT ON THE WEST RIGHT OF WAY OF HAMMONS BOULEVARD; THENCE ALONG SAID WEST AND NORTH RIGHT OF WAY OF HAMMONS BOULEVARD THE FOLLOWING 4 CALLS: SOUTH 14°15'17" WEST, 130.34 FEET; THENCE SOUTH 41°30'54" WEST, 24.79 FEET; THENCE 142.39 FEET ALONG A CURVE TO THE RIGHT WITH A RADIUS OF 170.00 FEET, HAVING A CHORD DIRECTION OF SOUTH 65°31'11" WEST, A CHORD LENGTH OF 138.26 FEET; THENCE SOUTH 89°32'09" WEST, 212.47 FEET TO THE SOUTHWEST CORNER OF A TRACT OF LAND DESCRIBED IN BOOK 370, PAGE 3521; THENCE ALONG THE WEST LINE OF SAID TRACT THE FOLLOWING 4 CALLS: NORTH 03°10'42" EAST, 36.74 FEET; THENCE SOUTH 89°24'30" WEST, 11.46 FEET; THENCE NORTH 02°09'04" WEST, 88.46 FEET; THENCE NORTH 03°10'42" EAST, 89.05 FEET TO THE NORTHWEST CORNER OF SAID TRACT; THENCE LEAVING SAID WEST LINE AND ALONG THE NORTH LINE OF SAID TRACT SOUTH 89°57'58" EAST, 397.10 FEET TO THE NORTHEAST CORNER OF SAID TRACT, SAID POINT ALSO BEING ON THE WEST RIGHT OF WAY OF AFORESAID HAMMONS BOULEVARD; THENCE ALONG SAID WEST RIGHT OF WAY THE FOLLOWING 6 CALLS: NORTH 14°15'17" EAST, 349.70 FEET; THENCE NORTH 88°33'40" WEST, 9.73 FEET; THENCE NORTH 13°43'05" EAST, 106.96 FEET; THENCE NORTH 10°36'50" EAST, 156.35 FEET; THENCE 57.08 FEET ALONG A CURVE TO THE LEFT WITH A RADIUS OF 505.00 FEET, HAVING A CHORD DIRECTION OF NORTH 07°22'32" EAST, A CHORD LENGTH OF 57.05 FEET; THENCE NORTH 04°08'16" EAST, 229.67 FEET TO THE NORTHEAST CORNER OF A TRACT OF LAND DESCRIBED IN BOOK 370, PAGE 2231; THENCE LEAVING SAID WEST RIGHT OF WAY AND ALONG THE NORTH LINE OF SAID TRACT AND A TRACT OF LAND DESCRIBED IN BOOK 348, PAGE 12652 NORTH 88°35'18" WEST, 968.63 FEET TO THE NORTHWEST CORNER OF SAID TRACT DESCRIBED IN BOOK 348, PAGE 12652 SAID POINT ALSO BEING ON THE EAST LINE OF A TRACT OF LAND DESCRIBED IN BOOK 370, PAGE 2231; THENCE LEAVING SAID WEST LINE DESCRIBED IN BOOK 348, PAGE 2231 AND ALONG THE EAST LINE OF SAID TRACT DESCRIBED IN BOOK 370, PAGE 2231 NORTH 56°21'37" WEST, 153.65 FEET TO THE SOUTHEAST CORNER OF LOT 1 OF THE FINAL PLAT OF DARRELL L. ROGERS 2008 TRUST ADDITION, A SUBDIVISION, ACCORDING TO THE RECORDED PLAT AT PLAT BOOK 14, PAGE 1, NEWTON COUNTY, MISSOURI; THENCE ALONG THE EAST LINE OF SAID LOT 1 NORTH 1°21'47" EAST, 194.77 FEET TO THE NORTHEAST CORNER OF SAID LOT 1, SAID POINT ALSO BEING THE SOUTHWEST CORNER OF A TRACT OF LAND DESCRIBED IN BOOK 373, PAGE 5196; THENCE LEAVING SAID LOT 1 AND ALONG THE SOUTH LINE OF SAID TRACT DESCRIBED IN BOOK 373, PAGE 5196 SOUTH 88°38'27" EAST, 65.11 FEET TO THE SOUTHEAST CORNER OF SAID TRACT; THENCE LEAVING SAID SOUTH LINE AND ALONG THE EAST LINE OF SAID TRACT NORTH 01°01'33" EAST, 263.18 FEET TO THE NORTHEAST CORNER OF SAID TRACT; THENCE LEAVING SAID EAST LINE AND ALONG THE NORTH LINE OF SAID TRACT NORTH 88°58'27" WEST 263.16 TO THE NORTHWEST CORNER OF SAID TRACT, SAID POINT ALSO BEING ON THE EAST LINE OF A TRACT OF LAND DESCRIBED IN BOOK 357, PAGE 877; THENCE LEAVING SAID NORTH LINE OF SAID TRACT DESCRIBED IN BOOK 373, PAGE 5196 AND ALONG THE EAST LINES OF SAID TRACT DESCRIBED IN BOOK 357, PAGE 877 AND BOOK 367, PAGE 4356 AND BOOK 367, PAGE 4356 NORTH 01°18'30" EAST, 272.95 FEET TO A POINT ON THE SOUTH LINE OF A TRACT DESCRIBED IN BOOK 334, PAGE 1685; THENCE LEAVING SAID EAST LINES AND ALONG THE SOUTH LINE OF SAID TRACT DESCRIBED IN BOOK 334, PAGE 1685 AND BOOK 360, PAGE 8259 SOUTH 88°39'59" EAST, 356.76 FEET TO THE SOUTHEAST CORNER OF SAID TRACT DESCRIBED IN BOOK 360, PAGE 8259; THENCE LEAVING SAID SOUTH LINES

AND ALONG THE EAST LINE OF SAID TRACT DESCRIBED IN BOOK 360, PAGE 8259 NORTH 01°19'30" EAST, 289.68 FEET TO A POINT ON THE SOUTH RIGHT OF MISSOURI ROUTE FF; THENCE ALONG SAID SOUTH RIGHT OF WAY THE FOLLOWING 5 CALLS: SOUTH 88°28'48" EAST, 0.43 FEET; THENCE SOUTH 82°13'30" EAST, 94.87 FEET; THENCE SOUTH 88°23'02" EAST, 213.58 FEET; THENCE NORTH 01°39'16" EAST, 10.69 FEET; THENCE SOUTH 88°28'48" EAST, 313.27 FEET TO THE NORTHWEST CORNER OF A TRACT OF LAND DESCRIBED IN BOOK 2627, PAGE 337; THENCE LEAVING SAID SOUTH RIGHT OF WAY AND ALONG THE WEST LINE OF SAID TRACT SOUTH 01°35'33" WEST, 217.96 FEET TO THE SOUTHWEST CORNER OF SAID TRACT; THENCE LEAVING SAID WEST LINE AND ALONG THE SOUTH LINE OF SAID TRACT SOUTH 88°27'59" EAST, 246.88 FEET TO THE SOUTHEAST CORNER OF SAID TRACT; THENCE LEAVING SAID SOUTH LINE AND ALONG THE EAST LINE OF SAID TRACT AND PROJECTION THEREOF NORTH 01°19'35" EAST, 298.62 FEET TO A POINT ON AFORESAID NORTH RIGHT OF WAY OF MISSOURI ROUTE FF; THENCE LEAVING SAID PROJECTION AND ALONG SAID NORTH RIGHT OF WAY SOUTH 88°30'53" EAST, 23.68 FEET; THENCE LEAVING SAID NORTH RIGHT OF WAY NORTH 01°18'15" EAST, 419.99 FEET TO A POINT ON AFORESAID SOUTH RIGHT OF WAY OF THE KANSAS CITY SOUTHERN RAILROAD; THENCE LEAVING SAID SOUTH RIGHT OF WAY NORTH 14°11'24" EAST, 109.57 FEET TO A POINT ON THE NORTH RIGHT OF WAY OF SAID KANSAS CITY SOUTHERN RAILROAD; THENCE ALONG SAID NORTH RIGHT OF WAY SOUTH 51°41'10" EAST, 20.00 FEET TO THE POINT OF BEGINNING.

AND

COMMENCING AT THE NORTH QUARTER CORNER OF SECTION 18, TOWNSHIP 27 NORTH, RANGE 32 WEST;THENCE NORTH 88°28'37" WEST, 157.02 FEET ALONG THE NORTH LINE OF SAID SECTION 18; THENCE LEAVING SAID NORTH LINE SOUTH 01°24'23" WEST, 30.00 FEET TO A POINT ON THE EAST RIGHT OF WAY LINE OF DAVIS BOULEVARD; THENCE ALONG SAID EAST RIGHT OF WAY SOUTH 01°55'36" WEST, 1927.29 FEET TO A POINT ON THE NORTH RIGHT OF WAY LINE OF 25TH STREET; THENCE LEAVING SAID EAST RIGHT OF WAY AND ALONG SAID NORTH RIGHT OF WAY SOUTH 88°39'32" EAST, 166.74 FEET TO A POINT ON THE CORPORATE LIMITS OF THE CITY OF JOPLIN AS DESCRIBED IN THE CITY CHARTER, SECTION 1.015; THENCE ALONG SAID CORPORATE LIMITS SOUTH 01°38'04" WEST, 28.09 FEET; THENCE CONTINUING ALONG SAID CORPORATE LIMITS SOUTH 88°28'32" EAST, 1745.84 FEET; THENCE CONTINUING ALONG SAID CORPORATE LIMITS SOUTH 01°38'15" WEST, 1641.49 FEET TO A POINT ON THE SOUTH LINE OF A TRACT DESCRIBED IN BOOK 2078, PAGE 2031; THENCE LEAVING SAID CORPORATE LIMITS AND ALONG SAID SOUTH LINE OF SAID TRACT NORTH 88°36'30" WEST, 941.54 FEET TO THE SOUTHWEST CORNER OF SAID TRACT; THENCE LEAVING SAID SOUTH LINE AND ALONG THE WEST LINE OF SAID TRACT NORTH 01°40'12" EAST, 60.24 FEET TO A POINT ON THE RAILROAD RIGHT OF WAY; THENCE ALONG SAID RIGHT OF WAY NORTH 65°21'38” EAST, 73.21 FEET; THENCE ALONG SAID RIGHT OF WAY 506.52 FEET ALONG A CURVE TO THE LEFT WITH A RADIUS OF 454.41 FEET, A CHORD DIRECTION OF NORTH 33°25'38" EAST, A CHORD LENGTH OF 480.70 FEET TO A POINT ON THE SOUTH RIGHT OF WAY LINE OF 27TH STREET; THENCE LEAVING SAID RAILROAD RIGHT OF WAY AND SOUTH RIGHT OF WAY LINE OF 27TH STREET NORTH 30°44'22" WEST, 70.85 FEET TO A POINT ON THE NORTH RIGHT OF WAY LINE OF 27TH STREET; THENCE LEAVING SAID NORTH RIGHT OF WAY AND ALONG THE WEST LINE OF AFORESAID TRACT DESCRIBED

IN BOOK 2078, PAGE 2031 NORTH 01°22'27" EAST, 1054.70 FEET TO A POINT ON THE SOUTH RIGHT OF WAY LINE OF AFORESAID 25TH STREET; THENCE ALONG SAID SOUTH RIGHT OF WAY NORTH 88°39'32" WEST, 1246.28 FEET; THENCE CONTINUING ALONG SAID SOUTH RIGHT OF WAY NORTH 88°28'34" WEST, 908.14 FEET TO THE NORTHWEST CORNER OF A TRACT DESCRIBED IN BOOK 2167, PAGE 1171; THENCE LEAVING SAID SOUTH RIGHT OF WAY AND ALONG THE WEST LINE OF SAID TRACT OF LAND SOUTH 01°30'08" WEST, 521.74 FEET TO THE NORTHWEST CORNER OF A TRACT OF LAND DESCRIBED IN BOOK 1289, PAGE 2193, BEING THE POINT OF BEGINNING; THENCE LEAVING SAID WEST LINE AND ALONG THE NORTH LINE OF SAID TRACT OF LAND DESCRIBED IN BOOK 1289, PAGE 2193 SOUTH 88°29'00" EAST, 443.21 FEET TO THE NORTHWEST CORNER OF A TRACT OF LAND DESCRIBED IN BOOK 2154, PAGE 1456; THENCE LEAVING SAID NORTH LINE AND ALONG THE WEST LINE OF SAID TRACT SOUTH 01°48'25" WEST, 522.18 FEET TO THE SOUTHWEST CORNER OF SAID TRACT OF LAND BEING ON THE NORTH RIGHT OF WAY OF 27TH STREET; THENCE LEAVING SAID TRACT SOUTH 01°48'25" WEST, 60.00 FEET TO A POINT ON THE SOUTH RIGHT OF WAY LINE OF 27TH STREET; THENCE ALONG SAID SOUTH RIGHT OF WAY SOUTH 88°28'35" EAST, 402.15 FEET TO A POINT ON THE WEST RIGHT OF WAY LINE OF DAVID BOULEVARD; THENCE ALONG SAID WEST RIGHT OF WAY SOUTH 01°48'25" WEST, 505.67 FEET; THENCE LEAVING SAID WEST RIGHT OF WAY NORTH 88°25'14" WEST, 839.58 FEET TO A POINT ON THE WEST LINE OF AFORESAID TRACT DESCRIBED IN BOOK 1289, PAGE 2193; THENCE ALONG SAID WEST LINE NORTH 01°30'08" EAST, 1086.97 FEET TO THE POINT OF BEGINNING. CONTAINING 68.3 ACRES, MORE OR LESS. THIS DESCRIPTION DOES NOT CONSTITUTE A BOUNDARY SURVEY.

EXHIBIT C

Map of district
Including Annexed Property

GRID

GRAPHIC SCALE


500 0 250 500

(IN FEET)
1 inch = 500 ft.

LEGEND

JOPLIN SPORTS FACILITY CID BOUNDARY

JOPLIN SPORTS FACILITY CID EXCEPTIONS

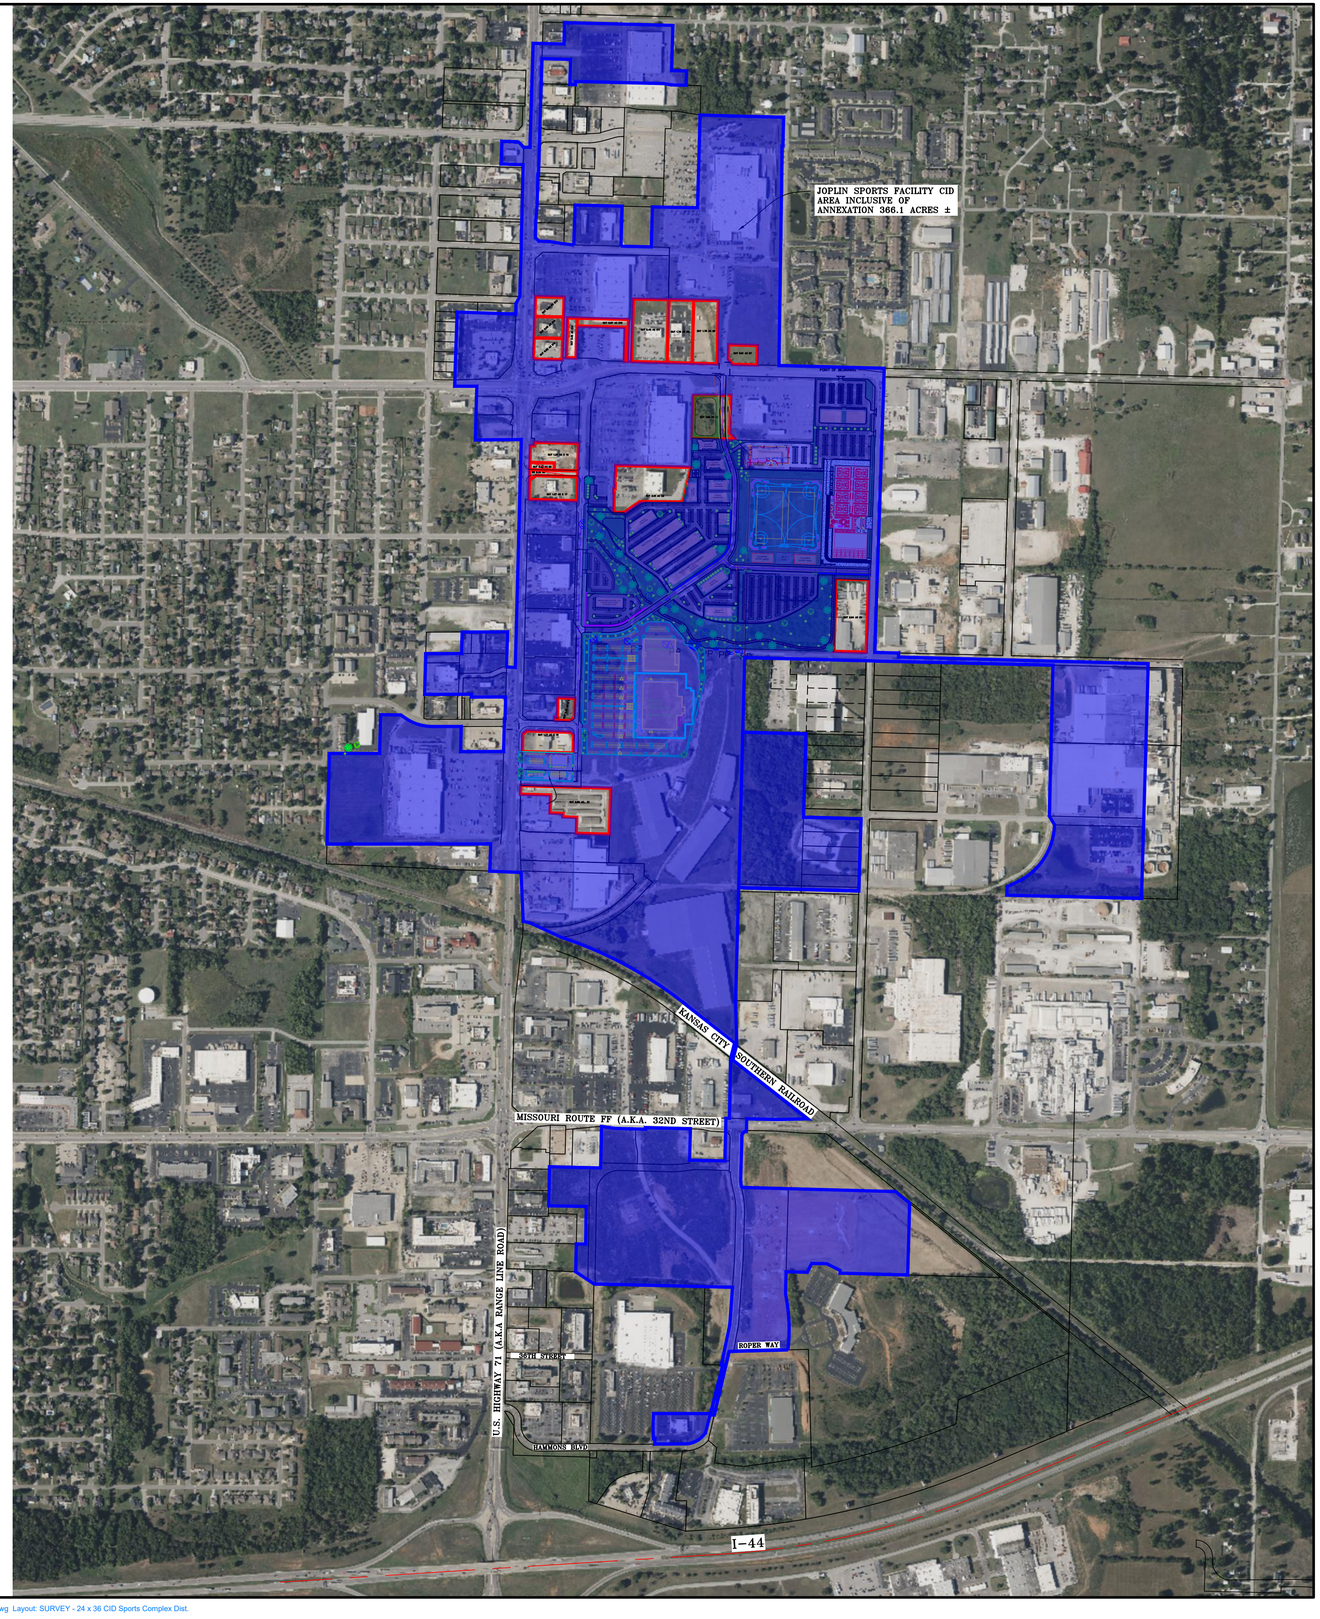

OWN

Engineering beyond.™

811 E. Third Street
Joplin, MO 64801
417.782.7399
weareown.com

FORMERLY ANDERSON ENGINEERING

CID EXHIBIT FOR: WOODSONIA ACQUISITIONS, LLC. EXHIBIT "C" OVERALL WITH ANNEXATION

GENEVA AVENUE
JOPLIN, JASPER COUNTY, MISSOURI

REVISIONS

NO.	DESCRIPTION	DATE

DRAWING INFORMATION

PROJECT NO: 23JO10065
DRAWN BY: TSR
CHECK BY: RWW
FIELD BY:
ISSUED DATE: 04/30/2025

ISSUED BY: R. WALLACE
LICENSE NO: PLS No. 2019015191

A licensed Missouri
Engineering Corporation
COA 00062

SHEET TITLE

DRAWING NUMBER: JOP-100-7673

SHEET NUMBER

1/1

EXHIBIT D

Legal Description of the District
Including Annexed Property

EXHIBIT “D”

JOPLIN SPORTS FACILITY CID DESCRIPTION AFTER ADDING ADDITIONAL LAND:

ALL THAT PART OF THE WEST HALF OF SECTION 7 AND PART OF SECTION 18 IN TOWNSHIP 27 NORTH, RANGE 32 WEST AND PART OF SOUTHEAST QUARTER OF SECTION 12 AND PART OF THE EAST HALF OF SECTION 13 IN TOWNSHIP 27 NORTH, RANGE 33 WEST OF THE 5TH PRINCIPAL MERIDIAN, ALL IN THE CITY OF JOPLIN, JASPER COUNTY, MISSOURI AND PART OF THE NORTH HALF OF SECTION 19, TOWNSHIP 27 NORTH, RANGE 32 WEST OF THE 5TH PRINCIPAL MERIDIAN, CITY OF JOPLIN, NEWTON COUNTY, MISSOURI, BEING MORE PARTICULARLY DESCRIBED AS FOLLOWS:

COMMENCING AT THE NORTH QUARTER CORNER OF SECTION 18, TOWNSHIP 27 NORTH, RANGE 32 WEST; THENCE NORTH 88°28'37" WEST, 157.02 FEET ALONG THE NORTH LINE OF SAID SECTION 18 TO THE POINT OF BEGINNING; THENCE LEAVING SAID NORTH LINE SOUTH 01°24'23" WEST, 30.00 FEET TO A POINT ON THE EAST RIGHT OF WAY LINE OF DAVIS BOULEVARD; THENCE ALONG SAID EAST RIGHT OF WAY SOUTH 01°55'36" WEST, 1927.29 FEET TO A POINT ON THE NORTH RIGHT OF WAY LINE OF 25TH STREET; THENCE LEAVING SAID EAST RIGHT OF WAY AND ALONG SAID NORTH RIGHT OF WAY SOUTH 88°39'32" EAST, 166.74 FEET TO A POINT ON THE CORPORATE LIMITS OF THE CITY OF JOPLIN AS DESCRIBED IN THE CITY CHARTER, SECTION 1.015; THENCE ALONG SAID CORPORATE LIMITS SOUTH 01°38'04" WEST, 28.09 FEET; THENCE CONTINUING ALONG SAID CORPORATE LIMITS SOUTH 88°28'32" EAST, 1745.84 FEET; THENCE CONTINUING ALONG SAID CORPORATE LIMITS SOUTH 01°38'15" WEST, 1641.49 FEET TO A POINT ON THE SOUTH LINE OF A TRACT DESCRIBED IN BOOK 2078, PAGE 2031; THENCE LEAVING SAID CORPORATE LIMITS AND ALONG SAID SOUTH LINE OF SAID TRACT NORTH 88°36'30" WEST, 941.54 FEET TO THE SOUTHWEST CORNER OF SAID TRACT; THENCE LEAVING SAID SOUTH LINE AND ALONG THE WEST LINE OF SAID TRACT NORTH 01°40'12" EAST, 60.24 FEET TO A POINT ON THE RAILROAD RIGHT OF WAY; THENCE ALONG SAID RIGHT OF WAY NORTH 65°21'38” EAST, 73.21 FEET; THENCE ALONG SAID RIGHT OF WAY 506.52 FEET ALONG A CURVE TO THE LEFT WITH A RADIUS OF 454.41 FEET, A CHORD DIRECTION OF NORTH 33°25'38" EAST, A CHORD LENGTH OF 480.70 FEET TO A POINT ON THE SOUTH RIGHT OF WAY LINE OF 27TH STREET; THENCE LEAVING SAID RAILROAD RIGHT OF WAY AND SOUTH RIGHT OF WAY LINE OF 27TH STREET NORTH 30°44'22" WEST, 70.85 FEET TO A POINT ON THE NORTH RIGHT OF WAY LINE OF 27TH STREET; THENCE LEAVING SAID NORTH RIGHT OF WAY AND ALONG THE WEST LINE OF AFORESAID TRACT DESCRIBED IN BOOK 2078, PAGE 2031 NORTH 01°22'27" EAST, 1054.70 FEET TO A POINT ON THE SOUTH RIGHT OF WAY LINE OF AFORESAID 25TH STREET; THENCE ALONG SAID SOUTH RIGHT OF WAY NORTH 88°39'32" WEST, 1246.28 FEET; THENCE CONTINUING ALONG SAID SOUTH RIGHT OF WAY NORTH 88°28'34" WEST, 908.14 FEET TO THE NORTHWEST CORNER OF A TRACT DESCRIBED IN BOOK 2167, PAGE 1171; THENCE LEAVING SAID SOUTH RIGHT OF WAY AND ALONG THE WEST LINE OF SAID TRACT OF LAND SOUTH 01°30'08" WEST, 521.74 FEET TO THE NORTHWEST CORNER OF A TRACT OF LAND DESCRIBED IN BOOK 1289, PAGE 2193; THENCE LEAVING SAID WEST LINE AND ALONG THE NORTH LINE OF SAID TRACT OF LAND DESCRIBED IN BOOK 1289, PAGE 2193 SOUTH 88°29'00" EAST, 443.21 FEET TO THE NORTHWEST CORNER OF A

TRACT OF LAND DESCRIBED IN BOOK 2154, PAGE 1456; THENCE LEAVING SAID NORTH LINE AND ALONG THE WEST LINE OF SAID TRACT SOUTH 01°48'25" WEST, 522.18 FEET TO THE SOUTHWEST CORNER OF SAID TRACT OF LAND BEING ON THE NORTH RIGHT OF WAY OF 27TH STREET; THENCE LEAVING SAID TRACT SOUTH 01°48'25" WEST, 60.00 FEET TO A POINT ON THE SOUTH RIGHT OF WAY LINE OF 27TH STREET; THENCE ALONG SAID SOUTH RIGHT OF WAY SOUTH 88°28'35" EAST, 402.15 FEET TO A POINT ON THE WEST RIGHT OF WAY LINE OF DAVID BOULEVARD; THENCE ALONG SAID WEST RIGHT OF WAY SOUTH 01°48'25" WEST, 505.67 FEET; THENCE LEAVING SAID WEST RIGHT OF WAY NORTH 88°25'14" WEST, 839.58 FEET; THENCE SOUTH 01°30'08" WEST, 25.00 FEET TO THE NORTHWEST CORNER OF A TRACT DESCRIBED IN BOOK 1621, PAGE 1627; THENCE ALONG THE WEST LINE OF SAID TRACT SOUTH 01°32'17" WEST, 764.26 FEET TO THE NORTHWEST CORNER OF A TRACT DESCRIBED IN BOOK 2376, PAGE 45; THENCE ALONG THE WEST LINE OF SAID TRACT SOUTH 01°26'51" EAST, 309.47 FEET TO A POINT ON THE NORTH RIGHT OF WAY OF THE KANSAS CITY SOUTHERN RAILROAD; THENCE LEAVING SAID NORTH RIGHT OF WAY SOUTH 14°11'24" WEST, 109.57 FEET TO A POINT ON THE SOUTH RIGHT OF WAY OF SAID KANSAS CITY SOUTHERN RAILROAD; THENCE ALONG SAID SOUTH RIGHT OF WAY SOUTH 51°41'10" EAST, 663.93 FEET TO A POINT ON THE NORTH RIGHT OF WAY OF MISSOURI ROUTE FF; THENCE ALONG SAID NORTH RIGHT OF WAY THE FOLLOWING 3 CALLS: NORTH 88°31'03" WEST, 18.61 FEET; THENCE SOUTH 88°28'11" WEST, 190.26 FEET; THENCE NORTH 88°31'02" WEST, 215.72 FEET; THENCE LEAVING SAID NORTH RIGHT OF WAY SOUTH 01°29'16" WEST, 87.42 FEET TO A POINT ON THE EAST RIGHT OF WAY OF HAMMONS BOULEVARD; THENCE ALONG SAID EAST RIGHT OF WAY THE FOLLOWING 4 CALLS: NORTH 88°53'59" WEST, 1.00 FEET; THENCE 45.46 FEET ALONG A CURVE TO THE LEFT WITH A RADIUS OF 29.00 FEET, HAVING A CHORD DIRECTION OF SOUTH 46°33'02" WEST, A CHORD LENGTH OF 40.95 FEET; THENCE SOUTH 01°38'28" WEST, 300.62 FEET; THENCE 63.94 FEET ALONG A CURVE TO THE LEFT WITH A RADIUS OF 294.50 FEET, HAVING A CHORD DIRECTION OF SOUTH 04°34'44" EAST, A CHORD LENGTH OF 63.82 FEET, SAID POINT ALSO BEING THE NORTHWEST CORNER OF A TRACT OF LAND DESCRIBED IN BOOK 370, PAGE 2208; THENCE ALONG THE NORTH LINE OF SAID TRACT SOUTH 88°27'16" EAST, 1075.37 FEET TO THE NORTHEAST CORNER OF SAID TRACT; THENCE LEAVING SAID NORTH LINE AND ALONG THE EAST LINES SOUTH 50°53'05" EAST, 128.82 FEET; THENCE CONTINUING ALONG SAID EAST LINE SOUTH 01°32'42" WEST, 502.15 FEET; THENCE CONTINUING ALONG SAID TRACT NORTH 88°27'18" WEST, 473.07 FEET; THENCE CONTINUING ALONG SAID TRACT NORTH 01°32'22" EAST, 18.92 FEET; THENCE CONTINUING ALONG SAID TRACT NORTH 63°14'47" WEST, 102.99 FEET; THENCE CONTINUING ALONG SAID TRACT NORTH 88°27'18" WEST, 106.34 FEET; THENCE CONTINUING ALONG SAID TRACT SOUTH 26°45'28" WEST, 69.39 FEET; THENCE CONTINUING ALONG SAID TRACT NORTH 88°27'18" WEST, 147.57 FEET; THENCE CONTINUING ALONG SAID TRACT SOUTH 01°33'15" WEST, 156.64 FEET; THENCE CONTINUING ALONG SAID TRACT 391.84 FEET ALONG A NON-TANGENT CURVE TO THE RIGHT WITH A RADIUS OF 1205.54 FEET, HAVING A CHORD DIRECTION OF SOUTH 02°25'52" EAST, A CHORD LENGTH OF 390.11 FEET TO A POINT ON THE SOUTH LINE OF SAID TRACT; THENCE ALONG SAID SOUTH LINE SOUTH 88°28'19" WEST, 410.59 FEET TO A POINT ON THE EAST RIGHT OF WAY OF HAMMONS BOULEVARD; THENCE LEAVING SAID SOUTH LINE AND ALONG SAID EAST RIGHT OF WAY SOUTH 13°12'29" WEST, 455.96 FEET; THENCE LEAVING SAID EAST RIGHT OF WAY NORTH 89°57'58" WEST, 29.13 FEET TO A POINT ON THE WEST RIGHT OF WAY OF HAMMONS BOULEVARD; THENCE ALONG SAID WEST AND NORTH RIGHT OF WAY OF HAMMONS BOULEVARD THE FOLLOWING 4 CALLS: SOUTH 14°15'17" WEST, 130.34 FEET; THENCE SOUTH 41°30'54" WEST, 24.79 FEET; THENCE 142.39 FEET ALONG A CURVE TO THE RIGHT WITH A RADIUS OF 170.00 FEET, HAVING A CHORD DIRECTION OF SOUTH 65°31'11" WEST, A CHORD LENGTH OF 138.26 FEET; THENCE SOUTH 89°32'09" WEST, 212.47 FEET TO THE SOUTHWEST CORNER OF A TRACT OF LAND DESCRIBED IN BOOK 370, PAGE 3521; THENCE ALONG THE WEST LINE OF SAID TRACT THE FOLLOWING 4 CALLS: NORTH 03°10'42" EAST, 36.74 FEET; THENCE SOUTH 89°24'30" WEST, 11.46 FEET; THENCE NORTH 02°09'04" WEST, 88.46 FEET; THENCE NORTH 03°10'42" EAST, 89.05 FEET TO THE NORTHWEST

CORNER OF SAID TRACT; THENCE LEAVING SAID WEST LINE AND ALONG THE NORTH LINE OF SAID TRACT SOUTH 89°57'58" EAST, 397.10 FEET TO THE NORTHEAST CORNER OF SAID TRACT, SAID POINT ALSO BEING ON THE WEST RIGHT OF WAY OF AFORESAID HAMMONS BOULEVARD; THENCE ALONG SAID WEST RIGHT OF WAY THE FOLLOWING 6 CALLS: NORTH 14°15'17" EAST, 349.70 FEET; THENCE NORTH 88°33'40" WEST, 9.73 FEET; THENCE NORTH 13°43'05" EAST, 106.96 FEET; THENCE NORTH 10°36'50" EAST, 156.35 FEET; THENCE 57.08 FEET ALONG A CURVE TO THE LEFT WITH A RADIUS OF 505.00 FEET, HAVING A CHORD DIRECTION OF NORTH 07°22'32" EAST, A CHORD LENGTH OF 57.05 FEET; THENCE NORTH 04°08'16" EAST, 229.67 FEET TO THE NORTHEAST CORNER OF A TRACT OF LAND DESCRIBED IN BOOK 370, PAGE 2231; THENCE LEAVING SAID WEST RIGHT OF WAY AND ALONG THE NORTH LINE OF SAID TRACT AND A TRACT OF LAND DESCRIBED IN BOOK 348, PAGE 12652 NORTH 88°35'18" WEST, 968.63 FEET TO THE NORTHWEST CORNER OF SAID TRACT DESCRIBED IN BOOK 348, PAGE 12652 SAID POINT ALSO BEING ON THE EAST LINE OF A TRACT OF LAND DESCRIBED IN BOOK 370, PAGE 2231; THENCE LEAVING SAID WEST LINE DESCRIBED IN BOOK 348, PAGE 2231 AND ALONG THE EAST LINE OF SAID TRACT DESCRIBED IN BOOK 370, PAGE 2231 NORTH 56°21'37" WEST, 153.65 FEET TO THE SOUTHEAST CORNER OF LOT 1 OF THE FINAL PLAT OF DARRELL L. ROGERS 2008 TRUST ADDITION, A SUBDIVISION, ACCORDING TO THE RECORDED PLAT AT PLAT BOOK 14, PAGE 1, NEWTON COUNTY, MISSOURI; THENCE ALONG THE EAST LINE OF SAID LOT 1 NORTH 1°21'47" EAST, 194.77 FEET TO THE NORTHEAST CORNER OF SAID LOT 1, SAID POINT ALSO BEING THE SOUTHWEST CORNER OF A TRACT OF LAND DESCRIBED IN BOOK 373, PAGE 5196; THENCE LEAVING SAID LOT 1 AND ALONG THE SOUTH LINE OF SAID TRACT DESCRIBED IN BOOK 373, PAGE 5196 SOUTH 88°38'27" EAST, 65.11 FEET TO THE SOUTHEAST CORNER OF SAID TRACT; THENCE LEAVING SAID SOUTH LINE AND ALONG THE EAST LINE OF SAID TRACT NORTH 01°01'33" EAST, 263.18 FEET TO THE NORTHEAST CORNER OF SAID TRACT; THENCE LEAVING SAID EAST LINE AND ALONG THE NORTH LINE OF SAID TRACT NORTH 88°58'27" WEST 263.16 TO THE NORTHWEST CORNER OF SAID TRACT, SAID POINT ALSO BEING ON THE EAST LINE OF A TRACT OF LAND DESCRIBED IN BOOK 357, PAGE 877; THENCE LEAVING SAID NORTH LINE OF SAID TRACT DESCRIBED IN BOOK 373, PAGE 5196 AND ALONG THE EAST LINES OF SAID TRACT DESCRIBED IN BOOK 357, PAGE 877 AND BOOK 367, PAGE 4356 AND BOOK 367, PAGE 4356 NORTH 01°18'30" EAST, 272.95 FEET TO A POINT ON THE SOUTH LINE OF A TRACT DESCRIBED IN BOOK 334, PAGE 1685; THENCE LEAVING SAID EAST LINES AND ALONG THE SOUTH LINE OF SAID TRACT DESCRIBED IN BOOK 334, PAGE 1685 AND BOOK 360, PAGE 8259 SOUTH 88°39'59" EAST, 356.76 FEET TO THE SOUTHEAST CORNER OF SAID TRACT DESCRIBED IN BOOK 360, PAGE 8259; THENCE LEAVING SAID SOUTH LINES AND ALONG THE EAST LINE OF SAID TRACT DESCRIBED IN BOOK 360, PAGE 8259 NORTH 01°19'30" EAST, 289.68 FEET TO A POINT ON THE SOUTH RIGHT OF MISSOURI ROUTE FF; THENCE ALONG SAID SOUTH RIGHT OF WAY THE FOLLOWING 5 CALLS: SOUTH 88°28'48" EAST, 0.43 FEET; THENCE SOUTH 82°13'30" EAST, 94.87 FEET; THENCE SOUTH 88°23'02" EAST, 213.58 FEET; THENCE NORTH 01°39'16" EAST, 10.69 FEET; THENCE SOUTH 88°28'48" EAST, 313.27 FEET TO THE NORTHWEST CORNER OF A TRACT OF LAND DESCRIBED IN BOOK 2627, PAGE 337; THENCE LEAVING SAID SOUTH RIGHT OF WAY AND ALONG THE WEST LINE OF SAID TRACT SOUTH 01°35'33" WEST, 217.96 FEET TO THE SOUTHWEST CORNER OF SAID TRACT; THENCE LEAVING SAID WEST LINE AND ALONG THE SOUTH LINE OF SAID TRACT SOUTH 88°27'59" EAST, 246.88 FEET TO THE SOUTHEAST CORNER OF SAID TRACT; THENCE LEAVING SAID SOUTH LINE AND ALONG THE EAST LINE OF SAID TRACT AND PROJECTION THEREOF NORTH 01°19'35" EAST, 298.62 FEET TO A POINT ON AFORESAID NORTH RIGHT OF WAY OF MISSOURI ROUTE FF; THENCE LEAVING SAID PROJECTION AND ALONG SAID NORTH RIGHT OF WAY SOUTH 88°30'53" EAST, 23.68 FEET; THENCE LEAVING SAID NORTH RIGHT OF WAY NORTH 01°18'15" EAST, 419.99 FEET TO A POINT ON AFORESAID SOUTH RIGHT OF WAY OF THE KANSAS CITY SOUTHERN RAILROAD; THENCE LEAVING SAID SOUTH RIGHT OF WAY NORTH 14°11'24" EAST, 109.57 FEET TO A POINT ON THE NORTH RIGHT OF WAY OF SAID KANSAS CITY SOUTHERN RAILROAD; THENCE ALONG SAID NORTH RIGHT OF WAY NORTH 51°41'10" WEST, 390.68 FEET;

THENCE ALONG SAID NORTH RIGHT OF WAY 1041.08 FEET ALONG A CURVE TO THE LEFT WITH A RADIUS OF 2822.27 FEET, A CHORD DIRECTION OF NORTH 61°14'34" WEST, A CHORD LENGTH OF 1035.19 FEET; THENCE NORTH 64°57'49" WEST, 233.06 FEET; THENCE NORTH 77°50'46" WEST, 53.81 FEET TO A POINT ON THE EAST RIGHT OF WAY OF RANGE LINE ROAD; THENCE ALONG SAID EAST RIGHT OF WAY NORTH 01°29'04" EAST, 13.33 FEET; THENCE ALONG SAID EAST RIGHT OF WAY NORTH 02°19'55" WEST, 328.55 FEET; THENCE LEAVING SAID EAST RIGHT OF WAY NORTH 87°26'00" WEST, 219.69 FEET TO A POINT ON THE WEST RIGHT OF WAY OF RANGE LINE ROAD; THENCE ALONG SAID RIGHT OF WAY NORTH 02°05'59" EAST, 189.61 FEET TO A POINT ON THE SOUTH LINE OF A TRACT DESCRIBED IN BOOK 1547, PAGE 1848; THENCE LEAVING SAID WEST RIGHT OF WAY AND ALONG THE SOUTH LINE OF SAID TRACT THE FOLLOWING 4 CALLS: NORTH 01°58'02" EAST, 1.50 FEET; THENCE SOUTH 89°58'32" WEST, 20.52 FEET; THENCE SOUTH 01°09'52" EAST, 1.50 FEET; THENCE SOUTH 89°58'26" WEST, 1123.82 FEET TO THE SOUTHWEST CORNER OF SAID TRACT; THENCE LEAVING SAID SOUTH LINE AND ALONG THE WEST LINE OF SAID TRACT NORTH 01°30'42" EAST, 633.84 FEET; THENCE ALONG THE NORTH LINE OF SAID TRACT THE FOLLOWING 6 CALLS: SOUTH 89°53'23" EAST, 350.49 FEET; THENCE NORTH 01°38'37" EAST, 271.86 FEET; THENCE SOUTH 89°03'02" EAST, 141.30 FEET, SAID POINT BEING ON THE SOUTH RIGHT OF WAY OF 24TH STREET; THENCE ALONG SAID NORTH LINE AND SOUTH RIGHT OF WAY SOUTH 54°38'13" EAST, 30.33 FEET; THENCE CONTINUING ALONG SAID NORTH LINE AND SOUTH RIGHT OF WAY 208.87 FEET ALONG A CURVE TO THE LEFT WITH A RADIUS OF 333.78 FEET, A CHORD DIRECTION OF SOUTH 72°07'32" EAST, A CHORD LENGTH OF 205.48 FEET; THENCE CONTINUING ALONG SAID NORTH LINE AND SOUTH RIGHT OF WAY NORTH 89°56'51" EAST, 201.31 FEET; THENCE LEAVING SAID SOUTH RIGHT OF WAY AND ALONG SAID NORTH LINE SOUTH 01°15'29" WEST, 175.00 FEET; THENCE CONTINUING ALONG SAID NORTH LINE NORTH 89°56'51" EAST, 300.00 FEET TO A POINT ON AFORESAID WEST RIGHT OF WAY OF RANGE LINE ROAD; THENCE ALONG SAID WEST RIGHT OF WAY THE FOLLOWING 5 CALLS: NORTH 01°30'51" EAST, 175.00 FEET; THENCE NORTH 00°51'10" EAST, 50.01 FEET; THENCE NORTH 01°39'49" EAST, 5.01 FEET; THENCE SOUTH 89°55'21" EAST, 5.00 FEET; THENCE NORTH 01°32'57" EAST, 151.11 FEET TO THE NORTHEAST CORNER OF A TRACT OF LAND DESCRIBED IN BOOK 2613, PAGE 358; THENCE LEAVING SAID WEST RIGHT OF WAY AN ALONG THE NORTH LINE OF SAID TRACT SOUTH 89°47'00" WEST, 240.00 FEET; THENCE LEAVING SAID NORTH LINE AND ALONG THE EAST LINE OF A TRACT DESCRIBED IN BOOK 1889, PAGE 1422 NORTH 01°40'30" EAST, 20.00 FEET TO THE NORTHEAST CORNER OF SAID TRACT; THENCE LEAVING SAID EAST LINE AND ALONG THE NORTH LINE OF SAID TRACT AND PROJECTION THEREOF SOUTH 89°47'02" WEST, 327.31 FEET TO THE NORTHWEST CORNER OF A TRACT OF LAND DESCRIBED IN BOOK 2561, PAGE 42, SAID POINT BEING ON THE WEST LINE OF THE FINAL PLAT OF RANGE LINE SUBDIVISION REPLAT #1, A SUBDIVISION ACCORDING TO THE RECORDED PLAT AT PLAT BOOK 21, PAGE 17; THENCE ALONG SAID WEST LINE NORTH 01°38'51" EAST, 285.00 FEET TO THE NORTHWEST CORNER OF SAID SUBDIVISION; THENCE LEAVING SAID WEST LINE AND ALONG THE NORTH LINE OF SAID SUBDIVISION NORTH 89°47'02" EAST, 249.80 FEET TO THE SOUTHWEST CORNER OF A TRACT DESCRIBED IN BOOK 2395, PAGE 281; THENCE ALONG THE WEST LINE OF SAID TRACT NORTH 01°44'55" EAST, 150.08 FEET TO THE NORTHWEST CORNER OF SAID TRACT; THENCE LEAVING SAID WEST LINE AND ALONG THE NORTH LINE OF SAID TRACT NORTH 89°46'59" EAST, 317.48 FEET TO A POINT ON AFORESAID WEST RIGHT OF WAY OF RANGE LINE ROAD; THENCE ALONG SAID WEST RIGHT OF WAY SOUTH 01°40'25" WEST, 245.08 FEET; THENCE LEAVING SAID WEST RIGHT OF WAY SOUTH 86°29'00" EAST, 60.97 FEET TO A POINT ON THE EAST LINE OF AFORESAID SECTION 13, TOWNSHIP 27 NORTH, RANGE 33 WEST; THENCE ALONG SAID EAST LINE NORTH 01°30'20" EAST, 1593.13 FEET TO A POINT ON THE PROJECTION OF THE SOUTH LINE OF A TRACT DESCRIBED IN BOOK 2709, PAGE 31; THENCE LEAVING SAID EAST LINE AND ALONG SAID PROJECTION AND LINE THEREOF SOUTH 89°33'12" WEST, 321.01 FEET TO THE SOUTHWEST CORNER OF SAID TRACT; THENCE LEAVING SAID SOUTH LINE AND ALONG THE WEST LINE AND PROJECTION THEREOF OF SAID TRACT AND THE WEST LINE OF A TRACT DESCRIBED IN BOOK 2672, PAGE 50

NORTH 01°35'32” EAST, 375.33 FEET; THENCE LEAVING SAID PROJECTION NORTH 89°54'38" WEST, 155.37 FEET TO A POINT ON THE PROJECTION OF THE WEST LINE OF A TRACT DESCRIBED IN BOOK 1528, PAGE 1144; THENCE ALONG SAID PROJECTION AND WEST LINE NORTH 02°00'37" EAST, 518.72 FEET TO THE NORTHWEST CORNER OF SAID TRACT; THENCE LEAVING SAID WEST LINE AND ALONG THE NORTH LINE OF SAID TRACT SOUTH 87°59'34" EAST, 409.05 FEET TO A POINT ON AFORESAID WEST RIGHT OF WAY OF RANGE LINE ROAD; THENCE ALONG SAID WEST RIGHT OF WAY NORTH 01°47'11" EAST, 74.00 FEET TO A POINT ON THE SOUTH RIGHT OF WAY OF 18TH STREET; THENCE LEAVING SAID WEST RIGHT OF WAY OF RANGE LINE ROAD AND SOUTH RIGHT OF WAY OF 18TH STREET NORTH 27°57'55” EAST, 55.61 FEET TO A POINT ON THE NORTH RIGHT OF WAY OF 18TH STREET, SAID POINT BEING ON SAID WEST RIGHT OF WAY OF RANGE LINE ROAD; THENCE; THENCE LEAVING SAID NORTH RIGHT OF WAY OF 18TH STREET AND ALONG SAID WEST RIGHT OF WAY OF RANGE LINE ROAD NORTH 01°40'12" EAST, 319.93 FEET; THENCE CONTINUING ALONG SAID WEST RIGHT OF WAY NORTH 01°20'08" EAST, 600.88 FEET TO THE SOUTHEAST CORNER OF A TRACT DESCRIBED IN BOOK 2550, PAGE 381; THENCE LEAVING SAID WEST RIGHT OF WAY AND ALONG THE SOUTH LINE OF SAID TRACT NORTH 88°04'20" WEST, 154.10 FEET TO THE SOUTHWEST CORNER OF SAID TRACT; THENCE LEAVING SAID SOUTH LINE AND ALONG THE WEST LINE OF SAID TRACT NORTH 02°04'14" EAST, 159.60 FEET TO THE NORTHWEST CORNER OF SAID TRACT; THENCE LEAVING SAID WEST LINE AND ALONG THE NORTH LINE OF SAID TRACT THE FOLLOWING 4 CALLS: SOUTH 87°57'43" EAST, 100.43 FEET; THENCE SOUTH 01°50'00" WEST, 2.67 FEET; THENCE SOUTH 88°10'00" EAST, 18.57 FEET; THENCE SOUTH 43°35'24" EAST, 48.25 FEET TO THE NORTHEAST CORNER OF SAID TRACT; THENCE LEAVING SAID NORTH LINE SOUTH 88°20'55" EAST, 43.87 FEET TO A POINT ON THE EAST LINE OF SECTION 12, TOWNSHIP 27 NORTH, RANGE 33 WEST; THENCE ALONG SAID EAST LINE NORTH 01°44'19" EAST, 728.08 FEET; THENCE LEAVING SAID EAST LINE SOUTH 88°32'37" EAST, 65.30 FEET TO A POINT ON AFORESAID EAST RIGHT OF WAY OF RANGE LINE ROAD, BEING THE SOUTHWEST CORNER OF A TRACT OF LAND DESCRIBED IN BOOK 2420, PAGE 406; THENCE LEAVING SAID EAST RIGHT OF WAY AND ALONG THE SOUTH LINE OF SAID TRACT SOUTH 88°32'37" EAST, 150.00 FEET TO THE SOUTHEAST CORNER OF SAID TRACT; THENCE LEAVING SAID SOUTH LINE AND ALONG THE EAST LINE OF SAID TRACT NORTH 01°43'40" EAST, 150.00 FEET TO THE NORTHEAST CORNER OF SAID TRACT, SAID POINT ALSO BEING THE NORTHWEST CORNER OF A TRACT DESCRIBED IN BOOK 2357, PAGE 1502; THENCE ALONG THE NORTH LINE OF SAID TRACT SOUTH 88°31'19" EAST, 757.75 FEET TO THE NORTHEAST CORNER OF SAID TRACT; THENCE LEAVING SAID NORTH LINE AND ALONG THE EAST LINE THE FOLLOWING 3 CALLS: SOUTH 01°38'03" WEST, 315.96 FEET; THENCE SOUTH 88°30'54" EAST, 104.68 FEET; THENCE SOUTH 01°34'46" WEST, 100.02 FEET TO A POINT ON THE NORTH LINE OF A TRACT DESCRIBED IN BOOK 2354, PAGE 1304; THENCE CONTINUING ALONG SAID NORTH LINE NORTH 88°29'17" WEST, 104.77 FEET; THENCE ALONG SAID NORTH LINE NORTH 80°30'13" WEST, 54.77 FEET; THENCE NORTH 88°37'14" WEST, 614.18 FEET TO THE NORTHEAST CORNER OF SAID TRACT; THENCE LEAVING SAID NORTH LINE AND ALONG THE WEST LINE OF SAID TRACT SOUTH 01°38'24" WEST, 22.30 FEET TO THE NORTHEAST CORNER OF A TRACT DESCRIBED IN BOOK 2682, PAGE 139; THENCE LEAVING SAID WEST LINE AND ALONG THE NORTH LINE OF SAID TRACT NORTH 88°10'37" WEST, 40.00 FEET TO THE SOUTHEAST CORNER OF A TRACT OF LAND DESCRIBED IN BOOK 2629, PAGE 289; THENCE LEAVING SAID NORTH LINE AND ALONG THE EAST LINE OF SAID TRACT NORTH 01°45'03" EAST, 175.00 FEET TO THE NORTHEAST CORNER OF SAID TRACT; THENCE LEAVING SAID EAST LINE AND ALONG THE NORTH LINE OF SAID TRACT NORTH 88°19'19" WEST, 200.00 FEET TO THE NORTHWEST CORNER OF SAID TRACT, BEING ON THE EAST RIGHT OF WAY OF RANGE LINE ROAD; THENCE ALONG THE WEST LINE AND SAID EAST RIGHT OF WAY SOUTH 01°41'31" WEST, 175.00 FEET TO THE SOUTHWEST CORNER OF SAID TRACT; THENCE CONTINUING ALONG SAID EAST RIGHT OF WAY THE FOLLOWING 7 CALLS: SOUTH 01°41'31" WEST, 305.35 FEET; THENCE SOUTH 01°39'05" WEST, 141.51 FEET; THENCE SOUTH 01°43'55" WEST, 186.24 FEET; THENCE NORTH 89°46'16" WEST, 5.00 FEET; THENCE SOUTH 01°19'35" WEST, 209.23

FEET; THENCE SOUTH 04°19'12" WEST, 129.10 FEET; THENCE SOUTH 01°19'22" WEST, 104.67 FEET TO A POINT ON THE NORTH RIGHT OF WAY OF 17TH STREET; THENCE LEAVING SAID EAST RIGHT OF WAY AND ALONG SAID NORTH RIGHT OF WAY THE FOLLOWING 4 CALLS: SOUTH 43°20'20" EAST, 35.44 FEET; THENCE SOUTH 88°11'57" EAST, 72.90 FEET; THENCE SOUTH 81°04'25" EAST, 103.00 FEET; THENCE SOUTH 83°19'28" EAST, 70.18 FEET TO THE SOUTHWEST CORNER OF A TRACT OF LAND DESCRIBED IN BOOK 2664, PAGE 204; THENCE LEAVING SAID NORTH RIGHT OF WAY AND ALONG THE WEST LINE OF SAID TRACT NORTH 01°45'07" EAST, 279.32 FEET TO THE NORTHWEST CORNER OF SAID TRACT; THENCE LEAVING SAID EAST LINE AND ALONG THE NORTH LINE OF SAID TRACT SOUTH 88°37'02" EAST, 329.08 FEET TO THE NORTHEAST CORNER OF SAID TRACT; THENCE LEAVING SAID NORTH LINE AND ALONG THE EAST LINE OF SAID TRACT SOUTH 01°45'30" WEST, 279.60 FEET TO THE SOUTHEAST CORNER OF SAID TRACT, BEING THE SOUTHWEST CORNER OF A TRACT OF LAND DESCRIBED IN BOOK 2329, PAGE 790; THENCE LEAVING SAID EAST LINE AND ALONG THE SOUTH LINE OF SAID TRACT AND AFORESAID NORTH RIGHT OF WAY OF 17TH SOUTH 88°34'05" EAST, 212.16 FEET TO A POINT ON THE WEST LINE OF A TRACT DESCRIBED IN BOOK 1787, PAGE 873; THENCE LEAVING SAID NORTH RIGHT OF WAY AND ALONG THE WEST LINE OF SAID TRACT THE FOLLOWING 3 CALLS: NORTH 01°35'19" EAST, 279.78 FEET; THENCE SOUTH 88°50'11" EAST, 314.96 FEET; THENCE NORTH 01°38'36" EAST, 648.90 FEET TO THE NORTHWEST CORNER OF SAID TRACT; THENCE LEAVING SAID WEST LINE AND ALONG THE NORTH LINE OF SAID TRACT SOUTH 88°16'19" EAST, 195.59 FEET; THENCE ALONG SAID NORTH LINE SOUTH 88°34'03" EAST, 388.41 FEET TO THE NORTHEAST CORNER OF SAID TRACT; THENCE LEAVING SAID NORTH LINE AND ALONG THE EAST LINE THE FOLLOWING 3 CALLS: SOUTH 01°26'57" WEST, 201.70 FEET; THENCE NORTH 88°41'01" WEST, 5.00 FEET; THENCE SOUTH 00°51'28" WEST, 1533.54 FEET TO THE SOUTHEAST CORNER OF SAID TRACT, BEING ON THE NORTH RIGHT OF WAY OF 20TH STREET; THENCE LEAVING SAID EAST LINE AND ALONG SAID NORTH RIGHT OF WAY SOUTH 88°28'37" EAST, 735.93 FEET; THENCE LEAVING SAID NORTH RIGHT OF WAY SOUTH 01°24'23" WEST, 30.00 FEET TO THE POINT OF BEGINNING.

LESS AND EXCEPT:

ALL THAT PART OF THE NORTHWEST QUARTER (NW 1/4) OF THE SOUTHWEST QUARTER (SW 1/4) IN SECTION 18, TOWNSHIP 27, RANGE 32, IN THE CITY OF JOPLIN, JASPER COUNTY, MISSOURI, DESCRIBED AS BEGINNING AT A POINT WHICH IS 313.30 FEET SOUTH AND 62.35 FEET EAST OF THE NORTHWEST CORNER OF THE SOUTHWEST QUARTER OF SAID SECTION 18, THENCE SOUTH 89°46' EAST, 627.67 FEET, THENCE SOUTH 320.70 FEET, THENCE NORTH 89°46' WEST 231.05 FEET, THENCE NORTH 00°11' WEST 110.53 FEET, THENCE NORTH 89°11' WEST 96.26 FEET, THENCE NORTH 23.50 FEET; THENCE NORTH 89°46' WEST 91.00 FEET, THENCE NORTH 00°27' EAST 125.70 FEET, THENCE NORTH 89°46' WEST 210.00 FEET, THENCE NORTH 60.00 FEET TO THE POINT OF BEGINNING. (AS STATED ON WARRANTY DEED RECORDED IN BOOK 1300, PAGE 16).

ALSO, LESS AND EXCEPT:

TRACT 1:
THAT PORTION OF LOT 2 OF THE FINAL PLAT OF THE HOME DEPOT SUBDIVISION, CITY OF JOPLIN, COUNTY OF JASPER, STATE OF MISSOURI, BEING DESCRIBED AS FOLLOWS:
COMMENCING AT THE SOUTHWEST CORNER OF SAID LOT 2; THENCE WITH ON THE SOUTH LINE OF SAID LOT 2, S 88°32'05" E 179.43 FEET TO THE POINT OF BEGINNING; THENCE N 01°27'55" E, 135.39 FEET; THENCE N 88°32'05" W 4.29 FEET; THENCE N 01°27'55" E 31.24 FEET; THENCE S 88°32'05" E 8.89 FEET; THENCE N 02°20'34" E, 31.91 FEET; THENCE N 87°39'56" W 4.10 FEET; THENCE N 02°20'04" E 65.30 FEET; THENCE S 88°12'01" E 2.18 FEET; THENCE N 01°47'59" E 64.44 FEET TO NORTH LINE OF SAID LOT 2; THENCE ALONG SAID NORTH LINE, S 88°30'43" E 217.48 FEET; THENCE CONTINUING

ALONG SAID NORTH LINE, S 01°29'17" W 0.31 FEET; THENCE CONTINUING ALONG SAID NORTH LINE, S 88°32'47" E 252.93 FEET; THENCE CONTINUING ALONG SAID NORTH LINE S 01°29'17" W 0.46 FEET; THENCE CONTINUING ALONG SAID NORTH LINE S 88°31'43"E 57.59 FEET TO THE NORTHEAST CORNER OF SAID LOT 2; THENCE ALONG THE EAST LINE OF SAID L0T 2, S 13°00'46" W 248.57 FEET TO THE SOUTHEAST CORNER OF SAID LOT 2; THENCE ALONG THE SOUTH LINE OF SAID LOT 2, N 89°24'48" W 302.32 FEET; THENCE CONTINUING ALONG SAID SOUTH LINE, S 55°34'04" W 135.30 FEET; THENCE CONTINUING ALONG SAID SOUTH LINE, N 88°32'05" W 70.90 FEET TO THE POINT OF BEGINNING. (AS STATED ON GENERAL WARRANTY DEED RECORDED IN BOOK 2535, PAGE 213).

ALSO, LESS AND EXCEPT:

LOT 3, FINAL PLAT OF THE HOME DEPOT SUBDIVISION, CITY OF JOPLIN, JASPER COUNTY, MISSOURI, ACCORDING TO THE RECORDED PLAT IN BOOK 19, PAGE 14.

ALSO, LESS AND EXCEPT:

TRACT 4:
ALL OF THE SOUTH 507.0 FEET OF THE FOLLOWING DESCRIBED TRACT: COMMENCING AT THE NORTHEAST CORNER OF SECTION 18, TOWNSHIP 27, RANGE 32, JASPER COUNTY, MISSOURI, 20TH STREET AND DUQUESNE ROAD; THENCE 2858.38 FEET WEST ALONG THE CENTERLINE OF 20TH STREET; THENCE SOUTH 0 DEGREES AND 21 MINUTES WEST ALONG THE WEST LINE OF DAVIS BOULEVARD ROAD, 1132.30 FEET TO THE POINT OF BEGINNING; THENCE SOUTH ALONG THE WEST LINE OF DAVIS BOULEVARD ROAD, 824.95 FEET TO THE NORTH LINE OF 25TH STREET, THENCE WEST ALONG THE NORTH LINE OF 25TH STREET, 225.30 FEET; THENCE NORTH 825.84 FEET TO A POINT 231.0 FEET WEST OF THE POINT OF BEGINNING; THENCE EAST 231.0 FEET TO THE POINT OF BEGINNING, NOW IN THE CITY OF JOPLIN, JASPER COUNTY, MISSOURI, EXCEPT ANY PART TAKEN OR DEEDED FOR ROAD PURPOSES. (AS STATED ON GENERAL WARRANTY DEED RECORDED IN BOOK 2619, PAGE 297).

ALSO, LESS AND EXCEPT:

A PORTION OF THE TRACT OF LAND AS DESCRIBED IN THE JASPER COUNTY MISSOURI RECORDER'S OFFICE IN BOOK 1629 AT PAGE 2234 BEING MORE PARTICULARLY DESCRIBED AS FOLLOWS: COMMENCING AT THE NORTHWEST CORNER OF SECTION 18, TOWNSHIP 27 NORTH, RANGE 32 WEST, CITY OF JOPLIN, JASPER COUNTY, MISSOURI; THENCE SOUTH 01°31'37" WEST, 743.78 FEET; THENCE SOUTH 88°26'24" EAST, 65.00 FEET, TO A FOUND IRON PIN ON THE EAST RIGHT-OF-WAY LINE OF RANGE LINE ROAD, FOR A POINT OF BEGINNING; THENCE SOUTH 88°21'48" EAST, 334.97 FEET, TO A FOUND IRON PIN ON THE WEST RIGHT-OF-WAY LINE OF GENEVA AVENUE; THENCE ALONG SAID RIGHT-OF-WAY SOUTH 01°32'16" WEST, 41.00 FEET; THENCE NORTH 88°21'48" WEST, 290.63 FEET; THENCE SOUTH 54°56'03" WEST, 55.21 FEET, TO A POINT ON THE EAST RIGHT-OF-WAY LINE OF RANGE LINE ROAD; THENCE ALONG SAID RIGHT-OF-WAY LINE NORTH 01°31'37" EAST, 74.00 FEET TO THE POINT OF BEGINNING, ALL LYING IN LOT 2 OF THE NORTHWEST FRACTIONAL QUARTER OF SECTION 18, TOWNSHIP 27 NORTH, RANGE 32 WEST, CITY OF JOPLIN, JASPER COUNTY, MISSOURI. CONTAINING 0.332 ACRES MORE OR LESS. BEARINGS BASED ON GRID NORTH OF THE MISSOURI COORDINATE SYSTEM OF 1983, WEST ZONE. (AS STATED ON SPECIAL WARRANTY DEED RECORDED IN BOOK 2430, PAGE 174).
ALSO, LESS AND EXCEPT:

ALL THAT PART OF SECTION EIGHTEEN (18), TOWNSHIP TWENTY-SEVEN (27), RANGE THIRTY-TWO (32), IN THE CITY OF JOPLIN, JASPER COUNTY, MISSOURI, DESCRIBED AS BEGINNING AT A POINT 65 FEET EAST AND 692 FEET SOUTH OF THE NORTHWEST CORNER OF SAID SECTION, THENCE EAST 170 FEET, THENCE SOUTH 50 FEET, THENCE WEST 170 FEET, THENCE NORTH 50 FEET TO THE POINT OF BEGINNING; EXCEPT ANY PART TAKEN OR USED FOR ROADS. SUBJECT TO EASEMENTS, RESTRICTIONS, RESERVATIONS AND COVENANTS OF RECORD, IF ANY. (AS STATED ON GENERAL WARRANTY DEED RECORDED IN BOOK 2013, PAGE 679).

ALSO, LESS AND EXCEPT:

PART OF THE SOUTHWEST QUARTER OF SECTION 7, TOWNSHIP 27, RANGE 32, IN THE CITY OF JOPLIN, JASPER COUNTY, MISSOURI, BEING MORE PARTICULARLY DESCRIBED AS FOLLOWS: COMMENCING AT THE INTERSECTION OF THE NORTH RIGHT OF WAY LINE OF EAST 20TH STREET AND THE WEST RIGHT OF WAY LINE OF REX AVENUE, SAID POINT BEING 1784.68 FEET WEST AND 30 FEET NORTH OF THE SOUTHWEST CORNER OF SAID SECTION 7; THENCE NORTH 88°16'16" WEST ON SAID NORTH RIGHT OF WAY LINE OF EASEMENT 20TH STREET A DISTANCE OF 153.00 FEET TO THE POINT OF BEGINNING; THENCE NORTH 88°16'16" WEST ON SAID NORTH RIGHT OF WAY LINE A DISTANCE OF 168.00 FEET; THENCE NORTH 40°29'43" WEST A DISTANCE OF 47.62 FEET; THENCE NORTH 01°43'44" EAST A DISTANCE OF 100.00 FEET; THENCE SOUTH 88°16'16" EAST A DISTANCE OF 200.00 FEET; THENCE SOUTH 01°43'44" WEST A DISTANCE OF 135.26 FEET TO A POINT ON SAID NORTH RIGHT OF WAY LINE SAID POINT ALSO BEING THE POINT OF BEGINNING. CONTAINING 26,488 SQUARE FEET OR 0.61 ACRES, MORE OR LESS. SUBJECT TO EASEMENTS, RESTRICTIONS AND RESERVATIONS NOW OF RECORD. (AS STATED ON WARRANTY DEED RECORDED IN BOOK 2075, PAGE 1543).

ALSO, LESS AND EXCEPT:

BEGINNING 1004.67 FEET EAST AND 30 FEET NORTH OF THE SOUTHWEST CORNER OF SECTION 7, TOWNSHIP 27, RANGE 32 IN THE CITY OF JOPLIN, JASPER COUNTY, MISSOURI, THENCE NORTH 436.67 FEET, THENCE EAST 348 FEET, THENCE SOUTH 436.67 FEET, THENCE WEST 348 FEET TO THE POINT OF BEGINNING, BEING PART OF THE SOUTHWEST QUARTER OF SECTION 7, TOWNSHIP 27, RANGE 32, IN THE CITY OF JOPLIN, JASPER COUNTY, MISSOURI, EXCEPT ANY INTEREST TAKEN OR DEEDED FOR ROAD PURPOSES. (AS STATED ON GENERAL WARRANTY DEED RECORDED IN BOOK 2328, PAGE 624).
LESS AND EXCEPT
ALL THAT PART OF THE SOUTHWEST QUARTER (SW 1/4) OF SECTION 7, TOWNSHIP 27, RANGE 32, CITY OF JOPLIN, JASPER COUNTY, MISSOURI, DESCRIBED AS FOLLOWS: BEGINNING AT A FOUND IRON PIN ON THE NORTH RIGHT-OF-WAY OF 20TH STREET SAID POINT BEING 30 FEET NORTH AND 1004.67 FEET EAST OF THE SOUTHWEST CORNER OF SAID SOUTHWEST QUARTER, THENCE NORTH 01 DEGREES 48'41" EAST A DISTANCE OF 436.67 FEET TO A FOUND IRON PIN, THENCE SOUTH 88 DEGREES 26'21" EAST A DISTANCE OF 174.00 FEET, THENCE SOUTH 01 DEGREES 48'40" WEST A DISTANCE OF 436.67 FEET TO A SET PIN AND CAP ON SAID NORTH RIGHT-OF-WAY LINE, THENCE NORTH 88 DEGREES 26'21" WEST ALONG SAID `NORTH RIGHT-OF-WAY LINE A DISTANCE OF 174.00 FEET TO THE POINT OF BEGINNING, EXCEPT ANY PART TAKEN OR DEEDED FOR ROAD PURPOSES, CONTAINING 1.7 ACRES, MORE OR LESS. (AS STATED ON GENERAL WARRANTY DEED RECORDED IN BOOK 2584, PAGE 22).

ALSO, LESS AND EXCEPT

ALL THAT PART OF THE SOUTHWEST QUARTER (SW 1/4) OF SECTION 7, TOWNSHIP 27, RANGE 32, CITY OF JOPLIN, JASPER COUNTY, MISSOURI, DESCRIBED AS FOLLOWS: BEGINNING AT A FOUND IRON

PIN ON THE NORTH RIGHT-OF-WAY OF 20TH STREET SAID POINT BEING 30 FEET NORTH AND 1004.67 FEET EAST OF THE SOUTHWEST CORNER OF SAID SOUTHWEST QUARTER, THENCE NORTH 01 DEGREES 48'41" EAST A DISTANCE OF 436.67 FEET TO A FOUND IRON PIN, THENCE SOUTH 88 DEGREES 26'21" EAST A DISTANCE OF 174.00 FEET, THENCE SOUTH 01 DEGREES 48'40" WEST A DISTANCE OF 436.67 FEET TO A SET PIN AND CAP ON SAID NORTH RIGHT-OF-WAY LINE, THENCE NORTH 88 DEGREES 26'21" WEST ALONG SAID `NORTH RIGHT-OF-WAY LINE A DISTANCE OF 174.00 FEET TO THE POINT OF BEGINNING, EXCEPT ANY PART TAKEN OR DEEDED FOR ROAD PURPOSES, CONTAINING 1.7 ACRES, MORE OR LESS. (AS STATED ON GENERAL WARRANTY DEED RECORDED IN BOOK 2584, PAGE 22).

ALSO, LESS AND EXCEPT:

A TRACT OF LAND SITUATED IN THE SOUTHWEST QUARTER OF SECTION 7, TOWNSHIP 27 NORTH, RANGE 32 WEST, IN THE CITY OF JOPLIN, JASPER COUNTY, MISSOURI, BEING MORE PARTICULARLY DESCRIBED AS FOLLOWS: COMMENCING AT A FOUND 1/2 INCH IRON PIN AT THE SOUTHWEST CORNER OF SAID SECTION 7, THENCE SOUTH 88 DEGREES 28 MINUTES 41 SECONDS EAST (NORTH 89 DEGREES 46 MINUTES EAST, DEED) ALONG THE SOUTH LINE OF SECTION 7, 366.42 FEET (366.64 FEET, DEED), THENCE NORTH 01 DEGREES 43 MINUTES 30 SECONDS EAST 45.00 FEET TO A FOUND GRE IRON PIN ON THE NORTH RIGHT-OF-WAY LINE OF 20TH STREET, THENCE NORTH 01 DEGREES 43 MINUTES 30 SECONDS EAST 223.18 FEET TO A SET GRE IRON PIN FOR THE POINT OF BEGINNING, THENCE NORTH 01 DEGREES 43 MINUTES 30 SECONDS EAST 55.00 FEET TO A FOUND 5/8 INCH IRON PIN, THENCE SOUTH 88 DEGREES 26 MINUTES 26 SECONDS EAST 359.00 FEET TO A FOUND GRE IRON PIN, THENCE SOUTH 01 DEGREES 46 MINUTES 22 SECONDS WEST 293.17 FEET TO A SET COTTON GIN SPINDLE ON THE SAID NORTH RIGHT-OF-WAY LINE, THENCE NORTH 88 DEGREES 36 MINUTES 38 SECONDS WEST ALONG SAID RIGHT-OF-WAY LINE 20.00 FEET TO A SET GRE IRON PIN, THENCE NORTH 01 DEGREES 46 MINUTES 22 SECONDS EAST OF 238.23 FEET TO A SET GRE IRON PIN, THENCE NORTH 88 DEGREES 26 MINUTES 26 SECONDS WEST 338.98 FEET TO THE POINT OF BEGINNING. (AS STATED ON RECEIVER'S DEED RECORDED IN BOOK 2329, PAGE 824).

ALSO, LESS AND EXCEPT:

ALL OF A TRACT DESCRIBED AS BEGINNING 755 FEET EAST AND 30 FEET NORTH OF THE SOUTHWEST CORNER OF SECTION 7, TOWNSHIP 27, RANGE 32, IN THE CITY OF JOPLIN, JASPER COUNTY, MISSOURI, THENCE NORTH 436.67 FEET, THENCE EAST 249 FEET, THENCE SOUTH 436.67 FEET, THENCE WEST 249 FEET TO THE POINT OF BEGINNING. (AS STATED ON GENERAL WARRANTY DEED RECORDED IN BOOK 2412, PAGE 177).

ALSO, LESS AND EXCEPT:

TRACT 1:
COMMENCING AT THE SOUTHWEST CORNER OF SECTION 7, TOWNSHIP 27, RANGE 32 IN THE CITY OF JOPLIN, JASPER COUNTY, MISSOURI, THENCE NORTH 89 DEGREES 46 MINUTES EAST ALONG THE SOUTH LINE OF SECTION 7, 300.37 FEET, THENCE NORTH 0 DEGREES 03 MINUTES 20 SECONDS EAST 30.0 FEET TO THE PONT OF BEGINNING, THENCE NORTH 0 DEGREES 03 MINUTES 20 SECONDS EAST 293.18 FEET, THENCE NORTH 89 DEGREES 46 MINUTES EAST 66.0 FEET, THENCE SOUTH 0 DEGREES 0 MINUTES WEST 293.18 FEET, THENCE SOUTH 89 DEGREES 46 MINUTES WEST 66.28 FEET TO THE POINT OF BEGINNING. (AS STATED ON SPECIAL WARRANTY DEED RECORDED IN BOOK 2650, PAGE 468)

ALSO, LESS AND EXCEPT:

ALL THAT PART OF THE SOUTHWEST QUARTER (SW/4) OF THE SOUTHWEST QUARTER (SW/4) OF SECTION 7, TOWNSHIP 27 NORTH, RANGE 32 WEST, IN THE CITY OF JOPLIN, JASPER COUNTY, MISSOURI, DESCRIBED AS: BEGINNING AT AN IRON PIN SET AT THE SOUTHWEST CORNER OF THE TRACT AND ON THE RIGHT OF WAY LINE OF U.S. HIGHWAY 71, BEING 296.96 FEET NORTH OF THE NORTH RIGHT OF WAY LINE OF 20TH STREET AND LOCATED 2596.57 FEET (RECORDED) 2598.47 FEET (MEASURED) WEST AND 397.08 FEET (RECORDED) 394.91 FEET (MEASURED) NORTH OF THE SOUTH QUARTER POINT OF SAID SECTION 7; THENCE NORTH 01 DEGREES 54 MINUTES 00 SECONDS EAST 140.00 FEET (RECORDED) NORTH 01 DEGREES 43 MINUTES 57 SECONDS EAST 140.00 FEET (MEASURED) TO THE NORTHWEST CORNER OF THE TRACT; THENCE SOUTH 88 DEGREES 28 MINUTES EAST 200.00 FEET TO THE NORTHEAST CORNER OF THE TRACT; THENCE SOUTH 01 DEGREES 54 MINUTES 00 SECONDS WEST 140.00 FEET (RECORDED) SOUTH 01 DEGREES 43 MINUTES 57 SECONDS WEST 140.00 FEET (MEASURED) TO THE SOUTHEAST CORNER OF THE TRACT; THENCE NORTH 88 DEGREES 28 MINUTES WEST 200.00 FEET TO THE POINT OF BEGINNING. (AS STATED ON GENERAL WARRANTY DEED RECORDED IN BOOK 2253, PAGE 480).

ALSO, LESS AND EXCEPT:

ALL OF A TRACT OF LAND DESCRIBED AS COMMENCING AT THE SOUTHWEST CORNER OF SECTION 7, TOWNSHIP 27, RANGE 32, IN THE CITY OF JOPLIN, JASPER COUNTY, MISSOURI; THENCE NORTH 89°46' EAST 70.37 FEET; THENCE NORTH 0°03'20" EAST 177.0 FEET TO THE POINT OF BEGINNING; THENCE NORTH 0°03'20" EAST 150.0 FEET; THENCE NORTH 89°43' EAST 200.0 FEET; THENCE SOUTH 0°03'20" WEST 150.0 FEET; THENCE SOUTH 89°43' WEST 200.0 FEET TO THE POINT OF BEGINNING. (AS STATED ON WARRANTY DEED RECORDED IN BOOK 2010, PAGE 1560).

ALSO, LESS AND EXCEPT:

A TRACT OF LAND BEING PART OF THE SOUTHWEST QUARTER OF SECTION 7 AND THE NORTHWEST QUARTER OF SECTION 18, TOWNSHIP 27 NORTH, RANGE 32 WEST OF THE 5TH P.M., CITY OF JOPLIN, JASPER COUNTY, MISSOURI TO WIT: COMMENCING AT THE SOUTHWEST CORNER OF SAID SECTION 7; THENCE ALONG THE SOUTH LINE OF SAID SECTION SOUTH 88 DEGREES 33 MINUTES 07 SECONDS EAST 70.37 FEET TO A POINT; THENCE LEAVING SAID LINE NORTH 01 DEGREES 44 MINUTES 13 SECONDS EAST 44.03 FEET TO A FOUND IRON ROD ON THE EAST RIGHT OF WAY LINE OF S. RANGE LINE ROAD AT THE POINT OF BEGINNING; THENCE ALONG SAID EAST RIGHT OF WAY LINE NORTH 01 DEGREES 20 MINUTES 32 SECONDS EAST 133.24 FEET TO A FOUND IRON ROD; THENCE LEAVING SAID EAST RIGHT OF WAY LINE SOUTH 88 DEGREES 24 MINUTES 36 SECONDS EAST 200.10 FEET TO A FOUND IRON ROD; THENCE SOUTH 01 DEGREES 37 MINUTES 34 SECONDS WEST 146.67 FEET TO A SET IRON ROD ALONG SAID EAST RIGHT OF WAY LINE; THENCE ALONG SAID EAST RIGHT OF WAY LINE NORTH 01 DEGREES 54 MINUTES 41 SECONDS EAST 8.97 FEET TO A FOUND IRON ROD, THENCE NORTH 39 DEGREES 31 MINUTES 32 SECONDS WEST7.31 FEET TO THE POINT OF BEGINNING. (AS STATED ON SPECIAL WARRANTY DEED RECORDED IN BOOK 2508, PAGE 416).

ALSO, LESS AND EXCEPT:

A TRACT OF LAND DESCRIBED IN BOOK 1236 AT PAGE 54 AND IN BOOK 1268 AT PAGE 1951, IN THE OFFICE OF THE RECORDER OF DEEDS IN JASPER COUNTY, MISSOURI, BEING PART OF LOT TWO (2) OF THE NORTHWEST QUARTER (NW 1/4) OF SECTION 18, TOWNSHIP 27 NORTH, RANGE 32 WEST, JASPER COUNTY, MISSOURI, DESCRIBED AS FOLLOWS:

COMMENCING AT THE NORTHWEST CORNER OF THE NORTHWEST QUARTER (NW 1/4) OF SECTION 18, AFORESAID, THENCE ALONG THE WEST LINE OF SAID NORTHWEST QUARTER (NW 1/4), SOUTH 01°42'53" WEST 551.79 FEET, THENCE LEAVING SAID WEST SECTION LINE, SOUTH 88°27'53" EAST, 94.57 FEET TO THE EAST RIGHT-OF-WAY OF SOUTH RANGE LINE ROAD, SAID POINT ALSO BEING THE POINT OF BEGINNING, THENCE SOUTH 88°27'53" EAST, 305.43 FEET TO A POINT ON THE WEST RIGHT-OF-WAY OF GENEVA STREET, THENCE ALONG SAID RIGHT-OF-WAY, SOUTH 01°14'36" WEST, 192.46 FEET, THENCE NORTH 88°20'58" WEST 164.82 FEET, THENCE NORTH 1°32'26" EAST 50.35 FEET, THENCE NORTH 88°20'59" WEST 170.29 FEET TO A POINT ON THE EAST RIGHT-OF-WAY OF RANGE LINE ROAD, THENCE ALONG SAID RIGHT-OF-WAY, NORTH 1°32'26" EAST 116.84 FEET, THENCE ALONG SAID RIGHT-OF-WAY, SOUTH 88°27'40" EAST 28.69 FEET, THENCE ALONG SAID SOUTH RIGHT OF WAY, NORTH 1°31'09" EAST 24.59 FEET TO THE POINT OF BEGINNING, CONTAINING 1.263 ACRES, MORE OR LESS, EXCEPT ANY PART TAKEN OR DEEDED FOR ROAD PURPOSES. (AS STATED ON SPECIAL WARRANTY DEED RECORDED IN BOOK 2602, PAGE 48).

ALSO, LESS AND EXCEPT:

TRACT I:
COMMENCING AT THE NORTHWEST CORNER OF SECTION 18, TOWNSHIP 27 NORTH, RANGE 32 WEST, IN THE CITY OF JOPLIN, JASPER COUNTY, MISSOURI, THENCE SOUTH 01°31'37" WEST 743.78 FEET, THENCE SOUTH 88°26'24" EAST 65.00 FEET, TO A FOUND IRON PIN ON THE EAST RIGHT-OF-WAY OF RANGE LINE ROAD, THENCE SOUTH 01°31'37" WEST 74.00 FEET FOR A POINT OF BEGINNING, THENCE NORTH 54°56'03" EAST, 55.21 FEET, THENCE SOUTH 88°21'48" EAST 290.63 FEET TO A POINT ON THE WEST RIGHT-OF-WAY LINE OF GENEVA AVENUE, THENCE ALONG SAID RIGHT-OF-WAY LINE SOUTH 01°32'16" WEST 167.65 FEET, THENCE NORTH 88°20'27" WEST 334.93 FEET TO A POINT ON THE EAST RIGHT-OF-WAY LINE OF RANGE LINE ROAD, THENCE ALONG SAID RIGHT-OF-WAY LINE, NORTH 01°31'37" EAST 134.52 FEET TO THE POINT OF BEGINNING, ALL LYING IN LOT 2 OF THE NORTHWEST FRACTIONAL QUARTER OF SECTION 18, TOWNSHIP 27 NORTH, RANGE 32 WEST, CITY OF JOPLIN, JASPER COUNTY, MISSOURI. (AS STATED ON WARRANTY DEED RECORDED IN BOOK 1890, PAGE 606).

ALSO, LESS AND EXCEPT:

ALL THAT PART OF THE NORTHWEST QUARTER OF SECTION 18, TOWNSHIP 27 NORTH, RANGE 32 WEST IN JOPLIN, JASPER COUNTY, MISSOURI, BEING A PART OF THE PROPERTY DESCRIBED IN GENERAL WARRANTY DEED RECORDED IN BOOK 1178, PAGE 273, JASPER COUNTY RECORDER'S OFFICE, MORE PARTICULARLY DESCRIBED AS FOLLOWS: COMMENCING AT A POINT 2311.25 FEET SOUTH AND 60.00 FEET EAST OF THE NORTHWEST CORNER OF SAID SECTION 18, SAID POINT BEING ON THE EAST RIGHT-OF-WAY LINE OF RANGE LINE ROAD; THENCE SOUTH 88 DEGREES 25 MINUTES 19 SECONDS EAST, ALONG THE NORTH LINE OF SAID PROPERTY, 360.00 FEET TO THE WEST RIGHT-OF-WAY LINE OF GENEVA AVENUE; THENCE SOUTH 01 DEGREES 31 MINUTES 47 SECONDS WEST 23.16 FEET ALONG SAID RIGHT-OF-WAY LINE TO THE POINT OF BEGINNING; THENCE CONTINUING SOUTH 01 DEGREES 31 MINUTES 47 SECONDS WEST 136.84 FEET ALONG SAID RIGHT-OF-WAY LINE; THENCE SOUTH 57 DEGREES 52 MINUTES 23 SECONDS WEST 36.05 FEET ALONG SAID RIGHT-OF-WAY LINE TO THE NORTH RIGHT-OF-WAY LINE OF 24TH STREET; THENCE NORTH 88 DEGREES 25 MINUTES 19 SECONDS WEST 105.00 FEET ALONG SAID NORTH RIGHT-OF-WAY LINE; THENCE DEPARTING SAID RIGHT-OF-WAY LINE, NORTH 01 DEGREES 04 MINUTES 45 SECONDS EAST 18.00 FEET; THENCE SOUTH 72 DEGREES 25 MINUTES 14 SECONDS EAST 18.72 FEET; THENCE NORTH 01 DEGREES 04 MINUTES 45 SECONDS EAST 144.00 FEET; THENCE SOUTH 88 DEGREES 25 MINUTES 19

SECONDS EAST 118.28 FEET TO THE POINT OF BEGINNING. A.K.A. 2431 S. RANGE LINE ROAD, JOPLIN, MISSOURI 64801. (AS STATED ON WARRANTY DEED RECORDED IN BOOK 2675, PAGE 282).

ALSO, LESS AND EXCEPT:

ALL OF THE NORTH HALF (N/2) OF THE SOUTH 250 FEET OF THAT PART OF THE WEST HALF (W/2) OF SECTION 18, TOWNSHIP 27, RANGE 32 IN THE CITY OF JOPLIN, JASPER COUNTY, MISSOURI, DESCRIBED AS FOLLOWS: BEGINNING AT A POINT 2311.25 FEET SOUTH AND 40 FEET EAST OF THE NORTHWEST CORNER OF SAID SECTION; THENCE SOUTH 530 FEET; THENCE EAST 412.2 FEET; THENCE NORTH 530 FEET; THENCE WEST 412.2 FEET TO THE POINT OF BEGINNING, EXCEPT THE EAST 32.2 FEET THEREOF, AND EXCEPT: BEGINNING AT A POINT 2631.25 FEET SOUTH AND 60 FEET EAST OF THE NORTHWEST CORNER OF SAID SECTION 18; THENCE NORTH 40.00 FEET; THENCE EAST 7.18 FEET; THENCE SOUTHWESTERLY 2.76 FEET TO A POINT TO 2592.34 FEET SOUTH AND 65.00 FEET EAST OF THE NORTHWEST CORNER OF SAID SECTION 18; THENCE SOUTH 38.31 FEET; THENCE WEST 5.0 FEET TO THE POINT OF BEGINNING;
AND
ALL THAT PART OF THE SOUTHWEST QUARTER (SW/4) OF THE NORTHWEST QUARTER (NW/4) OF SECTION 18, TOWNSHIP 27 NORTH, RANGE 32 WEST, IN THE CITY OF JOPLIN, JASPER COUNTY, MISSOURI, DESCRIBED AS FOLLOWS: BEGINNING AT A POINT 2591.25 FEET SOUTH AND 67.18 FEET EAST OF THE NORTHWEST CORNER OF SAID SECTION 18; THENCE NORTHEASTERLY 32.66 FEET TO A POINT 2571.25 FEET SOUTH AND 93.00 FEET EAST OF THE NORTHWEST CORNER OF SAID SECTION 18; THENCE EAST 307.00 FEET; THENCE SOUTHEASTERLY 28.28 FEET TO A POINT 2591.25 FEET SOUTH AND 420.00 FEET EAST OF SAID NORTHWEST CORNER OF SECTION 18; THENCE WEST 352.82 FEET TO THE POINT OF BEGINNING. (AS STATED ON GENERAL WARRANTY DEED RECORDED IN BOOK 2669, PAGE 171).

THE TOTAL AREA OF THIS DESCRIPTION CONTAINS 366.1 ACRES, MORE OR LESS. THIS DESCRIPTION DOES NOT CONSTITUTE A BOUNDARY SURVEY.

EXHIBIT F

Resolution of the Board of Directors of the
Joplin Sports Facility Community Improvement District