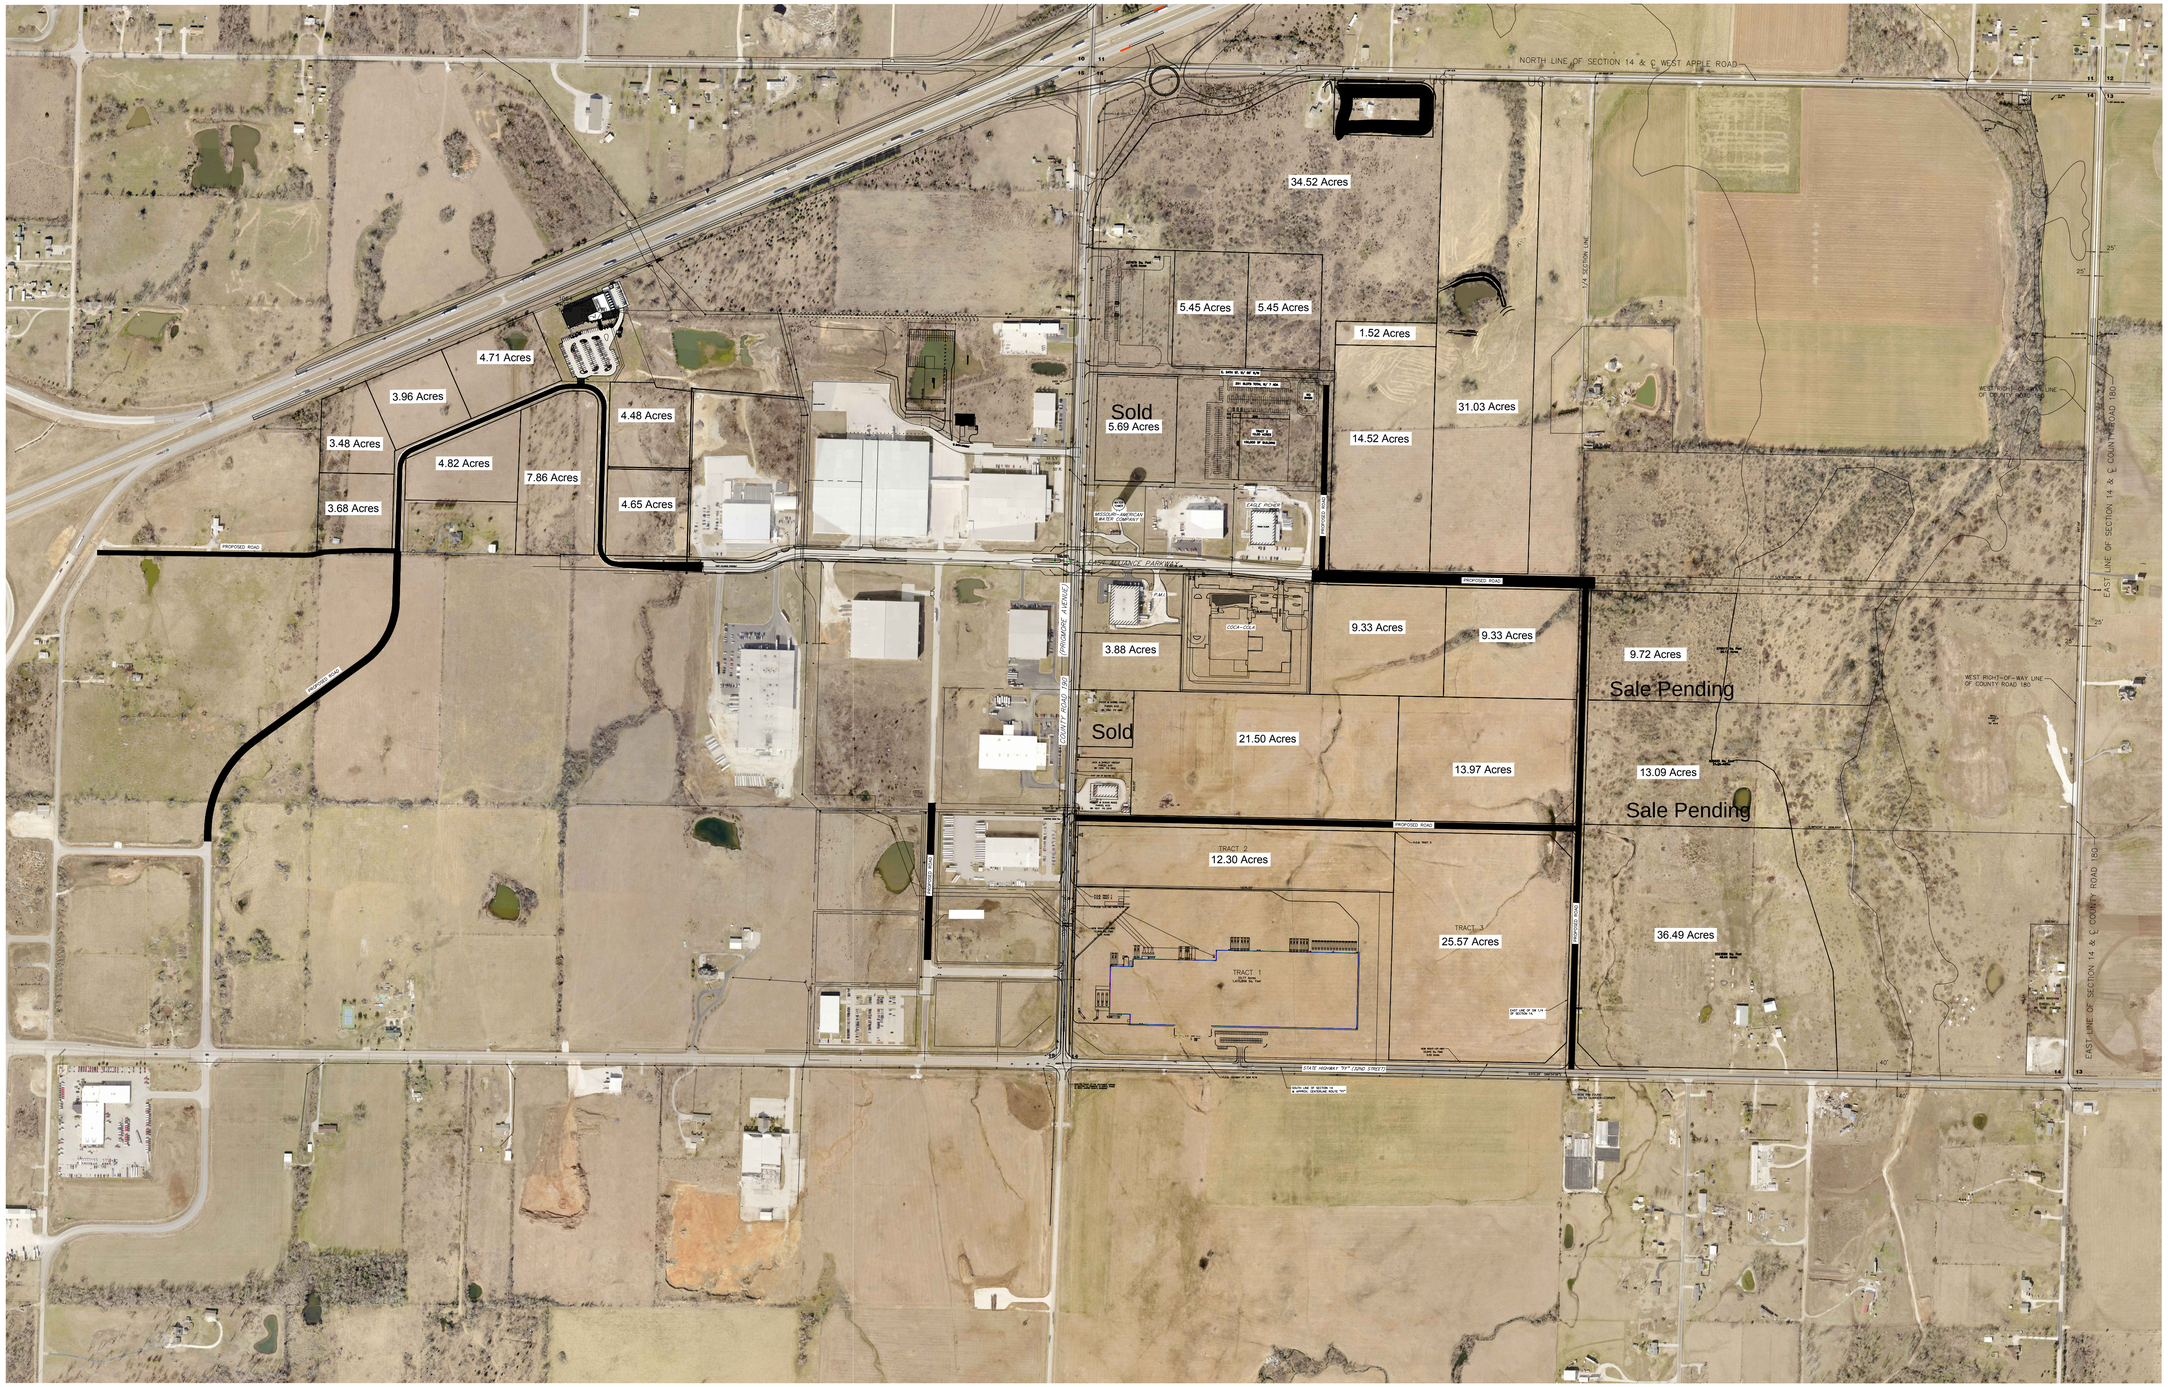


North

SCALE 1"=400'

THE "ORIGINAL" OF THIS DOCUMENT, WITH PROFESSIONAL ENGINEER'S SEAL & DATED SIGNATURE, IS ON FILE AT THE OFFICES OF ALLGEIER, MARTIN and ASSOCIATES, INC.

ALLGEIER, MARTIN and ASSOCIATES, INC.
CONSULTING ENGINEERS and SURVEYORS
7231 EAST 24th STREET JOPLIN, MISSOURI 64804 (417) 680 - 7200

THIS DRAWING IS A DOCUMENT OF SERVICE AND IS THE PROPERTY OF ALLGEIER, MARTIN and ASSOCIATES, INC. THIS DOCUMENT SHALL NOT BE USED ON THIS OR OTHER PROJECTS WITHOUT THE WRITTEN CONSENT OF ALLGEIER, MARTIN and ASSOCIATES, INC.

DATE	REVISION

DWN. BY:	CCM
CKD. BY:	KEH
APPD. BY:	KEH
DATE :	MAR. 2015

-
CROSSROADS INDUSTRIAL PARK
JOPLIN, MISSOURI

DWG. NO.
1

Layer: APPLEGATE-ANNEXATION Xref Name: Xref Path: J:\JOPLIN\Projects\14 Proj Current Development\Annexation\2014 Annexation Project Area\Maps\ANNEX Plan B SIZE MAP 33X51.dwg, 7/27/2015 11:31:24 AM, John Tyler