
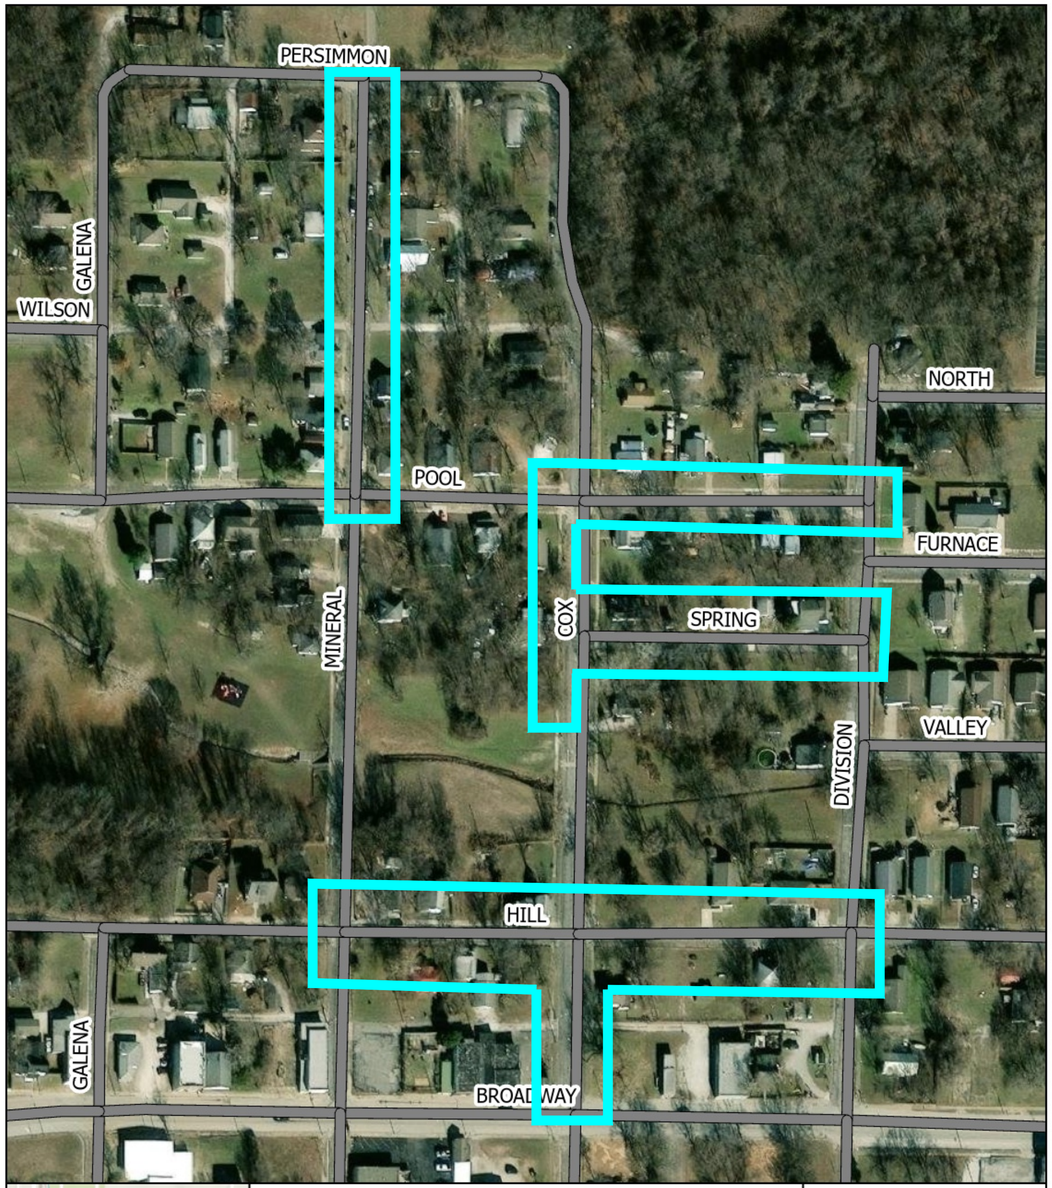


SHEET INDEX:

SHEET 1	PROJECT LOCATION
SHEET 2	QUANTITIES
SHEET 3-9	PROJECT SHEETS

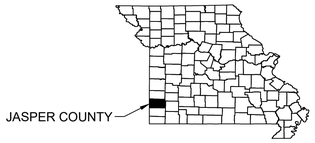

GENERAL NOTES:

1. CONTRACTOR SHALL, AT HIS EXPENSE, SET & MAINTAIN ALL LINE & GRADE STAKES.
2. CONTRACTOR SHALL GRADE ALL EXISTING STREETS, ALLEYS, & DRIVES TO MEET NEW CONST.
3. CONTRACTOR SHALL FIELD VERIFY ALL UTILITY LOCATIONS BEFORE BEGINNING NEW CONST.
4. ALL WORK SHALL CONFORM TO THE CITY OF JOPLIN STD SPECS UNLESS OTHERWISE NOTED.
5. ALL WORK SHALL BE IN ACCORDANCE WITH THE WORK ZONE SAFETY GUIDELINES OF PART VI OF THE MUTCD & WITH THE BARRICADING SECTION OF THE CITY OF JOPLIN SAFETY MANUAL.
6. ALL PEDESTRIAN FACILITIES SHALL CONFORM TO THE APPLICABLE REQUIREMENTS OF THE ADA.
7. CONTRACTOR SHALL, AT HIS EXPENSE, PROVIDE ACCESS TO PRIVATE PROPERTY AT ALL TIMES.
8. CONTRACTOR SHALL, AT HIS EXPENSE, RETAIN THE SERVICES OF A PLS LICENSED IN MISSOURI, WHO SHALL BE RESPONSIBLE FOR RESTORING ANY INCIDENTALLY DAMAGED SURVEY MONUMENTS NOT SCHEDULED FOR REMOVAL AS PART OF CONST PROJECT. CONTRACTOR SHALL NOTIFY THE CITY OF JOPLIN OF ANY MONUMENTS DAMAGED BY ANY OUTSIDE PARTY.

MISSOURI ONE CALL SYSTEM, INC. 1-800-344-7483 STOP! CALL BEFORE YOU DIG!

East Town Sidewalks 2025.dwg

CITY OF Joplin

CITY OF JOPLIN, MISSOURI
PUBLIC WORKS DEPARTMENT
DIVISION OF ENGINEERING

ADDRESS: 602 S MAIN ST 64801
PH NO: 417-624-0820 EXT 1530
FAX NO: 417-625-4738
E-MAIL: DJOHNSO1@JOPLINMO.ORG

REV DATE:	REVISION:
00/00	PROJECT CHECK

SVYD BY:	OLSSON
PNT FILE:	N/A.TXT
SVY DATE:	09/2025
ENGINEER:	JOHNSON

ACAD DWG FILE & PATH NAME: STREET\00000000\00000000

SCALES: HORZ: 1" = 20' VERT: 1" = 5'

DWN BY:	PRINGLE
CKD BY:	JOHNSON
APD BY:	JOHNSON
DATE:	10/2025

PROJECT
EAST TOWN SIDEWALKS 2025
PROJECT MAP

PLAN NO: 8552

SHEET
1 of 9

QUANTITIES:

BASE BID

SHEET 3

- CONCRETE SIDEWALK RESIDENTIAL 4" THICK = 148 SQ. YDS
- STANDARD CONCRETE CURB AND GUTTER = 287 L.F.
- STANDARD CONCRETE DUMP CURB AND GUTTER = 264 L.F.
- RESIDENTIAL CONCRETE DRIVEWAY 6" = 16 SQ. YDS
- 10" CONCRETE PAVEMENT REPAIR = 108 SQ. YDS
- ADA RAMP = 12 SQ. YDS
- BLACK DIRT SEED AND MULCH = 150 SQ. YDS
- REMOVAL OF EXIST. IMPROVEMENTS = 621 SQ. YDS
- DISPOSAL OF LEAD CONTAMINATED SOIL = 20 CU. YDS
- TRAFFIC CONTROL = 1 LS
- MOBILIZATION = 1 LS

SHEET 4

- CONCRETE SIDEWALK RESIDENTIAL 4" THICK = 173 SQ. YDS
- COMMERCIAL CONCRETE DRIVEWAY 8" = 44 SQ. YDS
- 10" CONCRETE PAVEMENT REPAIR = 14 SQ. YDS
- ADA RAMPS = 85 SQ. YDS
- BLACK DIRT SEED AND MULCH = 230 SQ. YDS
- REMOVAL OF EXIST. IMPROVEMENTS = 311 SQ. YDS
- DISPOSAL OF LEAD CONTAMINATED SOIL = 20 CU. YDS
- TRAFFIC CONTROL = 1 LS
- MOBILIZATION = 1 LS

SHEET 5

- CONCRETE SIDEWALK RESIDENTIAL 4" THICK = 275 SQ. YDS
- RESIDENTIAL CONCRETE DRIVEWAY 6" = 39 SQ. YDS
- BLACK DIRT SEED AND MULCH = 280 SQ. YDS
- REMOVAL OF EXIST. IMPROVEMENTS = 178 SQ. YDS
- DISPOSAL OF LEAD CONTAMINATED SOIL = 20 CU. YDS
- TRAFFIC CONTROL = 1 LS
- MOBILIZATION = 1 LS

SHEET 6

- CONCRETE SIDEWALK RESIDENTIAL 4" THICK = 119 SQ. YDS
- ADA RAMPS = 15 SQ. YDS
- BLACK DIRT SEED AND MULCH = 110 SQ. YDS
- REMOVAL OF EXIST. IMPROVEMENTS = 3 SQ. YDS
- DISPOSAL OF LEAD CONTAMINATED SOIL = 20 CU. YDS
- TRAFFIC CONTROL = 1 LS
- MOBILIZATION = 1 LS

SHEET 7


- CONCRETE SIDEWALK RESIDENTIAL 4" THICK = 181 SQ. YDS
- RESIDENTIAL CONCRETE DRIVEWAY 6" = 28 SQ. YDS
- ADA RAMPS = 15 SQ. YDS
- BLACK DIRT SEED AND MULCH = 280 SQ. YDS
- REMOVAL OF EXIST. IMPROVEMENTS = 187 SQ. YDS
- DISPOSAL OF LEAD CONTAMINATED SOIL = 20 CU. YDS
- TRAFFIC CONTROL = 1 LS
- MOBILIZATION = 1 LS

SHEET 8

- CONCRETE SIDEWALK RESIDENTIAL 4" THICK = 297 SQ. YDS
- RESIDENTIAL CONCRETE DRIVEWAY 6" = 69 SQ. YDS
- ADA RAMPS = 90 SQ. YDS
- BLACK DIRT SEED AND MULCH = 190 SQ. YDS
- REMOVAL OF EXIST. IMPROVEMENTS = 400 SQ. YDS
- DISPOSAL OF LEAD CONTAMINATED SOIL = 20 CU. YDS
- TRAFFIC CONTROL = 1 LS
- MOBILIZATION = 1 LS

SHEET 9

- CONCRETE SIDEWALK RESIDENTIAL 4" THICK = 537 SQ. YDS
- RESIDENTIAL CONCRETE DRIVEWAY 6" = 13 SQ. YDS
- COMMERCIAL CONCRETE DRIVEWAY 8" = 34 SQ. YDS
- ADA RAMPS = 28 SQ. YDS
- BLACK DIRT SEED AND MULCH = 370 SQ. YDS
- REMOVAL OF EXIST. IMPROVEMENTS = 455 SQ. YDS
- RELOCATING ROAD SIGN = 1 EA.
- DISPOSAL OF LEAD CONTAMINATED SOIL = 20 CU. YDS
- TRAFFIC CONTROL = 1 LS
- MOBILIZATION = 1 LS

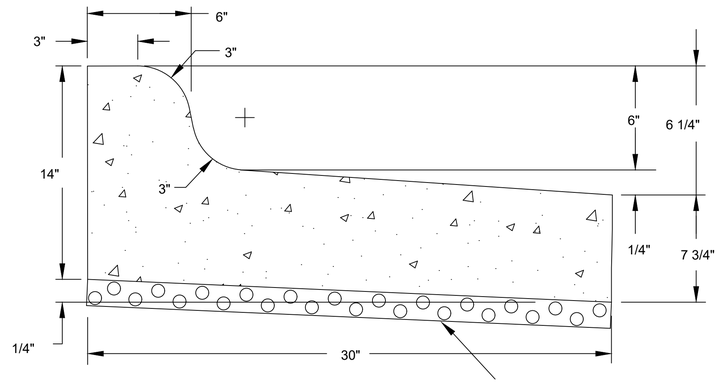

2" LIMESTONE BASE RESIDENTIAL
4" LIMESTONE BASE COLLECTOR
6" LIMESTONE BASE ARTERIAL

NOTES:
1. CONSTRUCT EXPANSION JOINTS AT THE START & END OF EVERY DRIVEWAY & CURB INLET.
2. CONSTRUCT CONTRACTION JOINTS EVERY 10' MAXIMUM.
3. JOINT MATERIAL TO EXTEND THRU C & G, FRONT TO BACK, & NEATLY TRIMMED TO MATCH C0NC SURFACE.
4. FLOAT GROUT TO SURFACE ON EXPOSED SURFACES.
5. ALL POURED CONCRETE SHALL BE CLASS 'B'.

STD SPILL C & G

N.T.S.

ST-20

CITY OF Joplin	CITY OF JOPLIN, MO	CKD BY: HAGERMAN	PROJECT
	PUBLIC WORKS DEPT	DATE: 10/2025	STD SPILL CURB & GUTTER
	ENGINEERING DIVISION	ENGINEER: JOHNSON	
	602 S MAIN ST 64801	FILE: SPILLCURBDET	


SEE LINK BELOW FOR CITY OF JOPLIN STANDARD DETAILS

https://www.joplinmo.org/DocumentCenter/View/12664/2025-Standard-Details-Final


MISSOURI ONE CALL SYSTEM, INC. 1-800-344-7483 STOP - CALL BEFORE YOU DIG

East Town Sidewalks 2025.dwg

CITY OF Joplin	CITY OF JOPLIN, MISSOURI PUBLIC WORKS DEPARTMENT DIVISION OF ENGINEERING	ADDRESS: 602 S MAIN ST 64801	REV DATE:	REVISION:	SVYD BY: OLSSON	ACAD DWG FILE & PATH NAME: STREET\00000000\00000000	DWN BY: PRINGLE	PROJECT: EAST TOWN SIDEWALKS 2025 QUANTITIES/DETAILS	PLAN NO: 8552
		PH NO: 417-624-0820 EXT 1530	00/00	PROJECT CHECK	PNT FILE: N/A.TXT		CKD BY: JOHNSON		SHEET 2 of 9
		FAX NO: 417-625-4738			SVY DATE: 09/2025	SCALES: HORZ: 1" = 20' VERT: 1" = 5'	APD BY: JOHNSON		
		E-MAIL: DJOHNSO1@JOPLINMO.ORG			ENGINEER: JOHNSON		DATE: 10/2025		

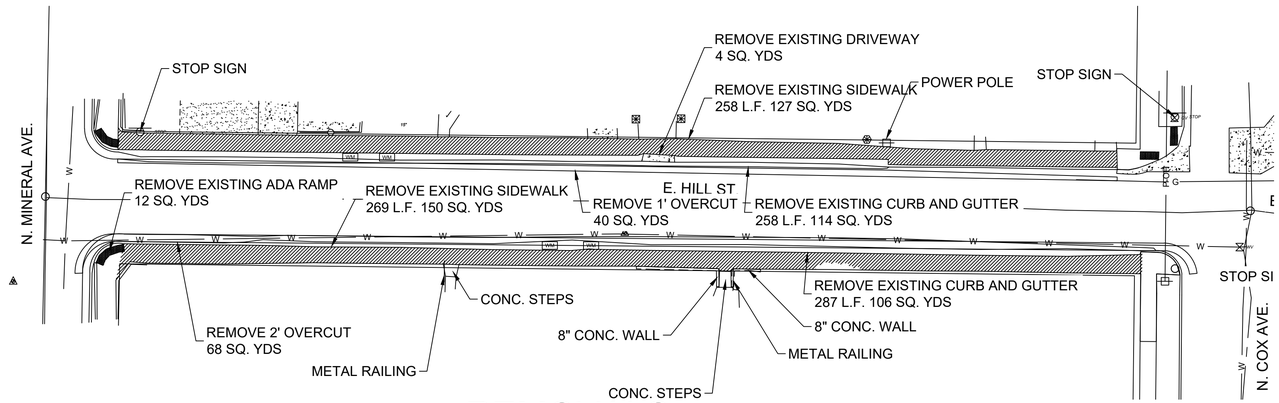

REMOVALS

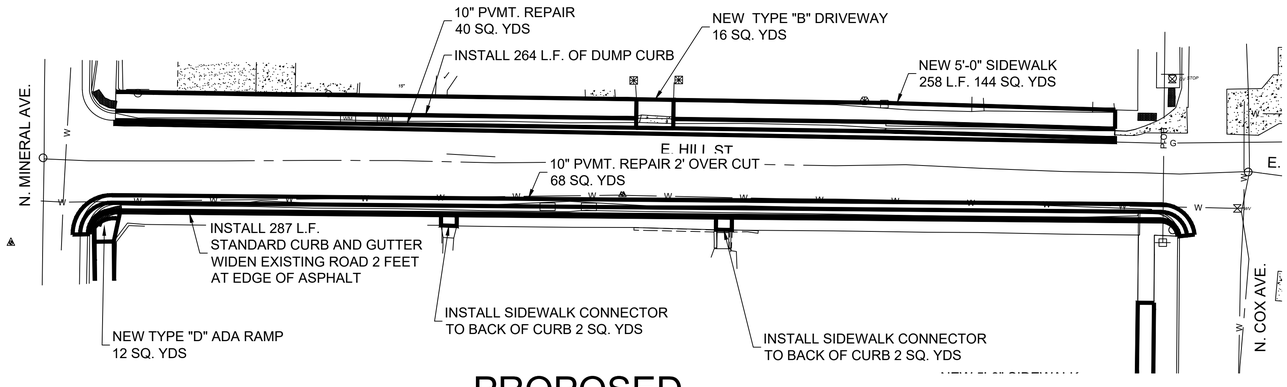

PROPOSED




GENERAL NOTES:

1. CONTRACTOR SHALL, AT HIS EXPENSE, SET & MAINTAIN ALL LINE & GRADE STAKES.
2. CONTRACTOR SHALL GRADE ALL EXISTING STREETS, ALLEYS, & DRIVES TO MEET NEW CONST.
3. CONTRACTOR SHALL FIELD VERIFY ALL UTILITY LOCATIONS BEFORE BEGINNING NEW CONST.
4. ALL WORK SHALL CONFORM TO THE CITY OF JOPLIN STD SPECS UNLESS OTHERWISE NOTED.
5. ALL WORK SHALL BE IN ACCORDANCE WITH THE WORK ZONE SAFETY GUIDELINES OF PART VI OF THE MUTCD & WITH THE BARRICADING SECTION OF THE CITY OF JOPLIN SAFETY MANUAL.
6. ALL PEDESTRIAN FACILITIES SHALL CONFORM TO THE APPLICABLE REQUIREMENTS OF THE ADA.
7. CONTRACTOR SHALL, AT HIS EXPENSE, PROVIDE ACCESS TO PRIVATE PROPERTY AT ALL TIMES.
8. CONTRACTOR SHALL, AT HIS EXPENSE, RETAIN THE SERVICES OF A PLS LICENSED IN MISSOURI, WHO SHALL BE RESPONSIBLE FOR RESTORING ANY INCIDENTALLY DAMAGED SURVEY MONUMENTS NOT SCHEDULED FOR REMOVAL AS PART OF CONST PROJECT. CONTRACTOR SHALL NOTIFY THE CITY OF JOPLIN OF ANY MONUMENTS DAMAGED BY ANY OUTSIDE PARTY.


MISSOURI ONE CALL SYSTEM, INC
1-800-344-7483
STOP. CALL BEFORE YOU DIG.

East Town Sidewalks 2025.dwg

CITY OF Joplin	CITY OF JOPLIN, MISSOURI PUBLIC WORKS DEPARTMENT DIVISION OF ENGINEERING	ADDRESS: 602 S MAIN ST 64801 PH NO: 417-624-0820 EXT 1530 FAX NO: 417-625-4738 E-MAIL: DJOHNSO1@JOPLINMO.ORG	REV DATE: 00/00	REVISION: PROJECT CHECK	SVYD BY: OLSSON PNT FILE: N/A.TXT SVY DATE: 09/2025 ENGINEER: JOHNSON	ACAD DWG FILE & PATH NAME: STREET\00000000\00000000 SCALES: HORZ: 1" = 20' VERT: 1" = 5'	DWN BY: PRINGLE CKD BY: JOHNSON APD BY: JOHNSON DATE: 10/2025	PROJECT HILL STREET FROM MINERAL TO COX AVE.	PLAN NO: 8552 SHEET 3 of 9

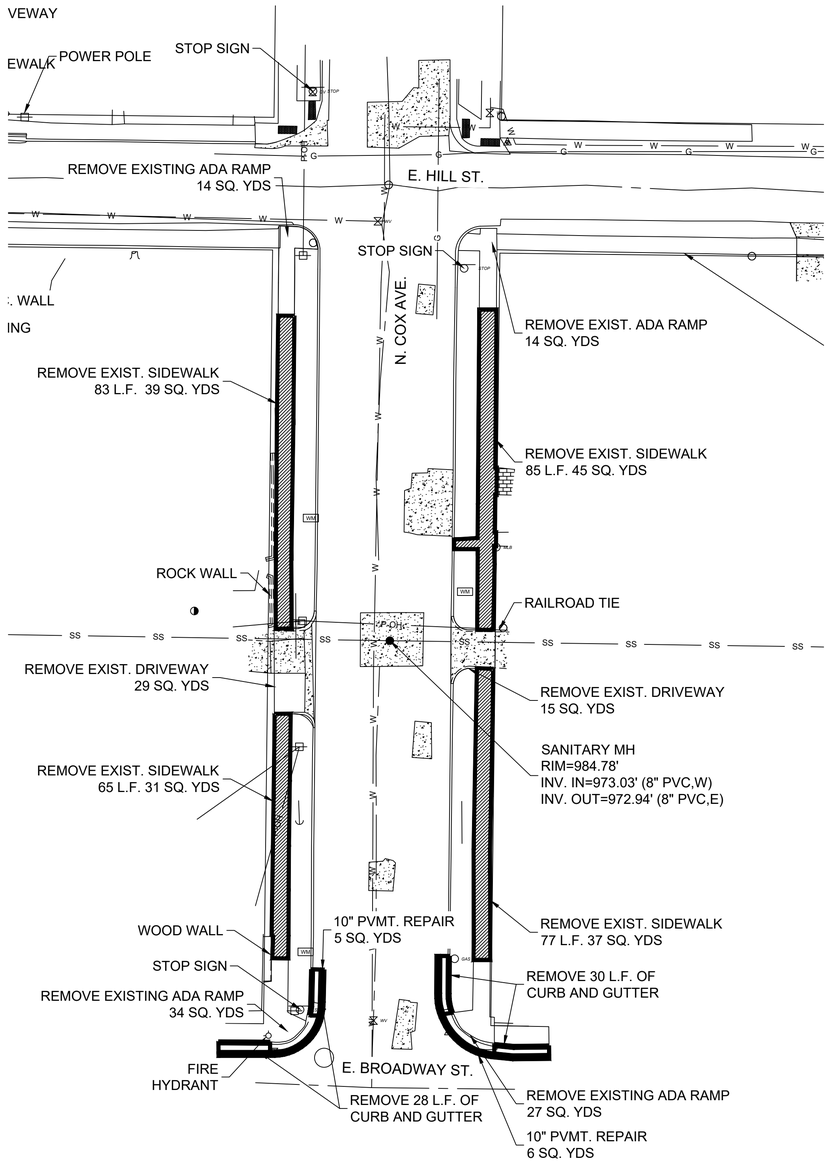

REMOVALS

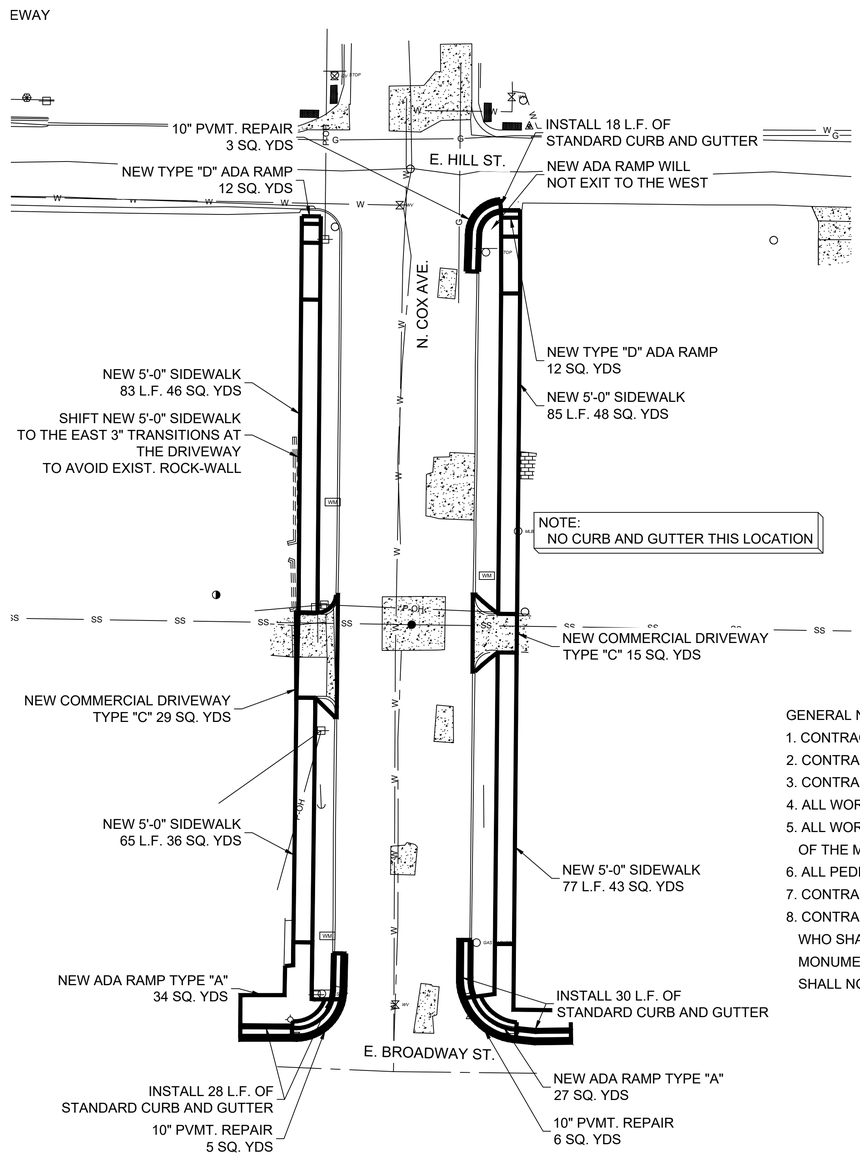

PROPOSED



GRAPHIC SCALE

0 10 20 40

(IN FEET)
1 INCH = 20 FEET


GENERAL NOTES:

1. CONTRACTOR SHALL, AT HIS EXPENSE, SET & MAINTAIN ALL LINE & GRADE STAKES.
2. CONTRACTOR SHALL GRADE ALL EXISTING STREETS, ALLEYS, & DRIVES TO MEET NEW CONST.
3. CONTRACTOR SHALL FIELD VERIFY ALL UTILITY LOCATIONS BEFORE BEGINNING NEW CONST.
4. ALL WORK SHALL CONFORM TO THE CITY OF JOPLIN STD SPECS UNLESS OTHERWISE NOTED.
5. ALL WORK SHALL BE IN ACCORDANCE WITH THE WORK ZONE SAFETY GUIDELINES OF PART VI OF THE MUTCD & WITH THE BARRICADING SECTION OF THE CITY OF JOPLIN SAFETY MANUAL.
6. ALL PEDESTRIAN FACILITIES SHALL CONFORM TO THE APPLICABLE REQUIREMENTS OF THE ADA.
7. CONTRACTOR SHALL, AT HIS EXPENSE, PROVIDE ACCESS TO PRIVATE PROPERTY AT ALL TIMES.
8. CONTRACTOR SHALL, AT HIS EXPENSE, RETAIN THE SERVICES OF A PLS LICENSED IN MISSOURI, WHO SHALL BE RESPONSIBLE FOR RESTORING ANY INCIDENTALLY DAMAGED SURVEY MONUMENTS NOT SCHEDULED FOR REMOVAL AS PART OF CONST PROJECT. CONTRACTOR SHALL NOTIFY THE CITY OF JOPLIN OF ANY MONUMENTS DAMAGED BY ANY OUTSIDE PARTY.


MISSOURI ONE CALL SYSTEM, INC.
1-800-344-7483
STOP! CALL BEFORE YOU DIG!

East Town Sidewalks 2025.dwg


CITY OF Joplin	CITY OF JOPLIN, MISSOURI PUBLIC WORKS DEPARTMENT DIVISION OF ENGINEERING	ADDRESS: 602 S MAIN ST 64801 PH NO: 417-624-0820 EXT 1530 FAX NO: 417-625-4738 E-MAIL: DJOHNSO1@JOPLINMO.ORG	REV DATE: 00/00	REVISION: PROJECT CHECK	SVYD BY: OLSSON PNT FILE: N/A.TXT SVY DATE: 09/2025 ENGINEER: JOHNSON	ACAD DWG FILE & PATH NAME: STREET\00000000\00000000 SCALES: HORZ: 1" = 20' VERT: 1" = 5'	DWN BY: PRINGLE CKD BY: JOHNSON APD BY: JOHNSON DATE: 10/2025	PROJECT COX AVENUE BETWEEN HILL AND BROADWAY	PLAN NO: 8552 SHEET 4 of 9

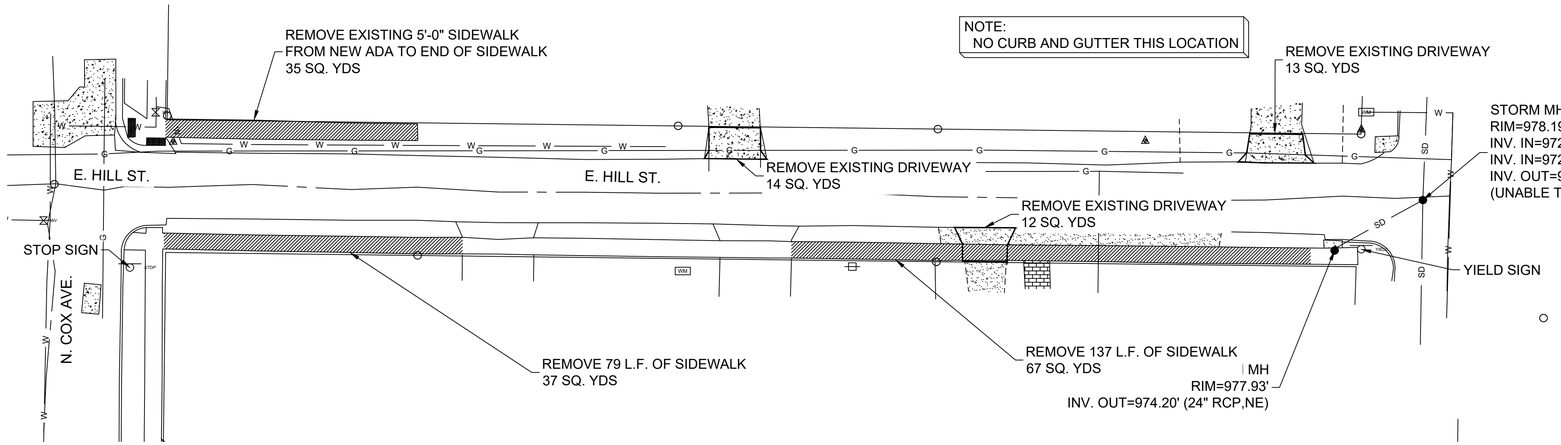

REMOVALS

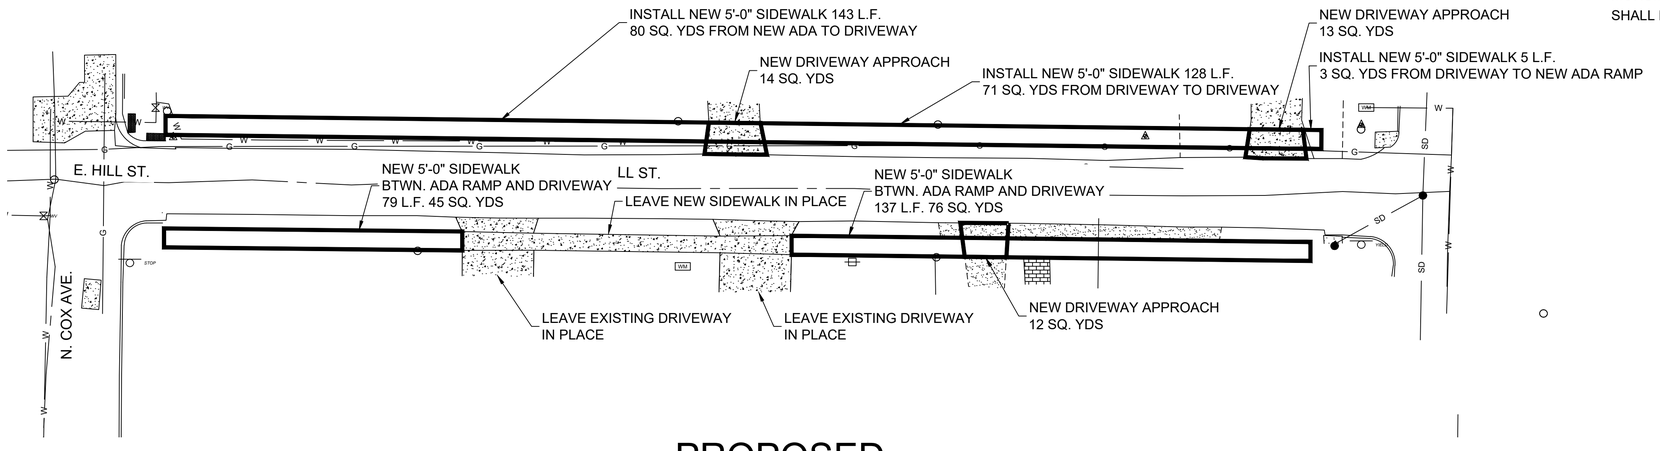

PROPOSED

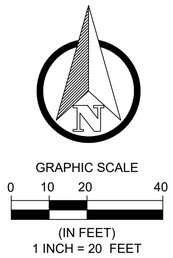

GENERAL NOTES:

1. CONTRACTOR SHALL, AT HIS EXPENSE, SET & MAINTAIN ALL LINE & GRADE STAKES.
2. CONTRACTOR SHALL GRADE ALL EXISTING STREETS, ALLEYS, & DRIVES TO MEET NEW CONST.
3. CONTRACTOR SHALL FIELD VERIFY ALL UTILITY LOCATIONS BEFORE BEGINNING NEW CONST.
4. ALL WORK SHALL CONFORM TO THE CITY OF JOPLIN STD SPECS UNLESS OTHERWISE NOTED.
5. ALL WORK SHALL BE IN ACCORDANCE WITH THE WORK ZONE SAFETY GUIDELINES OF PART VI OF THE MUTCD & WITH THE BARRICADING SECTION OF THE CITY OF JOPLIN SAFETY MANUAL.
6. ALL PEDESTRIAN FACILITIES SHALL CONFORM TO THE APPLICABLE REQUIREMENTS OF THE ADA.
7. CONTRACTOR SHALL, AT HIS EXPENSE, PROVIDE ACCESS TO PRIVATE PROPERTY AT ALL TIMES.
8. CONTRACTOR SHALL, AT HIS EXPENSE, RETAIN THE SERVICES OF A PLS LICENSED IN MISSOURI, WHO SHALL BE RESPONSIBLE FOR RESTORING ANY INCIDENTALLY DAMAGED SURVEY MONUMENTS NOT SCHEDULED FOR REMOVAL AS PART OF CONST PROJECT. CONTRACTOR SHALL NOTIFY THE CITY OF JOPLIN OF ANY MONUMENTS DAMAGED BY ANY OUTSIDE PARTY.

East Town Sidewalks 2025.dwg

CITY OF Joplin
CITY OF JOPLIN, MISSOURI
PUBLIC WORKS DEPARTMENT
DIVISION OF ENGINEERING
ADDRESS: 602 S MAIN ST 64801
PH NO: 417-624-0820 EXT 1530
FAX NO: 417-625-4738
E-MAIL: DJOHNSO1@JOPLINMO.ORG

REV DATE:	REVISION:
00/00	PROJECT CHECK

SVYD BY:	OLSSON
PNT FILE:	N/A.TXT
SVY DATE:	09/2025
ENGINEER:	JOHNSON


ACAD DWG FILE & PATH NAME: STREET\00000000\00000000
SCALES: HORZ: 1" = 20' VERT: 1" = 5'

DWN BY:	PRINGLE
CKD BY:	JOHNSON
APD BY:	JOHNSON
DATE:	10/2025


PROJECT
HILL STREET BETWEEN COX AND DIVISION

PLAN NO: 8552
SHEET
5 of 9

MISSOURI ONE CALL SYSTEM, INC.
1.800.344.7483
STOP - CALL BEFORE YOU DIG

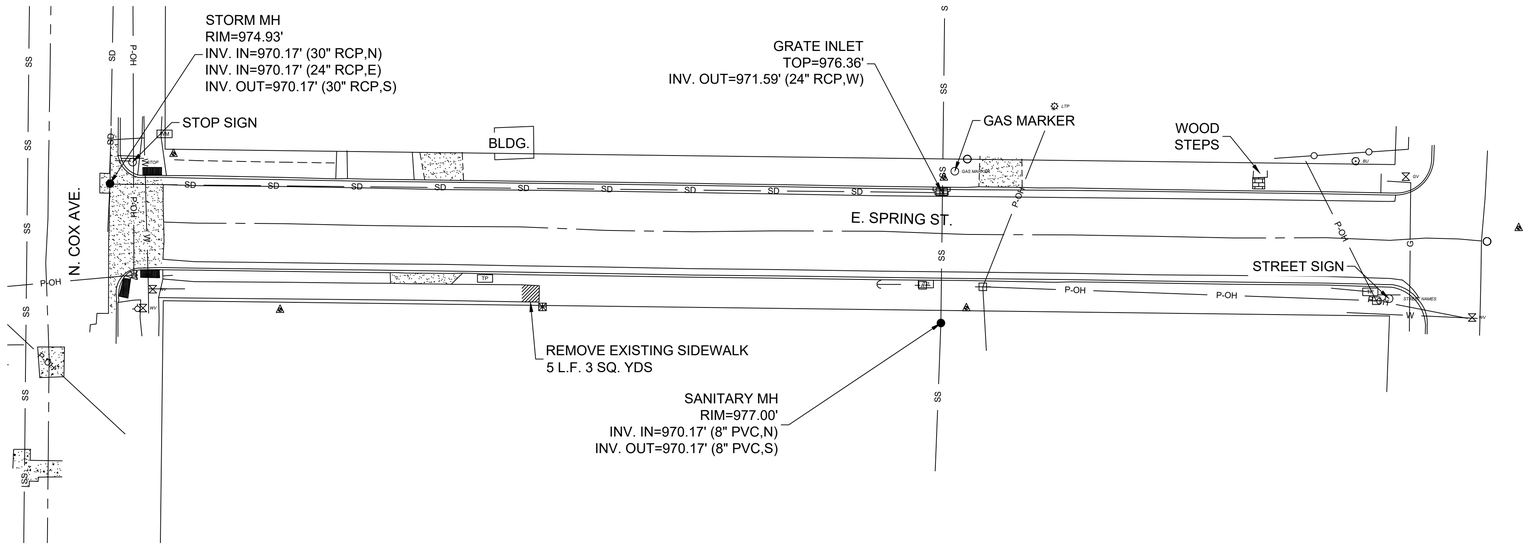

REMOVALS

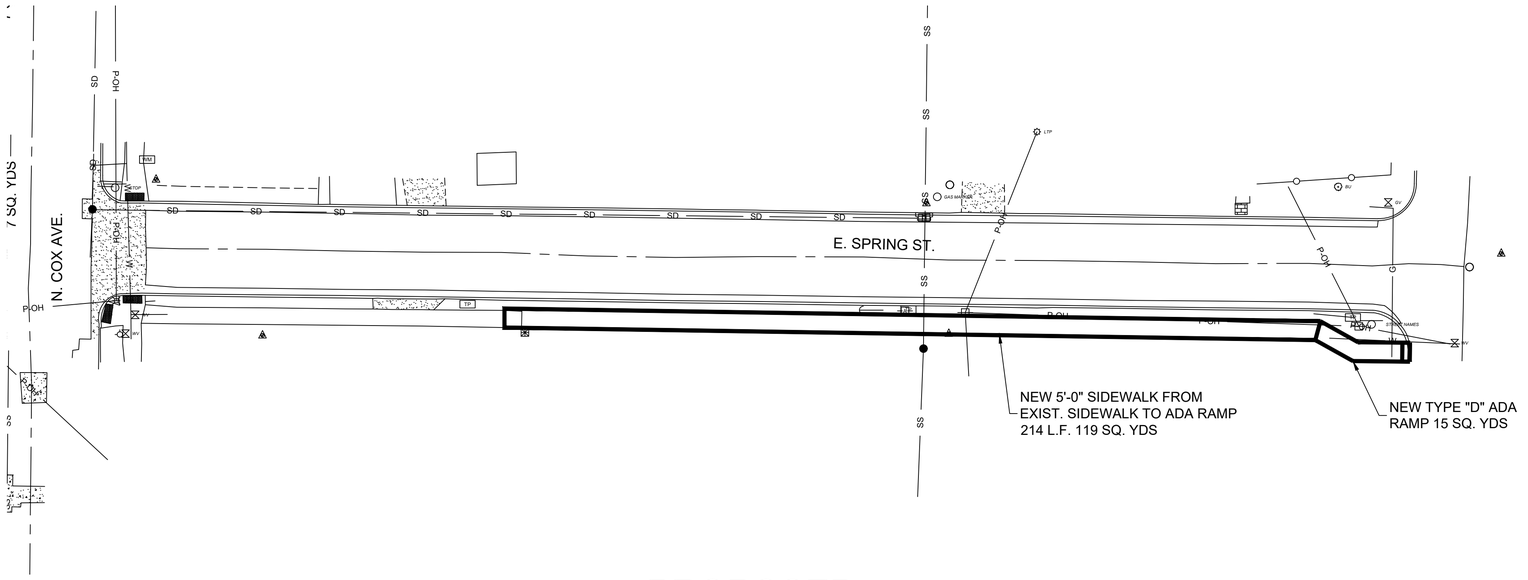

PROPOSED




GENERAL NOTES:

1. CONTRACTOR SHALL, AT HIS EXPENSE, SET & MAINTAIN ALL LINE & GRADE STAKES.
2. CONTRACTOR SHALL GRADE ALL EXISTING STREETS, ALLEYS, & DRIVES TO MEET NEW CONST.
3. CONTRACTOR SHALL FIELD VERIFY ALL UTILITY LOCATIONS BEFORE BEGINNING NEW CONST.
4. ALL WORK SHALL CONFORM TO THE CITY OF JOPLIN STD SPECS UNLESS OTHERWISE NOTED.
5. ALL WORK SHALL BE IN ACCORDANCE WITH THE WORK ZONE SAFETY GUIDELINES OF PART VI OF THE MUTCD & WITH THE BARRICADING SECTION OF THE CITY OF JOPLIN SAFETY MANUAL.
6. ALL PEDESTRIAN FACILITIES SHALL CONFORM TO THE APPLICABLE REQUIREMENTS OF THE ADA.
7. CONTRACTOR SHALL, AT HIS EXPENSE, PROVIDE ACCESS TO PRIVATE PROPERTY AT ALL TIMES.
8. CONTRACTOR SHALL, AT HIS EXPENSE, RETAIN THE SERVICES OF A PLS LICENSED IN MISSOURI, WHO SHALL BE RESPONSIBLE FOR RESTORING ANY INCIDENTALLY DAMAGED SURVEY MONUMENTS NOT SCHEDULED FOR REMOVAL AS PART OF CONST PROJECT. CONTRACTOR SHALL NOTIFY THE CITY OF JOPLIN OF ANY MONUMENTS DAMAGED BY ANY OUTSIDE PARTY.




East Town Sidewalks 2025.dwg

CITY OF Joplin	CITY OF JOPLIN, MISSOURI PUBLIC WORKS DEPARTMENT DIVISION OF ENGINEERING	ADDRESS: 602 S MAIN ST 64801 PH NO: 417-624-0820 EXT 1530 FAX NO: 417-625-4738 E-MAIL: DJOHNSO1@JOPLINMO.ORG	REV DATE: 00/00	REVISION: PROJECT CHECK	SVYD BY: OLSSON PNT FILE: N/A.TXT SVY DATE: 09/2025 ENGINEER: JOHNSON	ACAD DWG FILE & PATH NAME: STREET\00000000\00000000 SCALES: HORZ: 1" = 20' VERT: 1" = 5'	DWN BY: PRINGLE CKD BY: JOHNSON APD BY: JOHNSON DATE: 10/2025	PROJECT SPRING STREET FROM COX TO DIVISION	PLAN NO: 8552 SHEET 6 of 9

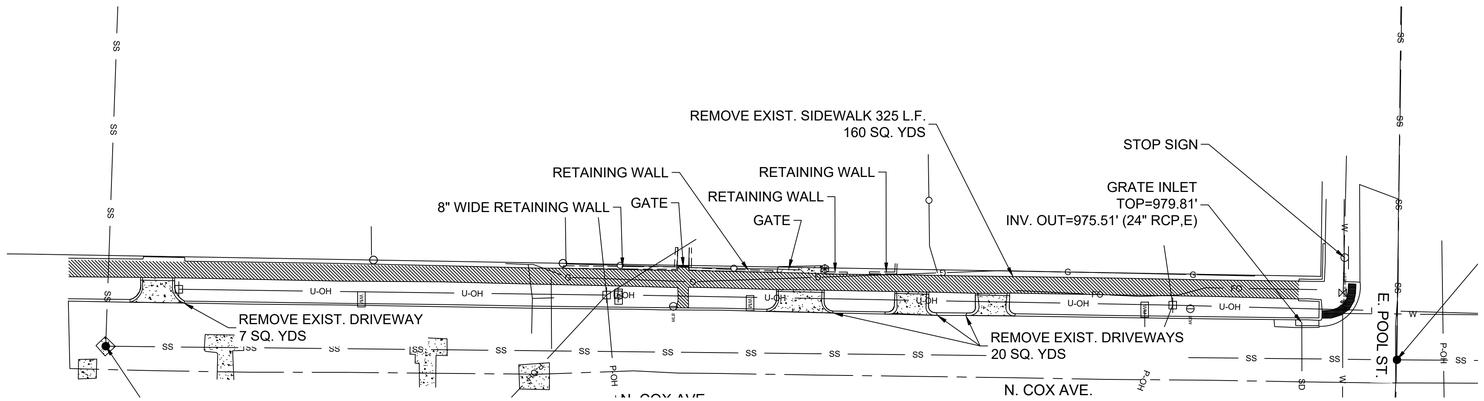

REMOVALS

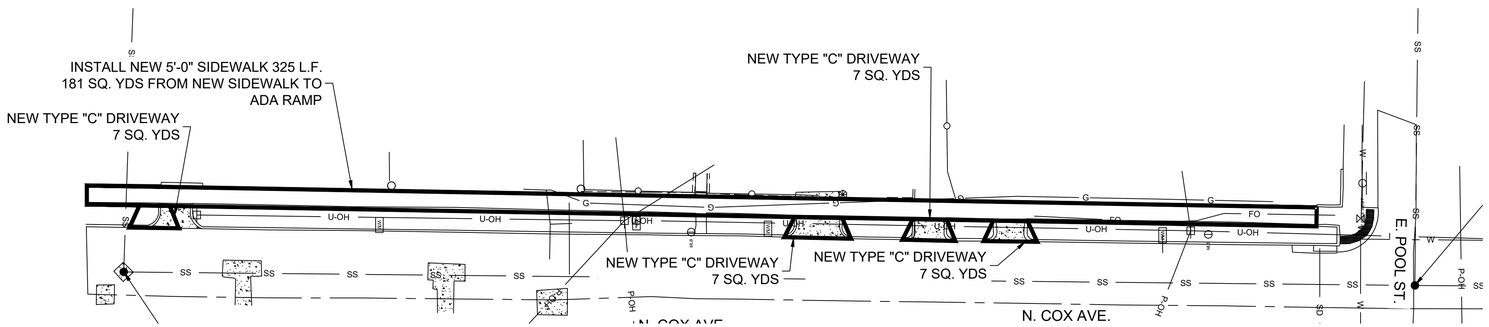

PROPOSED

GRAPHIC SCALE
0 10 20 40
(IN FEET)
1 INCH = 20 FEET

GENERAL NOTES:

1. CONTRACTOR SHALL, AT HIS EXPENSE, SET & MAINTAIN ALL LINE & GRADE STAKES.
2. CONTRACTOR SHALL GRADE ALL EXISTING STREETS, ALLEYS, & DRIVES TO MEET NEW CONST.
3. CONTRACTOR SHALL FIELD VERIFY ALL UTILITY LOCATIONS BEFORE BEGINNING NEW CONST.
4. ALL WORK SHALL CONFORM TO THE CITY OF JOPLIN STD SPECS UNLESS OTHERWISE NOTED.
5. ALL WORK SHALL BE IN ACCORDANCE WITH THE WORK ZONE SAFETY GUIDELINES OF PART VI OF THE MUTCD & WITH THE BARRICADING SECTION OF THE CITY OF JOPLIN SAFETY MANUAL.
6. ALL PEDESTRIAN FACILITIES SHALL CONFORM TO THE APPLICABLE REQUIREMENTS OF THE ADA.
7. CONTRACTOR SHALL, AT HIS EXPENSE, PROVIDE ACCESS TO PRIVATE PROPERTY AT ALL TIMES.
8. CONTRACTOR SHALL, AT HIS EXPENSE, RETAIN THE SERVICES OF A PLS LICENSED IN MISSOURI, WHO SHALL BE RESPONSIBLE FOR RESTORING ANY INCIDENTALLY DAMAGED SURVEY MONUMENTS NOT SCHEDULED FOR REMOVAL AS PART OF CONST PROJECT. CONTRACTOR SHALL NOTIFY THE CITY OF JOPLIN OF ANY MONUMENTS DAMAGED BY ANY OUTSIDE PARTY.

East Town Sidewalks 2025.dwg

MISSOURI ONE CALL SYSTEM, INC. 1-800-344-7483 STOP - CALL BEFORE YOU DIG!

CITY OF Joplin

CITY OF JOPLIN, MISSOURI
PUBLIC WORKS DEPARTMENT
DIVISION OF ENGINEERING

ADDRESS: 602 S MAIN ST 64801
PH NO: 417-624-0820 EXT 1530
FAX NO: 417-625-4738
E-MAIL: DJOHNSO1@JOPLINMO.ORG

REV DATE:	REVISION:
00/00	PROJECT CHECK


SVYD BY: OLSSON
PNT FILE: N/A.TXT
SVY DATE: 09/2025
ENGINEER: JOHNSON

ACAD DWG FILE & PATH NAME: STREET\00000000\00000000
SCALES: HORZ: 1" = 20' VERT: 1" = 5'


DWN BY: PRINGLE
CKD BY: JOHNSON
APD BY: JOHNSON
DATE: 10/2025

PROJECT
COX AVENUE WEST SIDE SIDEWALK

PLAN NO: 8552
SHEET
7 of 9

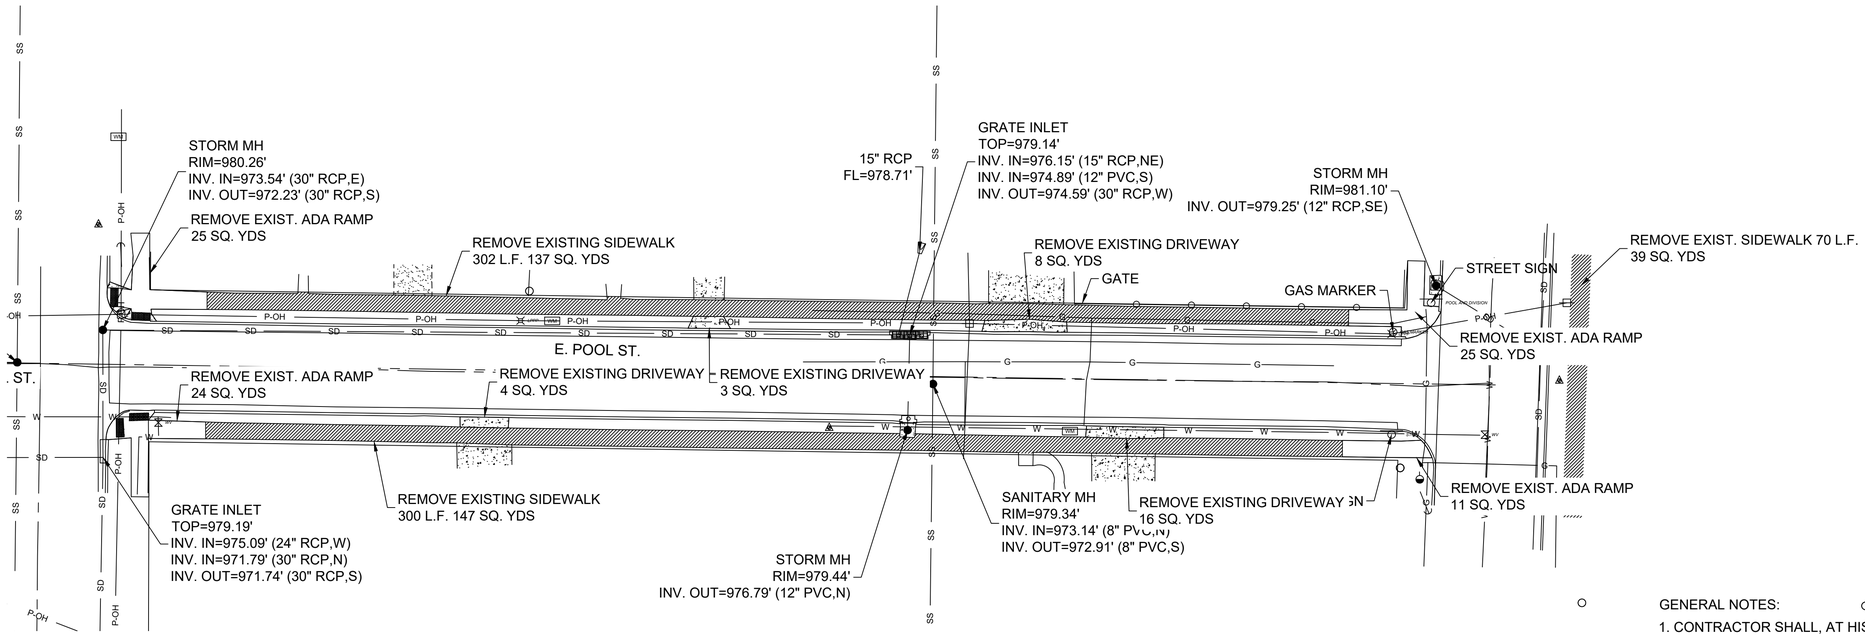

REMOVALS

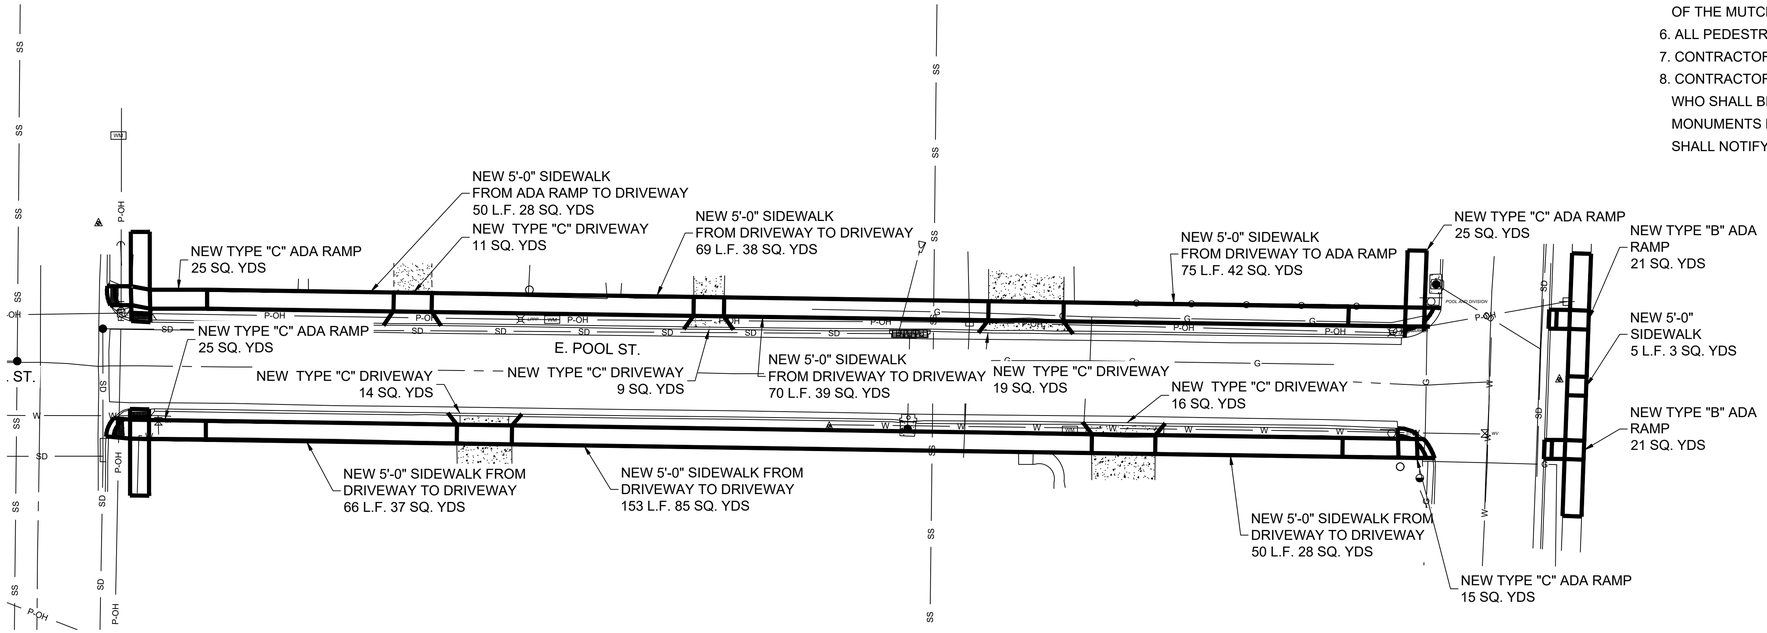

PROPOSED

GRAPHIC SCALE
0 10 20 40
(IN FEET)
1 INCH = 20 FEET


GENERAL NOTES:

1. CONTRACTOR SHALL, AT HIS EXPENSE, SET & MAINTAIN ALL LINE & GRADE STAKES.
2. CONTRACTOR SHALL GRADE ALL EXISTING STREETS, ALLEYS, & DRIVES TO MEET NEW CONST.
3. CONTRACTOR SHALL FIELD VERIFY ALL UTILITY LOCATIONS BEFORE BEGINNING NEW CONST.
4. ALL WORK SHALL CONFORM TO THE CITY OF JOPLIN STD SPECS UNLESS OTHERWISE NOTED.
5. ALL WORK SHALL BE IN ACCORDANCE WITH THE WORK ZONE SAFETY GUIDELINES OF PART VI OF THE MUTCD & WITH THE BARRICADING SECTION OF THE CITY OF JOPLIN SAFETY MANUAL.
6. ALL PEDESTRIAN FACILITIES SHALL CONFORM TO THE APPLICABLE REQUIREMENTS OF THE ADA.
7. CONTRACTOR SHALL, AT HIS EXPENSE, PROVIDE ACCESS TO PRIVATE PROPERTY AT ALL TIMES.
8. CONTRACTOR SHALL, AT HIS EXPENSE, RETAIN THE SERVICES OF A PLS LICENSED IN MISSOURI, WHO SHALL BE RESPONSIBLE FOR RESTORING ANY INCIDENTALLY DAMAGED SURVEY MONUMENTS NOT SCHEDULED FOR REMOVAL AS PART OF CONST PROJECT. CONTRACTOR SHALL NOTIFY THE CITY OF JOPLIN OF ANY MONUMENTS DAMAGED BY ANY OUTSIDE PARTY.

MISSOURI ONE CALL SYSTEM, INC. 1-800-344-7483 STOP - CALL BEFORE YOU DIG

East Town Sidewalks 2025.dwg

CITY OF Joplin	CITY OF JOPLIN, MISSOURI PUBLIC WORKS DEPARTMENT DIVISION OF ENGINEERING	ADDRESS: 602 S MAIN ST 64801 PH NO: 417-624-0820 EXT 1530 FAX NO: 417-625-4738 E-MAIL: DJOHNSO1@JOPLINMO.ORG	REV DATE: 00/00	REVISION: PROJECT CHECK	SVYD BY: OLSSON PNT FILE: N/A.TXT SVY DATE: 09/2025 ENGINEER: JOHNSON	ACAD DWG FILE & PATH NAME: STREET\00000000\00000000 SCALES: HORZ: 1" = 20' VERT: 1" = 5'	DWN BY: PRINGLE CKD BY: JOHNSON APD BY: JOHNSON DATE: 10/2025	PROJECT POOL STREET FROM COX TO DIVISION	PLAN NO: 8552 SHEET 8 of 9

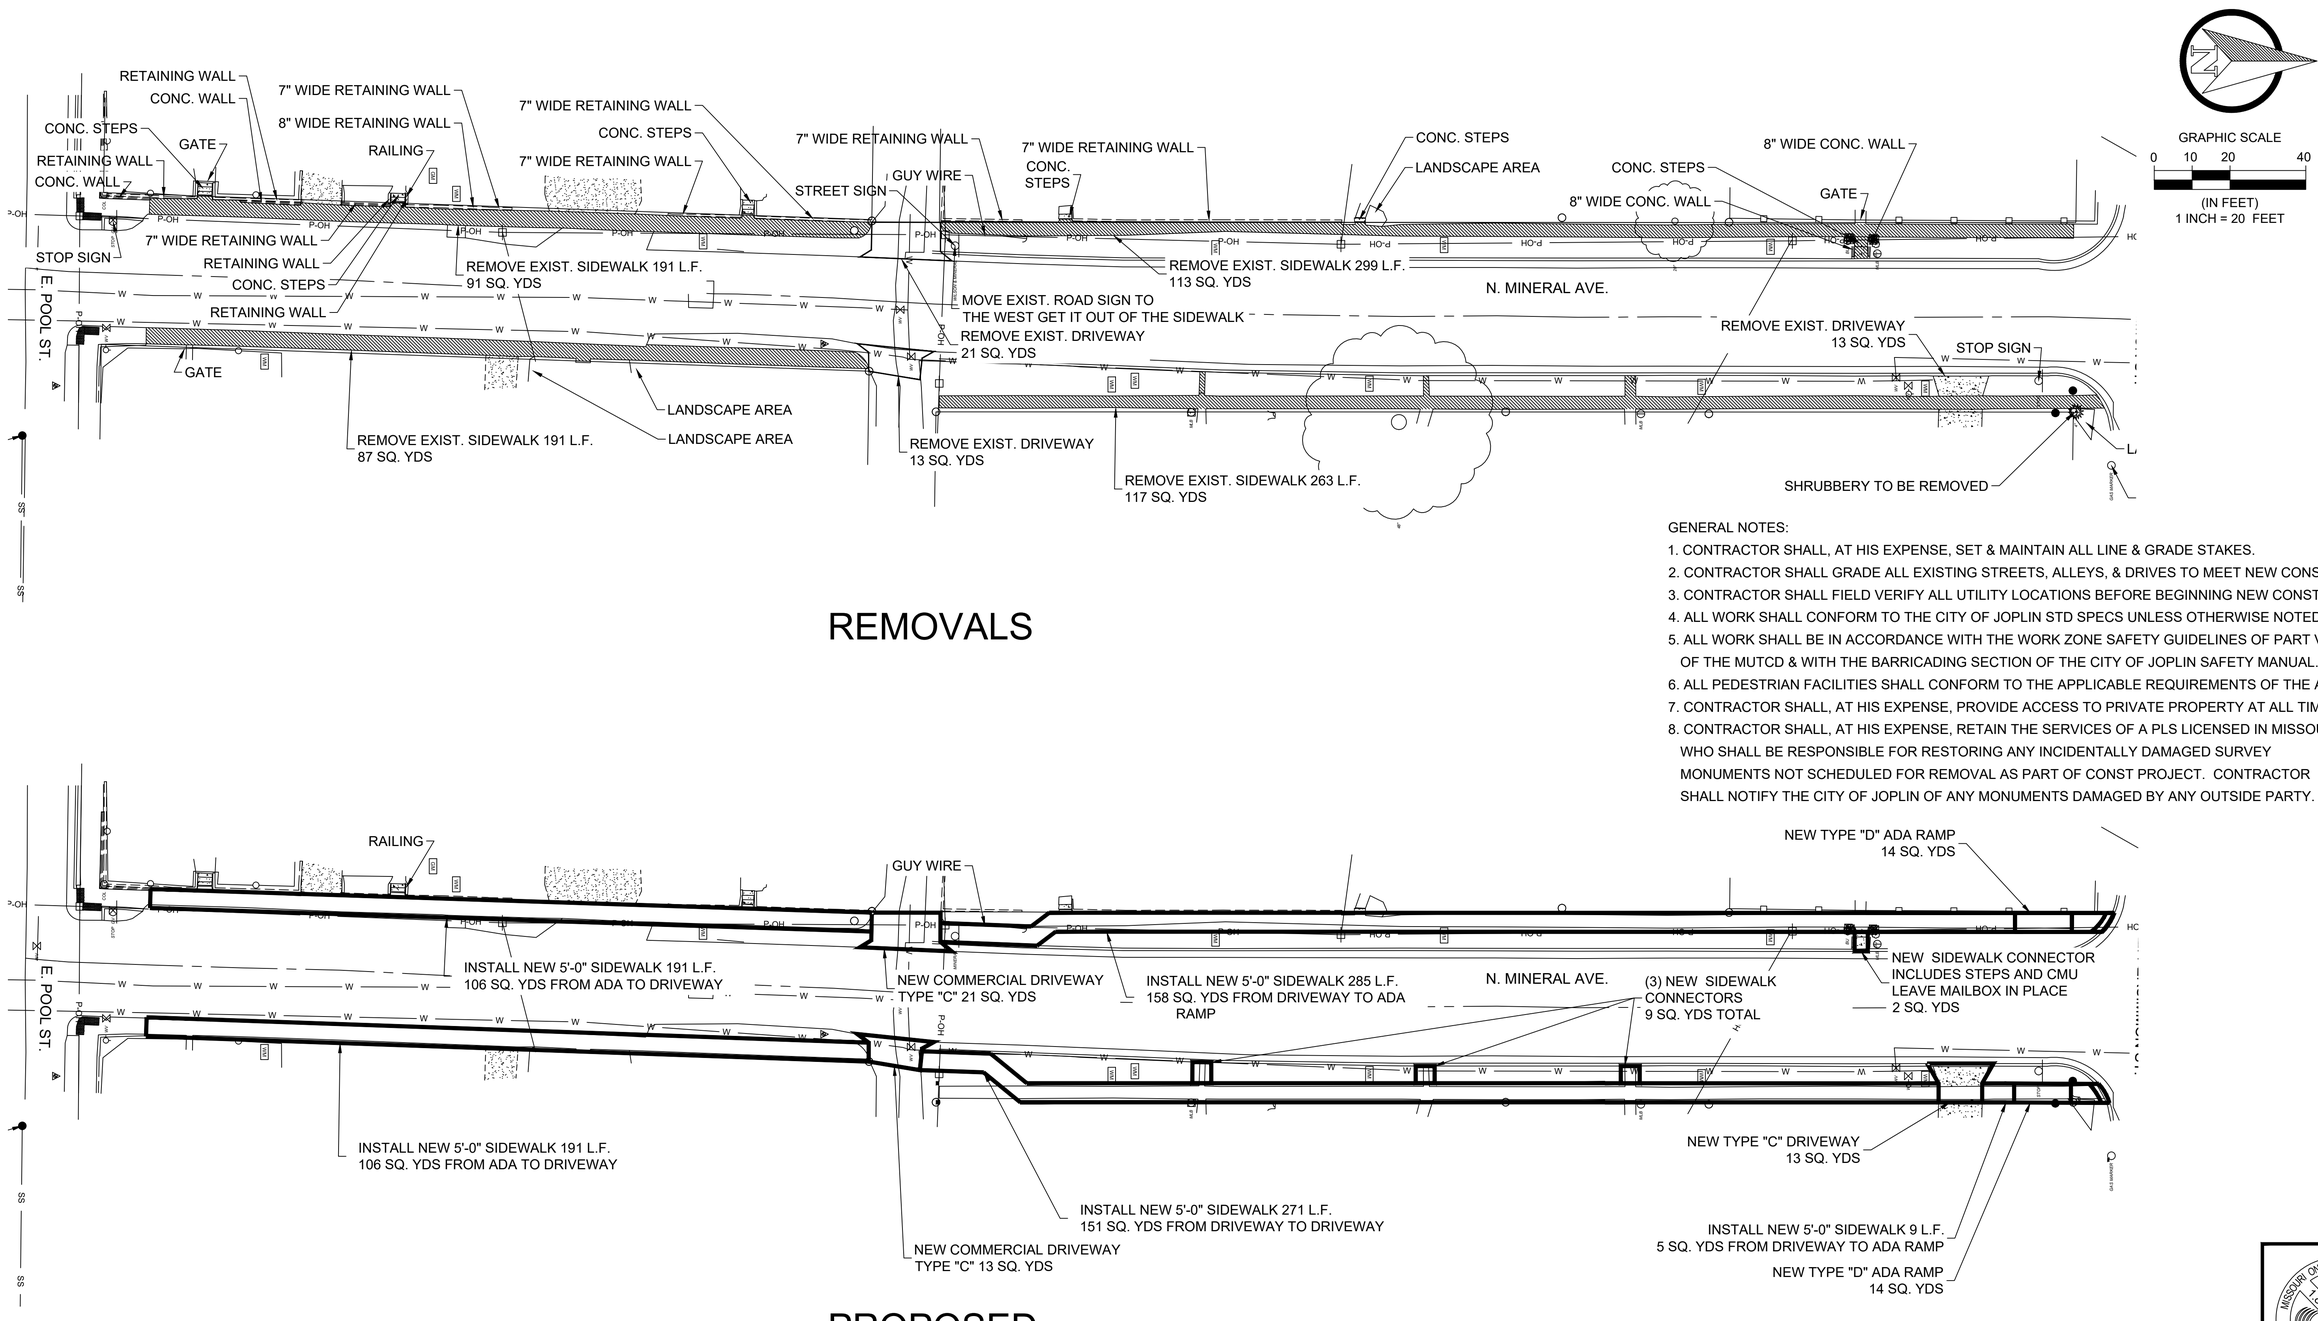

REMOVALS

GENERAL NOTES:

1. CONTRACTOR SHALL, AT HIS EXPENSE, SET & MAINTAIN ALL LINE & GRADE STAKES.
2. CONTRACTOR SHALL GRADE ALL EXISTING STREETS, ALLEYS, & DRIVES TO MEET NEW CONST.
3. CONTRACTOR SHALL FIELD VERIFY ALL UTILITY LOCATIONS BEFORE BEGINNING NEW CONST.
4. ALL WORK SHALL CONFORM TO THE CITY OF JOPLIN STD SPECS UNLESS OTHERWISE NOTED.
5. ALL WORK SHALL BE IN ACCORDANCE WITH THE WORK ZONE SAFETY GUIDELINES OF PART VI OF THE MUTCD & WITH THE BARRICADING SECTION OF THE CITY OF JOPLIN SAFETY MANUAL.
6. ALL PEDESTRIAN FACILITIES SHALL CONFORM TO THE APPLICABLE REQUIREMENTS OF THE ADA.
7. CONTRACTOR SHALL, AT HIS EXPENSE, PROVIDE ACCESS TO PRIVATE PROPERTY AT ALL TIMES.
8. CONTRACTOR SHALL, AT HIS EXPENSE, RETAIN THE SERVICES OF A PLS LICENSED IN MISSOURI, WHO SHALL BE RESPONSIBLE FOR RESTORING ANY INCIDENTALLY DAMAGED SURVEY MONUMENTS NOT SCHEDULED FOR REMOVAL AS PART OF CONST PROJECT. CONTRACTOR SHALL NOTIFY THE CITY OF JOPLIN OF ANY MONUMENTS DAMAGED BY ANY OUTSIDE PARTY.

PROPOSED

East Town Sidewalks 2025.dwg

CITY OF Joplin	CITY OF JOPLIN, MISSOURI PUBLIC WORKS DEPARTMENT DIVISION OF ENGINEERING	ADDRESS: 602 S MAIN ST 64801 PH NO: 417-624-0820 EXT 1530 FAX NO: 417-625-4738 E-MAIL: DJOHNSO1@JOPLINMO.ORG	REV DATE: 00/00	REVISION: PROJECT CHECK	SVYD BY: OLSSON PNT FILE: N/A.TXT SVY DATE: 09/2025 ENGINEER: JOHNSON	ACAD DWG FILE & PATH NAME: STREET\00000000\00000000 SCALES: HORZ: 1" = 20' VERT: 1" = 5'	DWN BY: PRINGLE CKD BY: JOHNSON APD BY: JOHNSON DATE: 10/2025	PROJECT STREET PLAN & PROFILE OO	PLAN NO: 8552 SHEET 9 of 9

MISSOURI ONE CALL SYSTEM, INC. 1-800-344-7483 STOP - CALL BEFORE YOU DIG