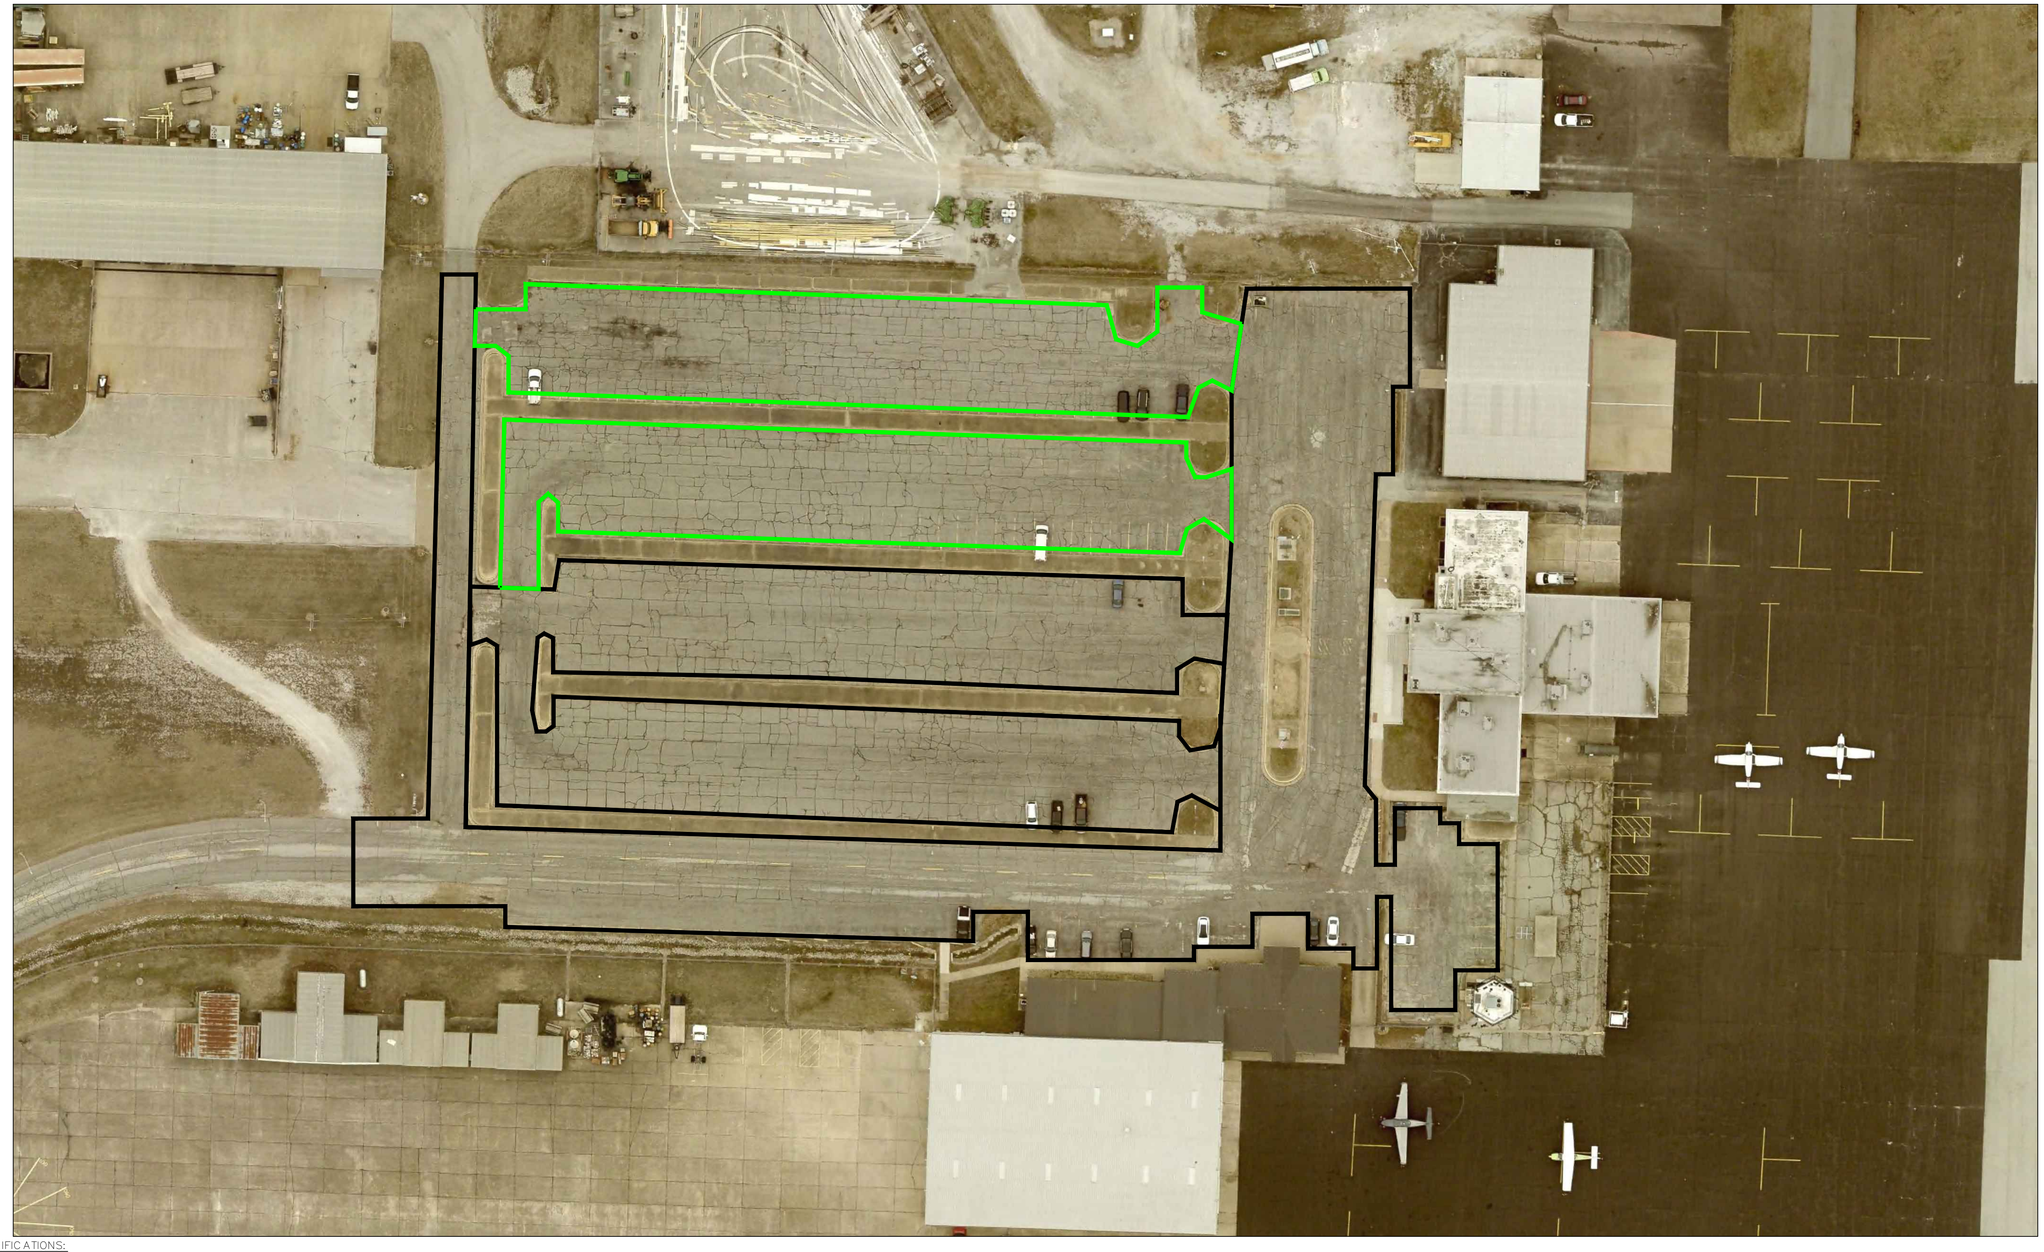


GRAPHIC SCALE
0 10 20 40
(IN FEET)
1 INCH = 20 FEET

PROJECT SPECIFICATIONS:

PROJECT SHALL BE COMPLETED IN TWO PHASES. ADDITIONALLY, TWO ADA RAMPS SHALL BE ADDED BY ON-CALL INFRASTRUCTURE CONTRACTOR IN MIDDLE ISLAND IN FRONT OF GA TERMINAL BUILDING.

PHASE 1:

1. BLACK OUTLINED AREA IS THE MILL AND OVERLAY AREA OF THE PARKING LOT.
2. MILL AND OVERLAY AREA SHALL INCLUDE YELLOW PARKING SPACE LINES.
3. MILL AND OVERLAY AREA SHALL INCLUDE 8 BLUE HANDICAP SPACES (INCLUDING REQUIRED SIGNAGE).
4. CURB IN FRONT OF THE GA TERMINAL SHALL BE PAINTED IN RED AND MARKED "NO PARKING, FIRE LANE."
5. ALL EXISTING CURB AND GUTTER WILL REMAIN IN PLACE FOR THIS PROJECT.

PHASE 2:

6. PHASE 2 OF THIS PROJECT IS TO BE COMPLETED BY CITY OF JOPLIN STREETS STAFF.
7. GREEN OUTLINED AREA IS TO BE REINFORCED GRASS OVERFLOW PARKING AREA.

MISSOURI ONE CALL SYSTEM, INC. 1-800-344-7483 STOP - CALL BEFORE YOU DIG!

JOPLIN AIRPORT GA TERMINAL PARKING LOT IMPROVEMENT PR.dwg

CITY OF Joplin

CITY OF JOPLIN, MISSOURI
PUBLIC WORKS DEPARTMENT
DIVISION OF ENGINEERING

ADDRESS: 602 S MAIN ST 64801
PH NO: 417-624-0820 EXT 1591
FAX NO: 417-625-4738
E-MAIL: PHAASE@JOPLINMO.ORG

REV DATE:	REVISION:
05/28/26	PROJECT FINALIZATION

SVYD BY: N/A
PNT FILE: N/A.TXT
SVY DATE: N/A
ENGINEER: STAFF

ACAD DWG FILE & PATH NAME: STREET\00000000\00000000
SCALES: HORZ: 1" = 40' VERT: 1" = 5'

DWN BY: P. HAASE
CKD BY: J. HAGERMAN
APD BY: D. JOHNSON
DATE: 05/28/2026

PROJECT
JOPLIN AIRPORT GA TERMINAL PARKING LOT IMPROVEMENT PROJECT

PLAN NO: 0000
SHEET
1 of 1