59+00

60+00

61+00

62+00

63+00

64+00

65+00

66+00

67+00

68+00

STA 68+53.00 ###

0 20' 40'

W 7TH ST

S CONNER AVE

S JACKSON AVE

S SERGEANT AVE

MESSAGE BOARD
"LEFT LANE
CLOSED AHEAD
MERGE RIGHT"

280'

ROAD
WORK
AHEAD

SETUP
1
(1 OF 4)

MH'S
STA 75+42.80
STA 78+90.70
& STA 82+25.71

MATCH LINE
SEE SHEET

General Notes

No.	Revision/Issue	Date

Firm Name and Address
City of Joplin
Engineering Dept.
602 S. Main St.
Joplin, MO 64801

Project Name and Address
7th Street MH Repair
Byers Ave. to St. Louis Ave.
Project 2

Project


Date 11/9/2018

Scale 1" = 40'

Sheet D1.1

7th Street MHs (Pearl to St.Louis) Traffic control.dwg

11/9/2018

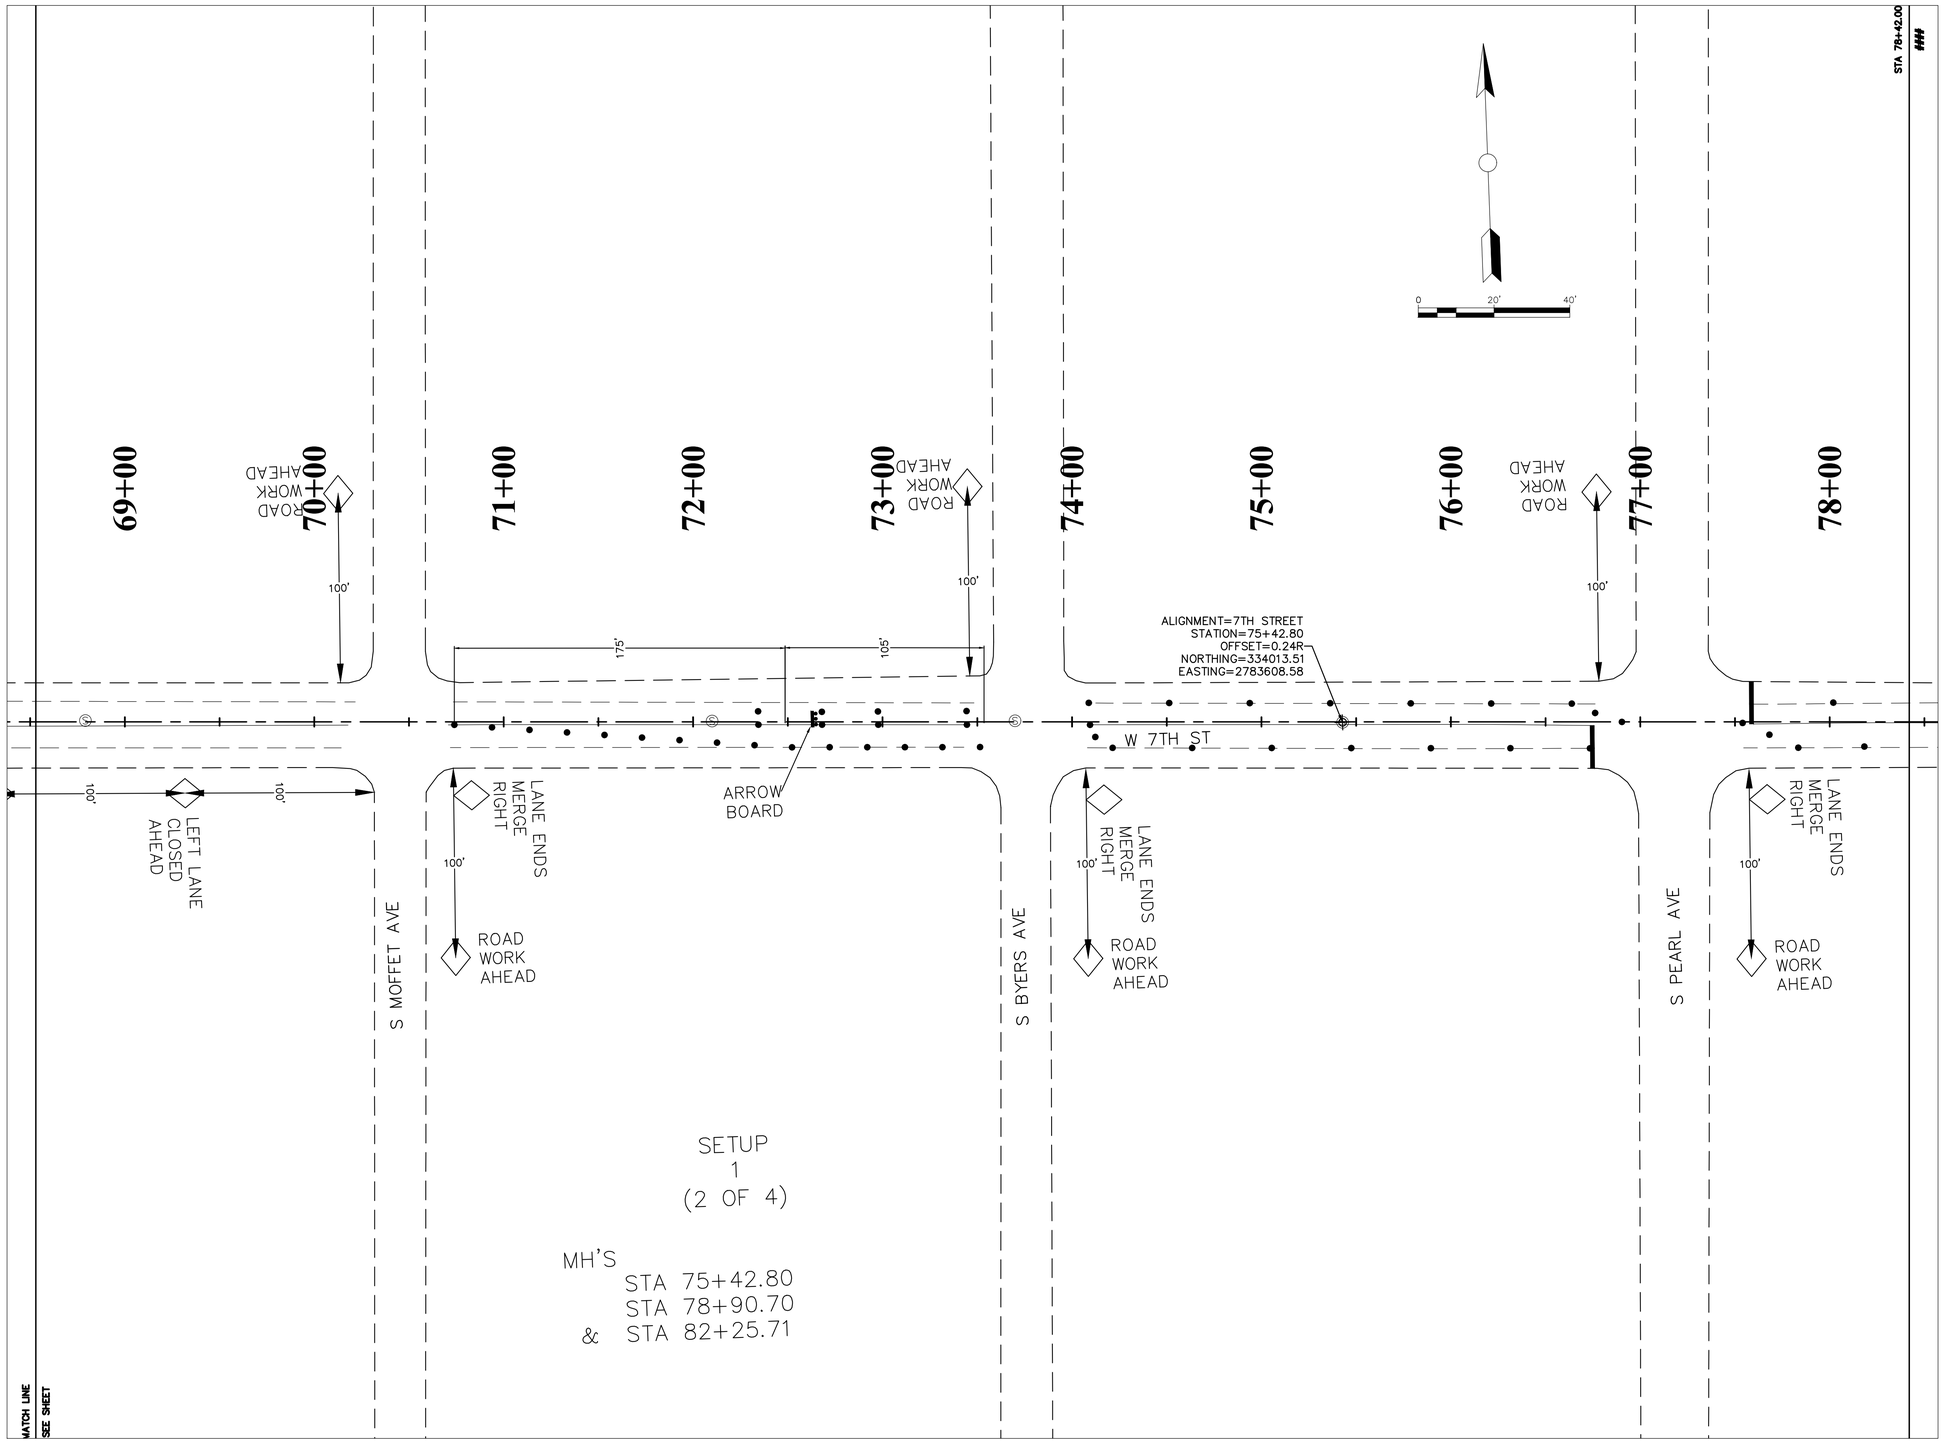

SETUP
1
(2 OF 4)

MH'S
STA 75+42.80
STA 78+90.70
& STA 82+25.71

General Notes


No.	Revision/Issue	Date

Firm Name and Address
City of Joplin
Engineering Dept.
602 S. Main St.
Joplin, MO 64801

Project Name and Address
7th Street MH Repair
Byers Ave. to St Louis Ave.
Project 2

Project	Sheet
Date 11/9/2018	D1.2
Scale 1" = 40'	

7th Street MHs (Pearl to St.Louis) Traffic control.dwg
11/9/2018

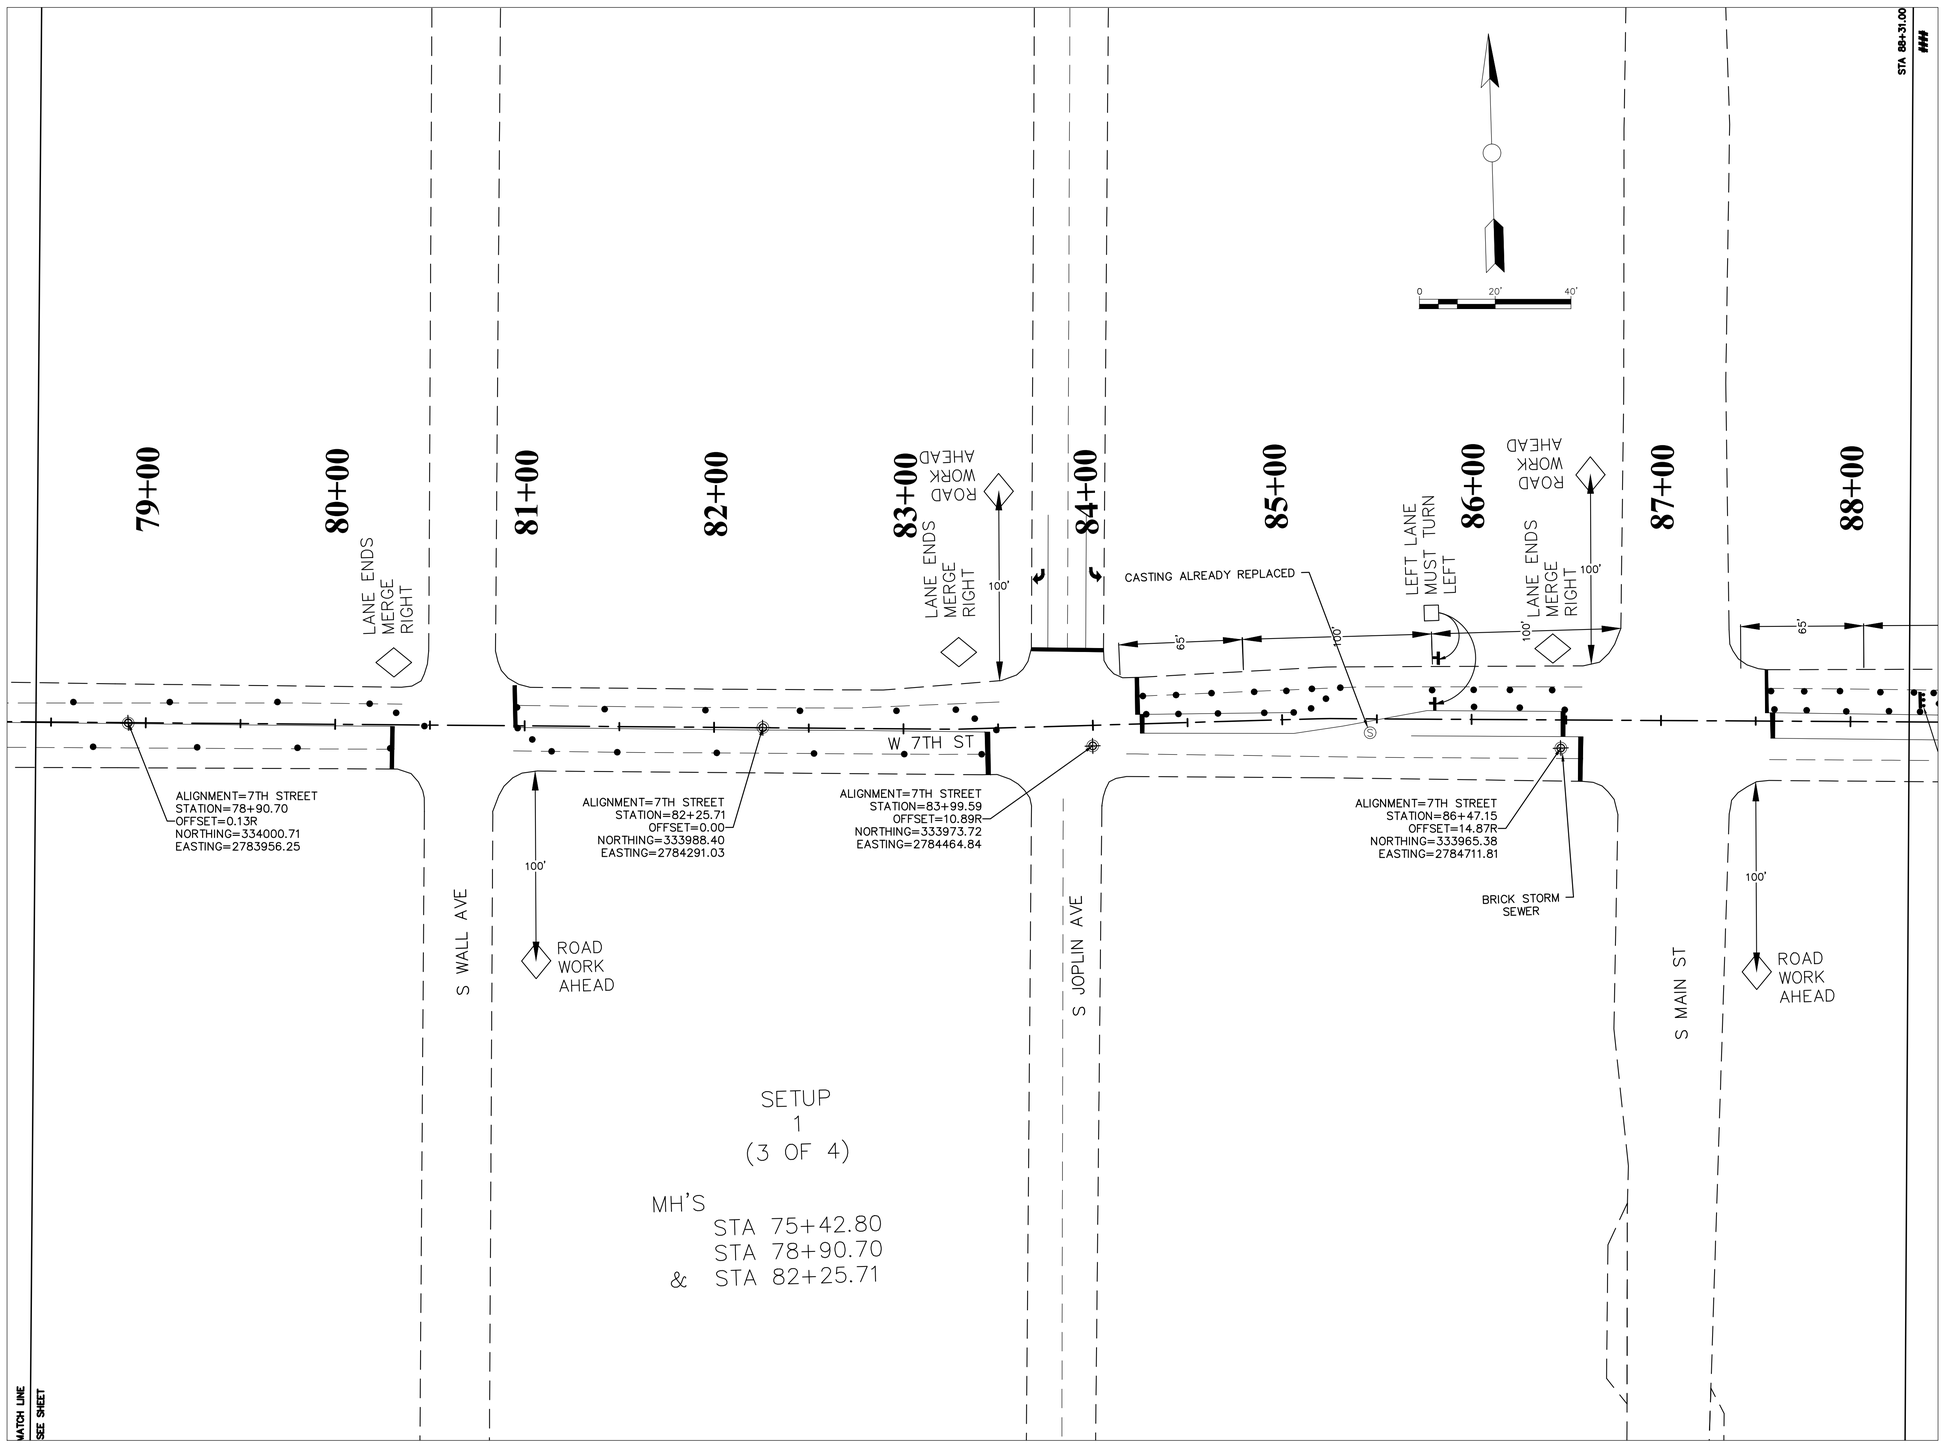

SETUP
1
(3 OF 4)

MH'S
STA 75+42.80
STA 78+90.70
& STA 82+25.71

General Notes

No.	Revision/Issue	Date


Firm Name and Address
City of Joplin
Engineering Dept.
602 S. Main St.
Joplin, MO 64801

Project Name and Address
7th Street MH Repair
Byers Ave. to St. Louis Ave.
Project 2

Project	Sheet
Date 9/11/2018	D1.3
Scale 1" = 40'	

7th Street MHs (Pearl to St.Louis) Traffic control.dwg

11/9/2018

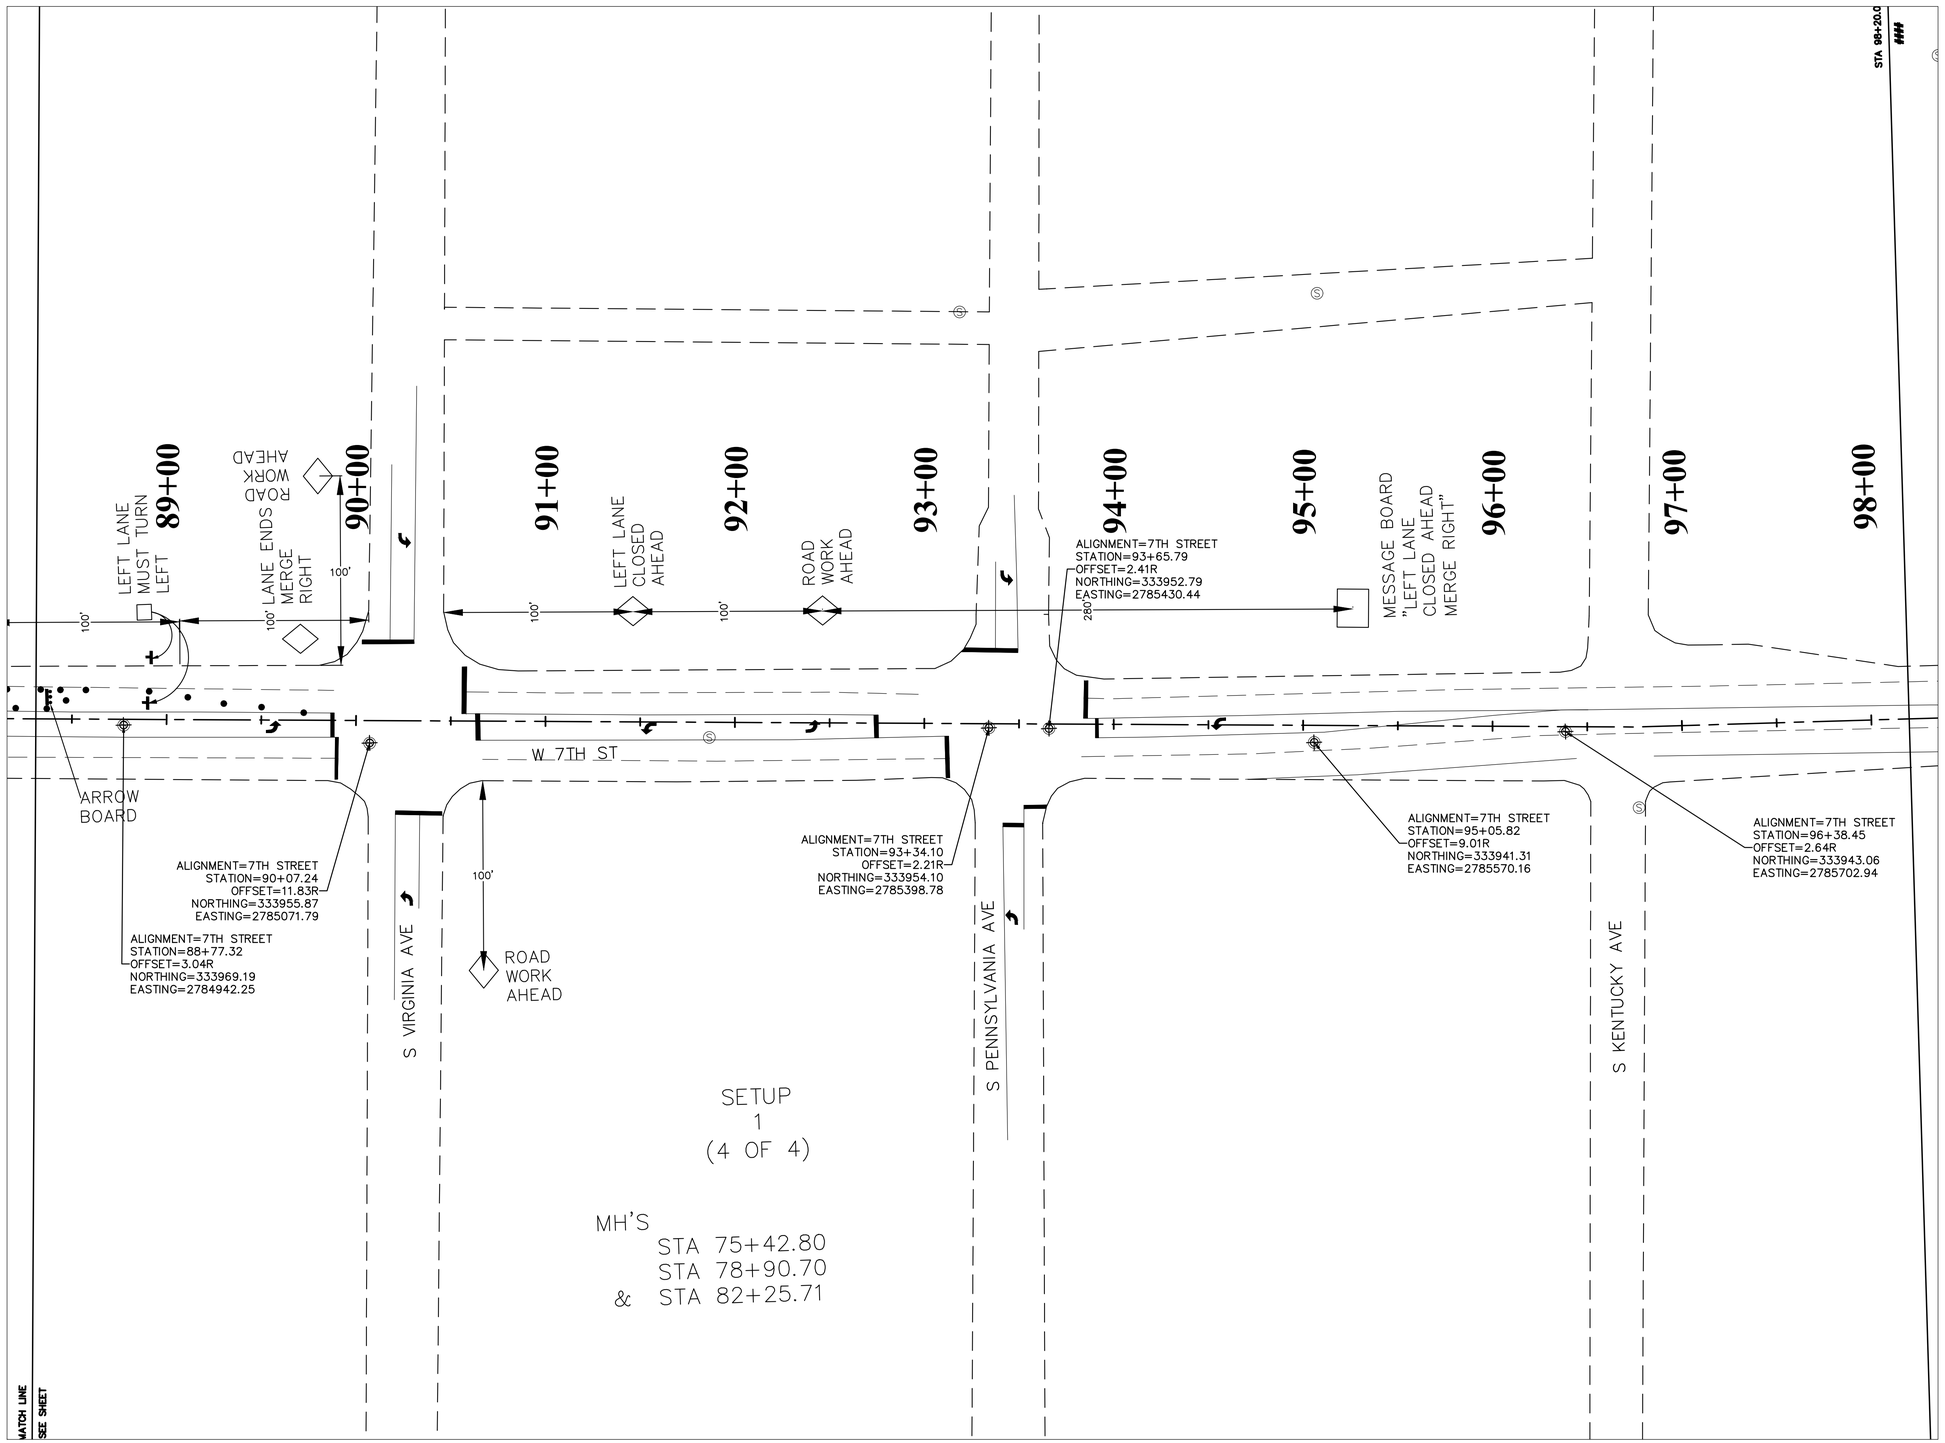

SETUP
1
(4 OF 4)

MH'S
STA 75+42.80
STA 78+90.70
& STA 82+25.71

General Notes

No.	Revision/Issue	Date

Firm Name and Address
City of Joplin
Engineering Dept.
602 S. Main St.
Joplin, MO 64801

Project Name and Address
7th Street MH Repair
Byers Ave. to St. Louis Ave.
Project 2

Project	Sheet
Date 11/9/2018	D1.4
Scale 1" = 40'	

7th Street MHs (Pearl to St.Louis) Traffic control.dwg

11/9/2018

General Notes

No.	Revision/Issue	Date


Firm Name and Address
City of Joplin
Engineering Dept.
602 S. Main St.
Joplin, MO 64801

Project Name and Address
7th Street MH Repair
Byers Ave. to St Louis Ave.
Project 2

Project	Sheet
Date 11/9/2018	D2.1
Scale 1" = 40'	

7th Street MHs (Pearl to St.Louis) Traffic control.dwg

11/9/2018

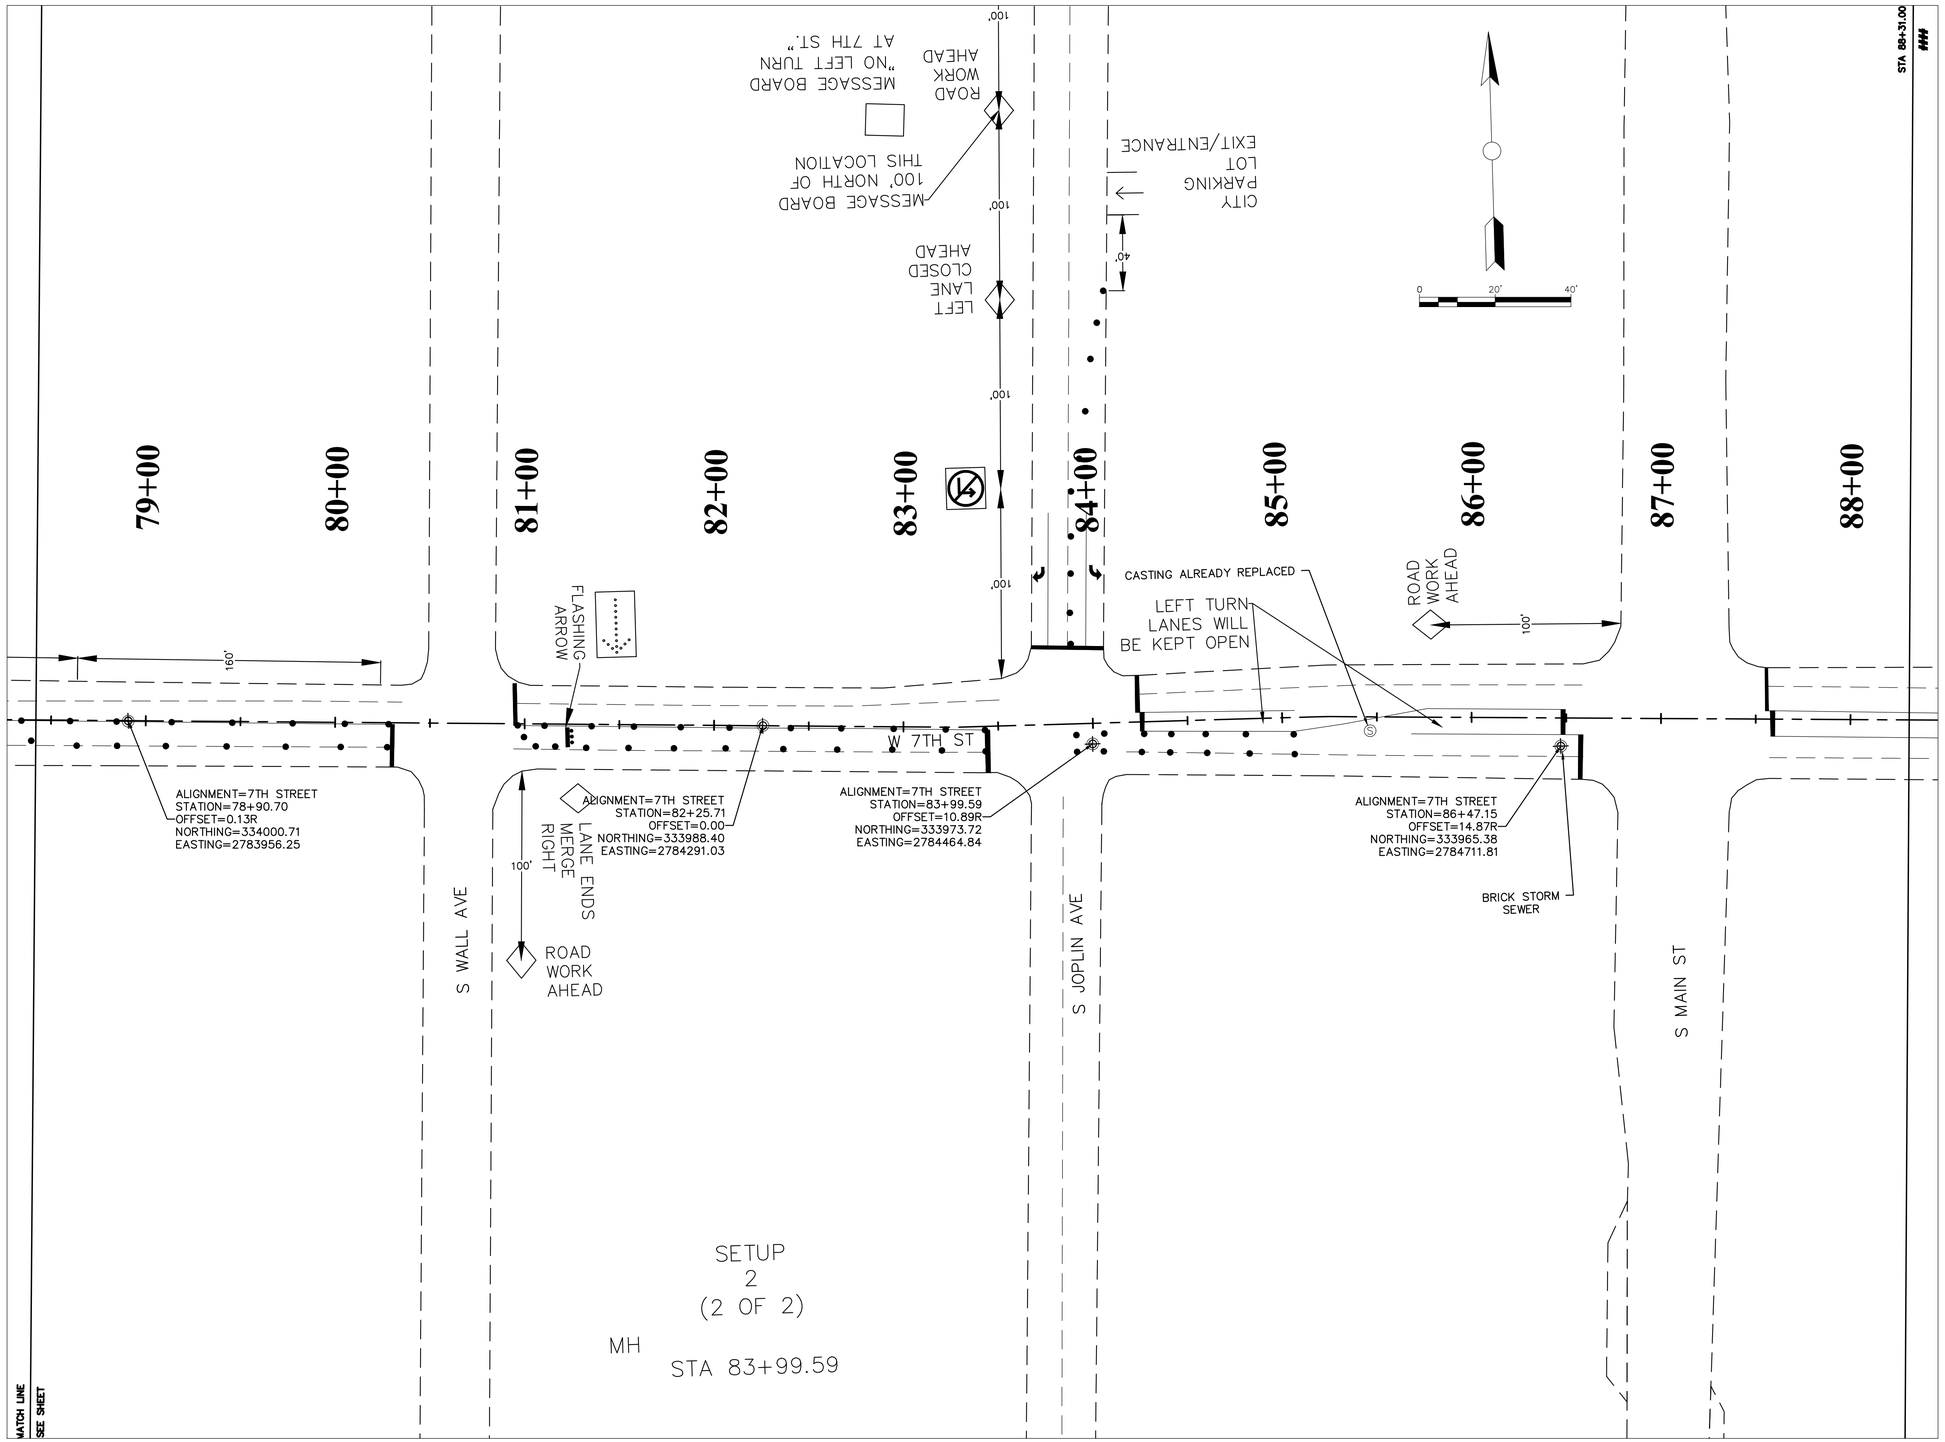

General Notes

No.	Revision/Issue	Date


Firm Name and Address
City of Joplin
Engineering Dept.
602 S. Main St.
Joplin, MO 64801

Project Name and Address
7th Street MH Repair
Byers Ave. to St. Louis Ave.
Project 2

Project	Sheet
Date 9/11/2018	D2.2
Scale 1" = 40'	

7th Street MHs (Pearl to St.Louis) Traffic control.dwg

11/9/2018

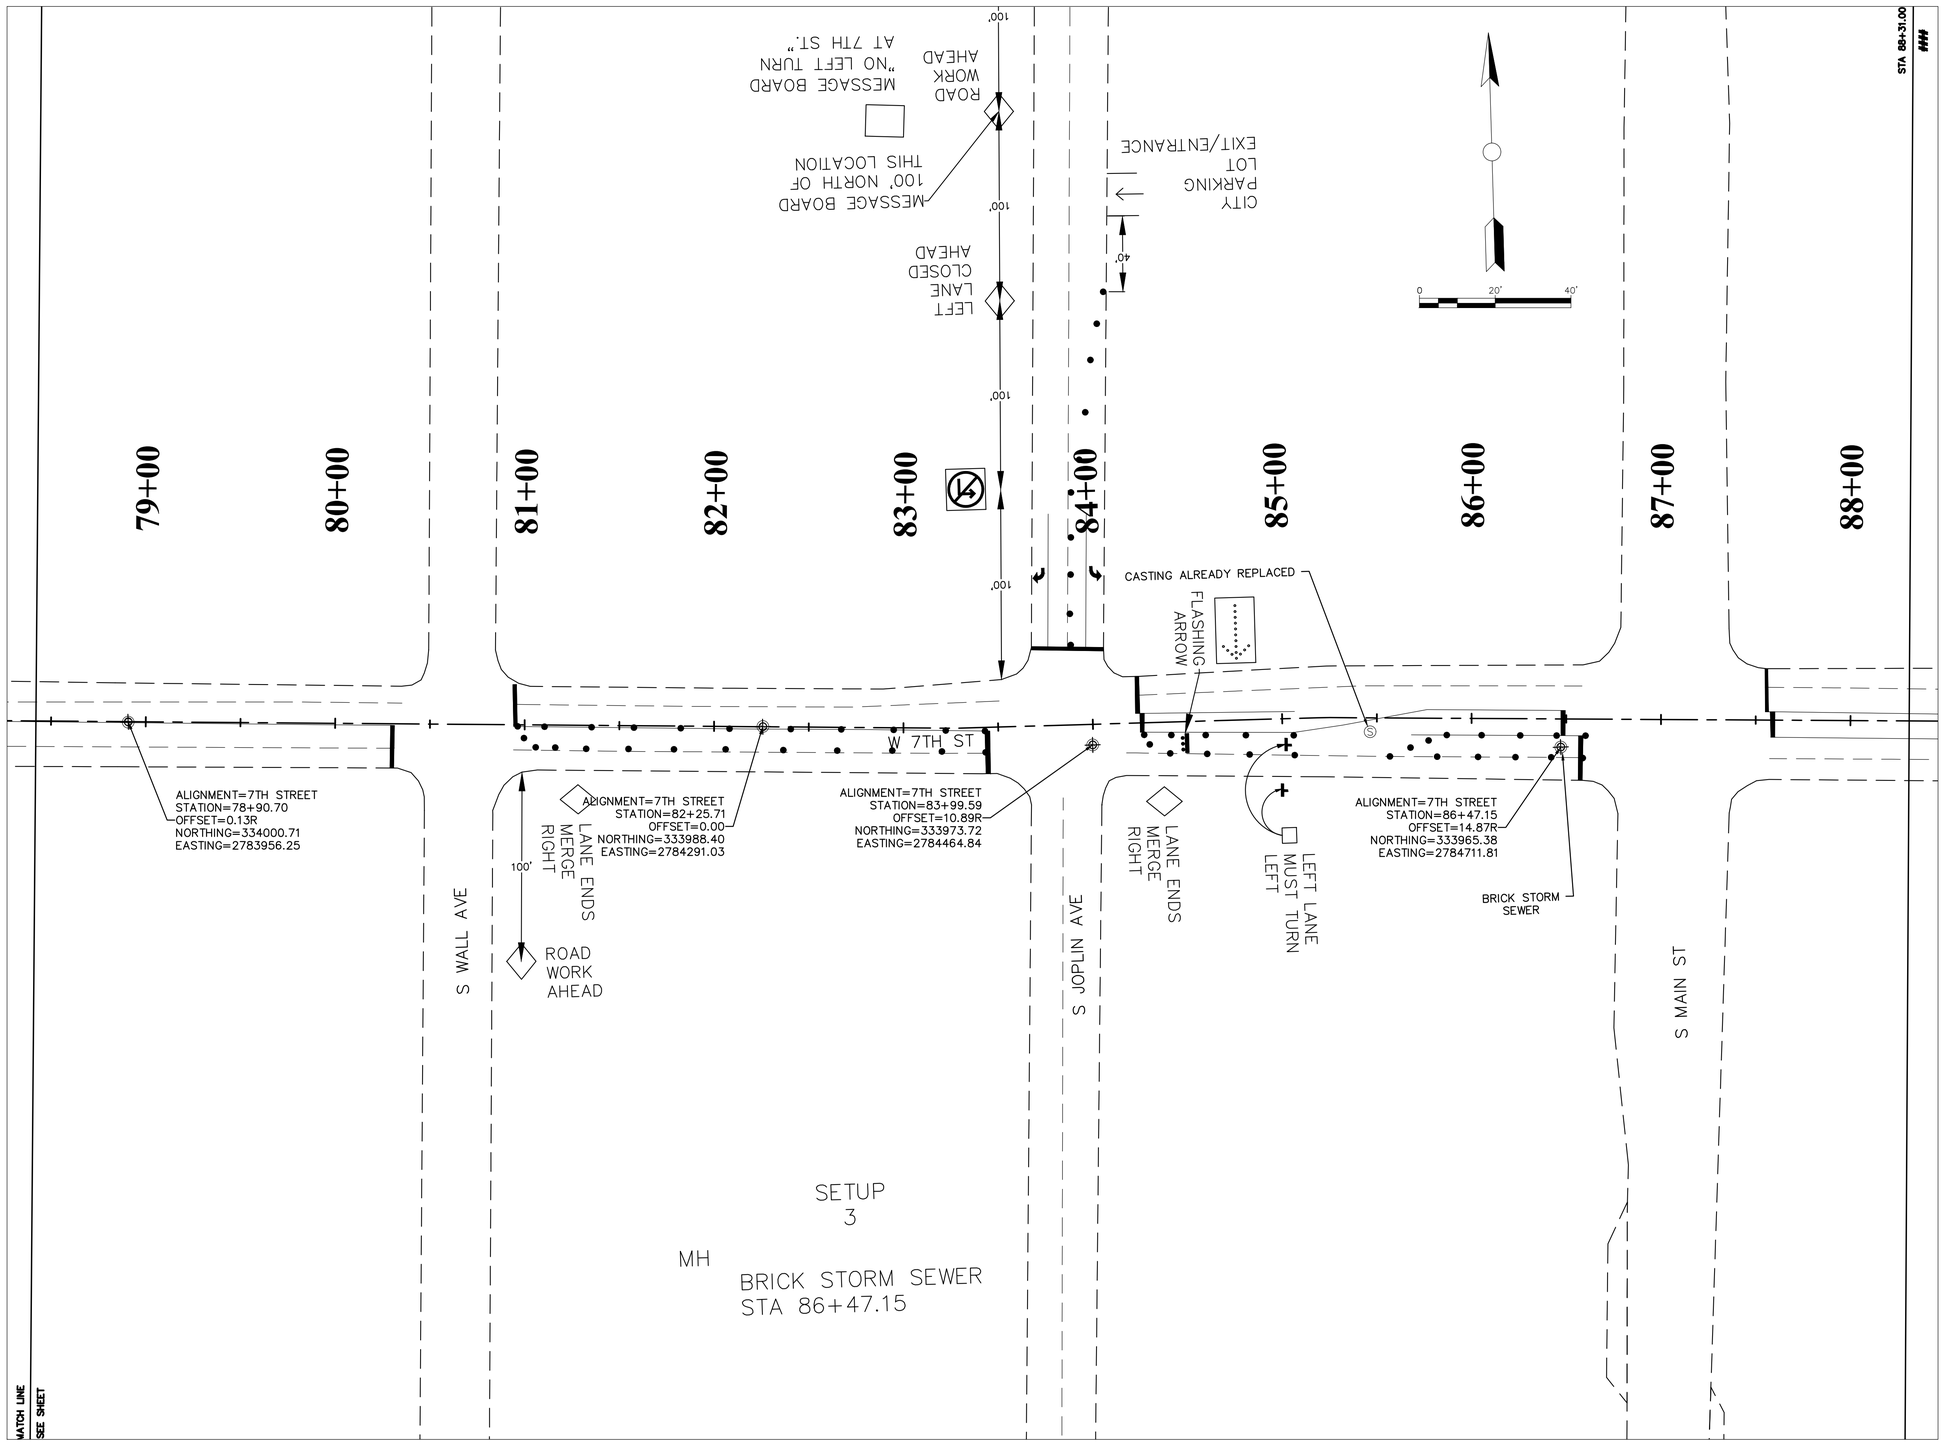

General Notes

No.	Revision/Issue	Date

Firm Name and Address
City of Joplin
Engineering Dept.
602 S. Main St.
Joplin, MO 64801

Project Name and Address
7th Street MH Repair
Byers Ave. to St. Louis Ave.
Project 2

Project	Sheet
Date 9/11/2018	D3.1
Scale 1" = 40'	

7th Street MHs (Pearl to St.Louis) Traffic control.dwg

11/9/2018

General Notes

No.	Revision/Issue	Date


Firm Name and Address
City of Joplin
Engineering Dept.
602 S. Main St.
Joplin, MO 64801

Project Name and Address
7th Street MH Repair
Byers Ave. to St Louis Ave.
Project 2

Project	Sheet
Date 11/9/2018	D4.1
Scale 1" = 40'	

7th Street MHs (Pearl to St.Louis) Traffic control.dwg

11/9/2018

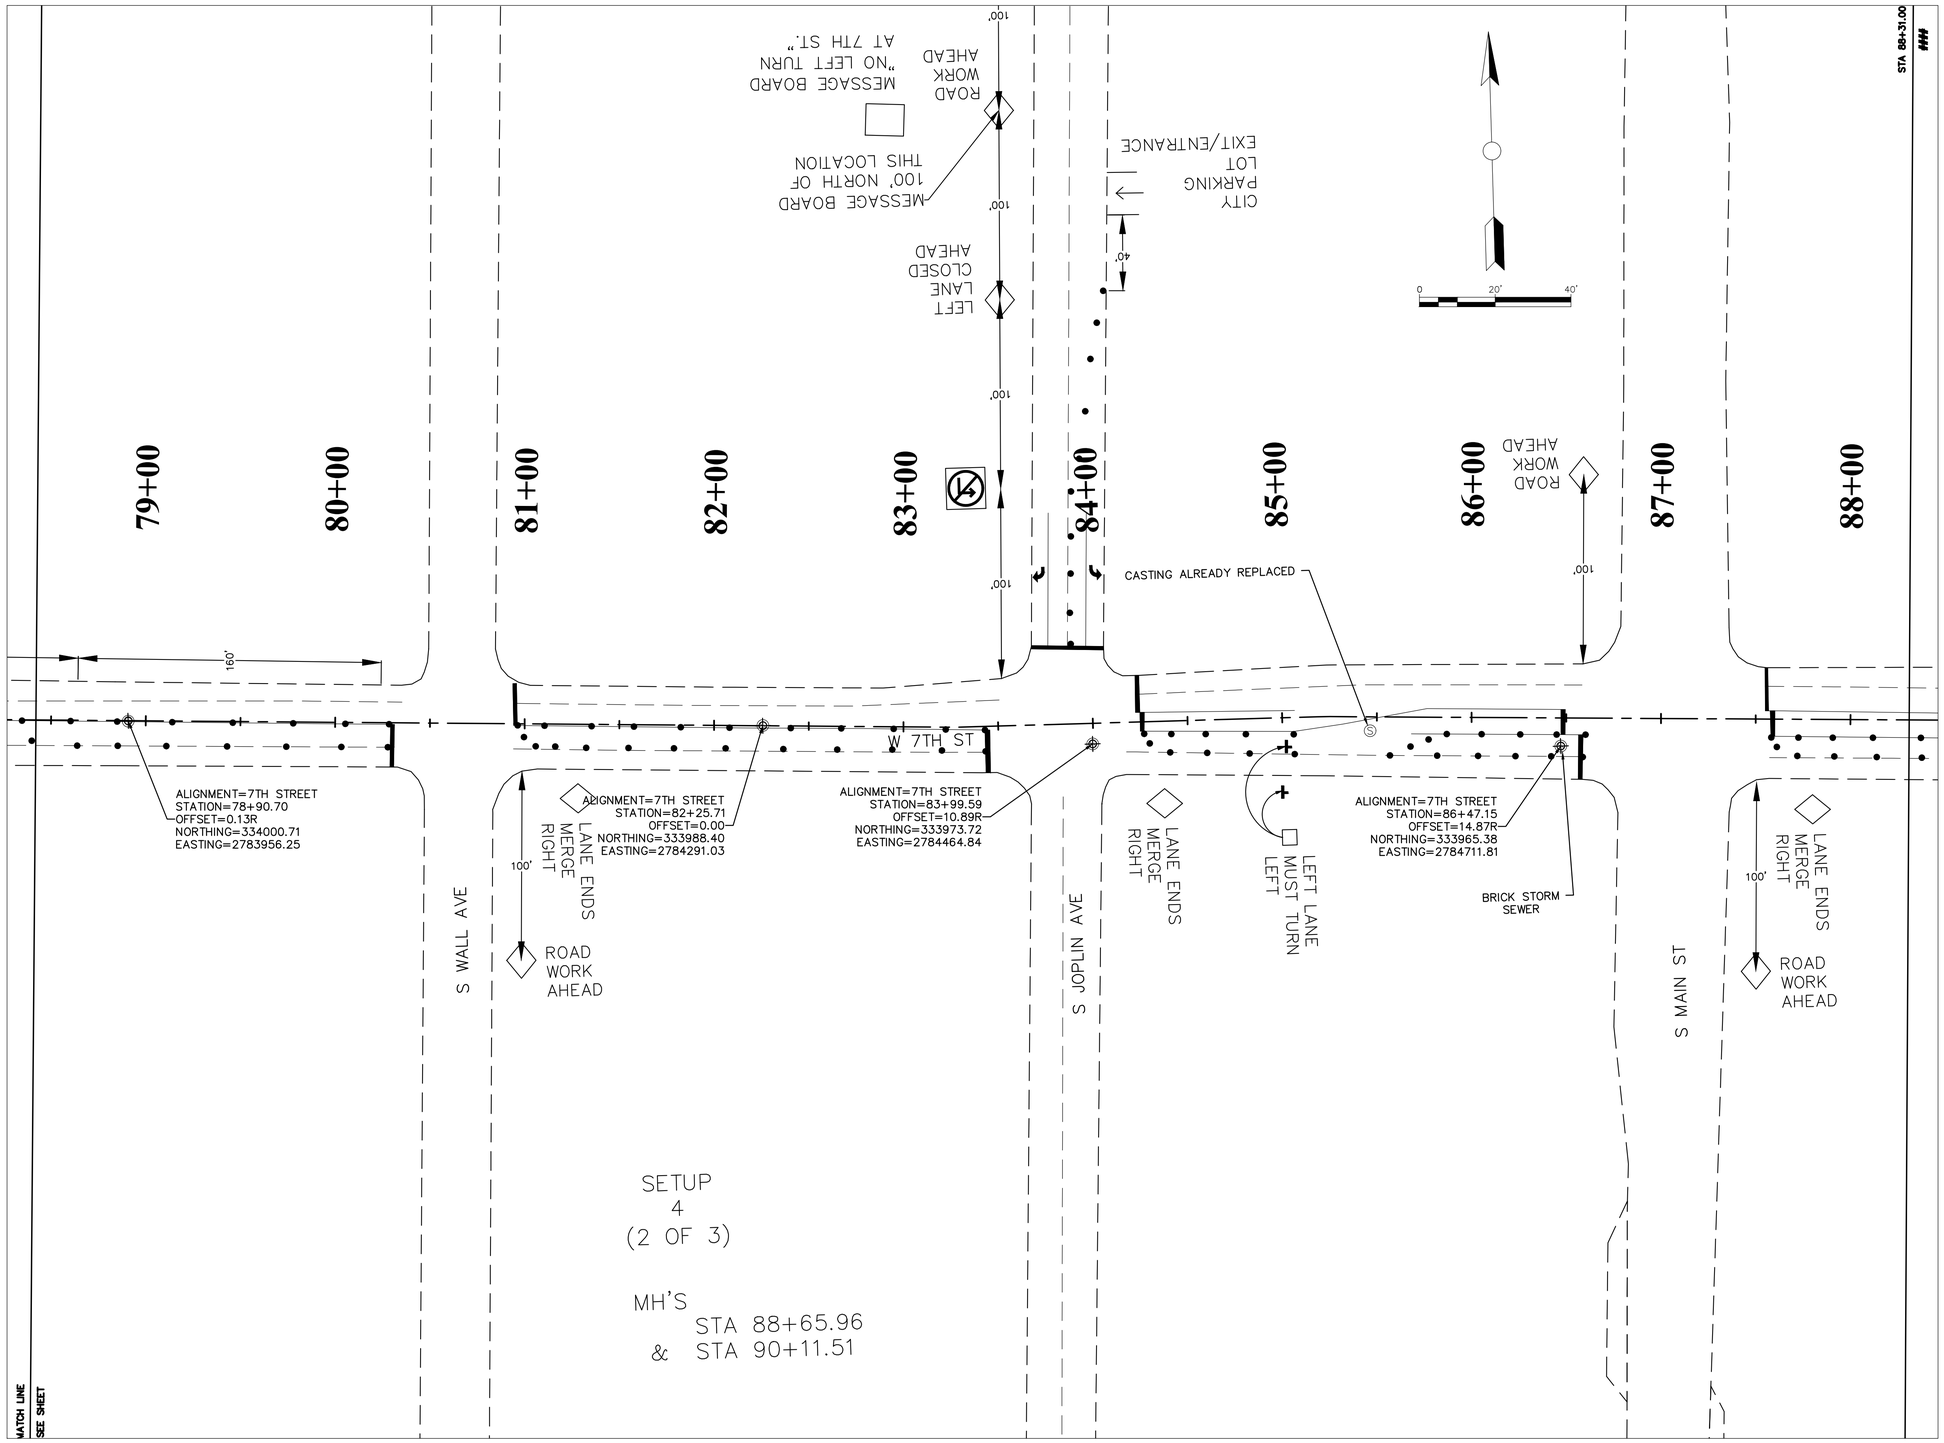

General Notes

No.	Revision/Issue	Date


Firm Name and Address
City of Joplin
Engineering Dept.
602 S. Main St.
Joplin, MO 64801

Project Name and Address
7th Street MH Repair
Byers Ave. to St. Louis Ave.
Project 2

Project	Sheet
Date 9/11/2018	D4.2
Scale 1" = 40'	

7th Street MHs (Pearl to St.Louis) Traffic control.dwg

11/9/2018

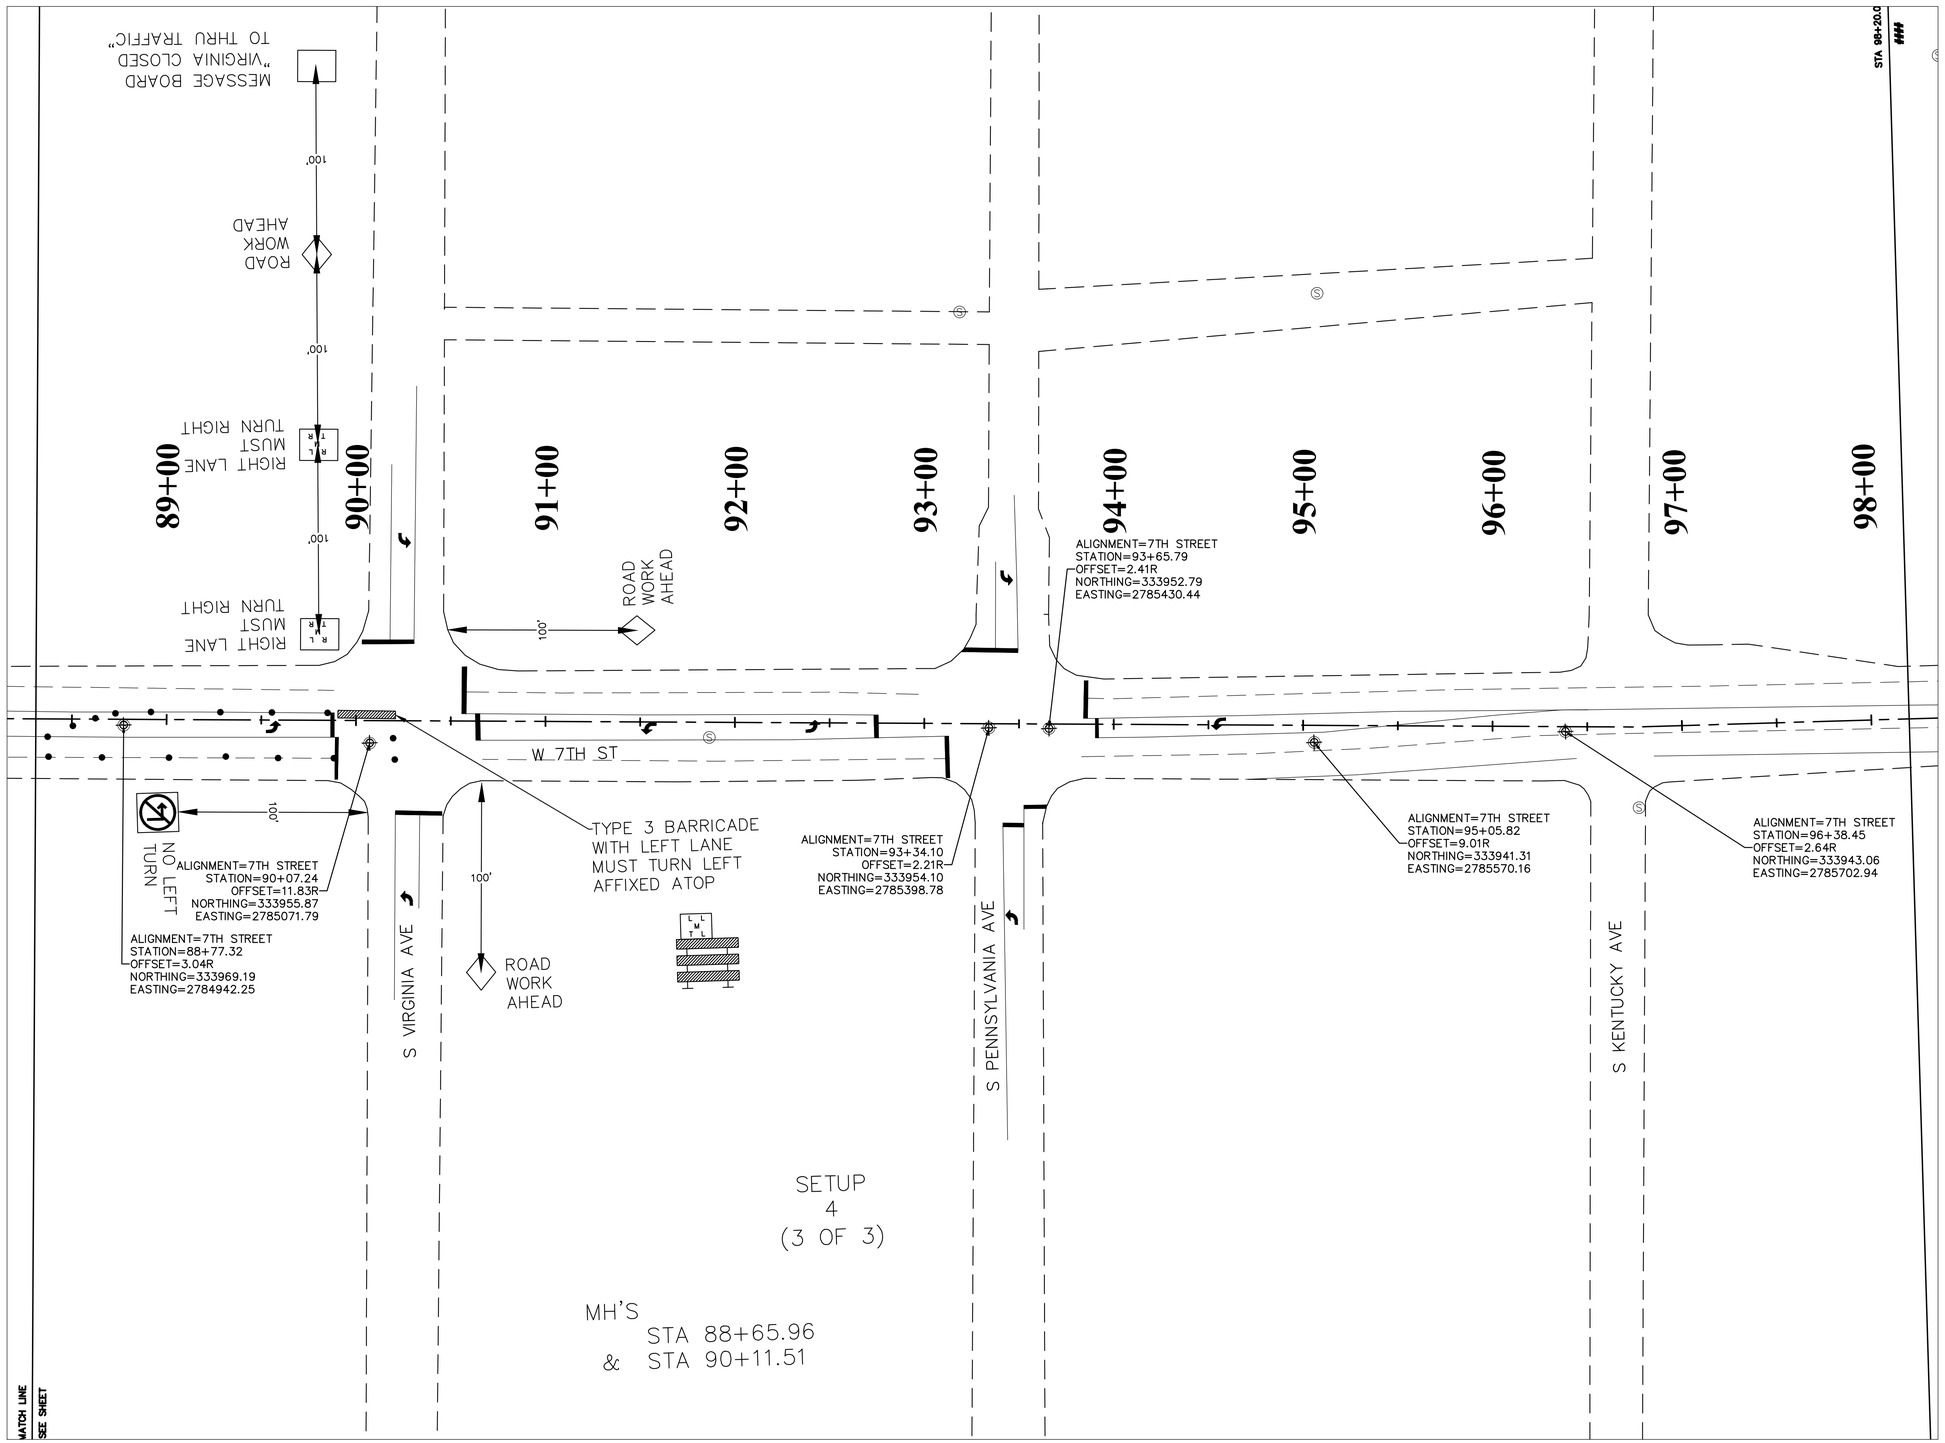

General Notes

No.	Revision/Issue	Date


Firm Name and Address
City of Joplin
Engineering Dept.
602 S. Main St.
Joplin, MO 64801

Project Name and Address
7th Street MH Repair
Byers Ave. to St. Louis Ave.
Project 2

Project	Sheet
Date 11/9/2018	D4.3
Scale 1" = 40'	

7th Street MHs (Pearl to St.Louis) Traffic control.dwg

11/9/2018

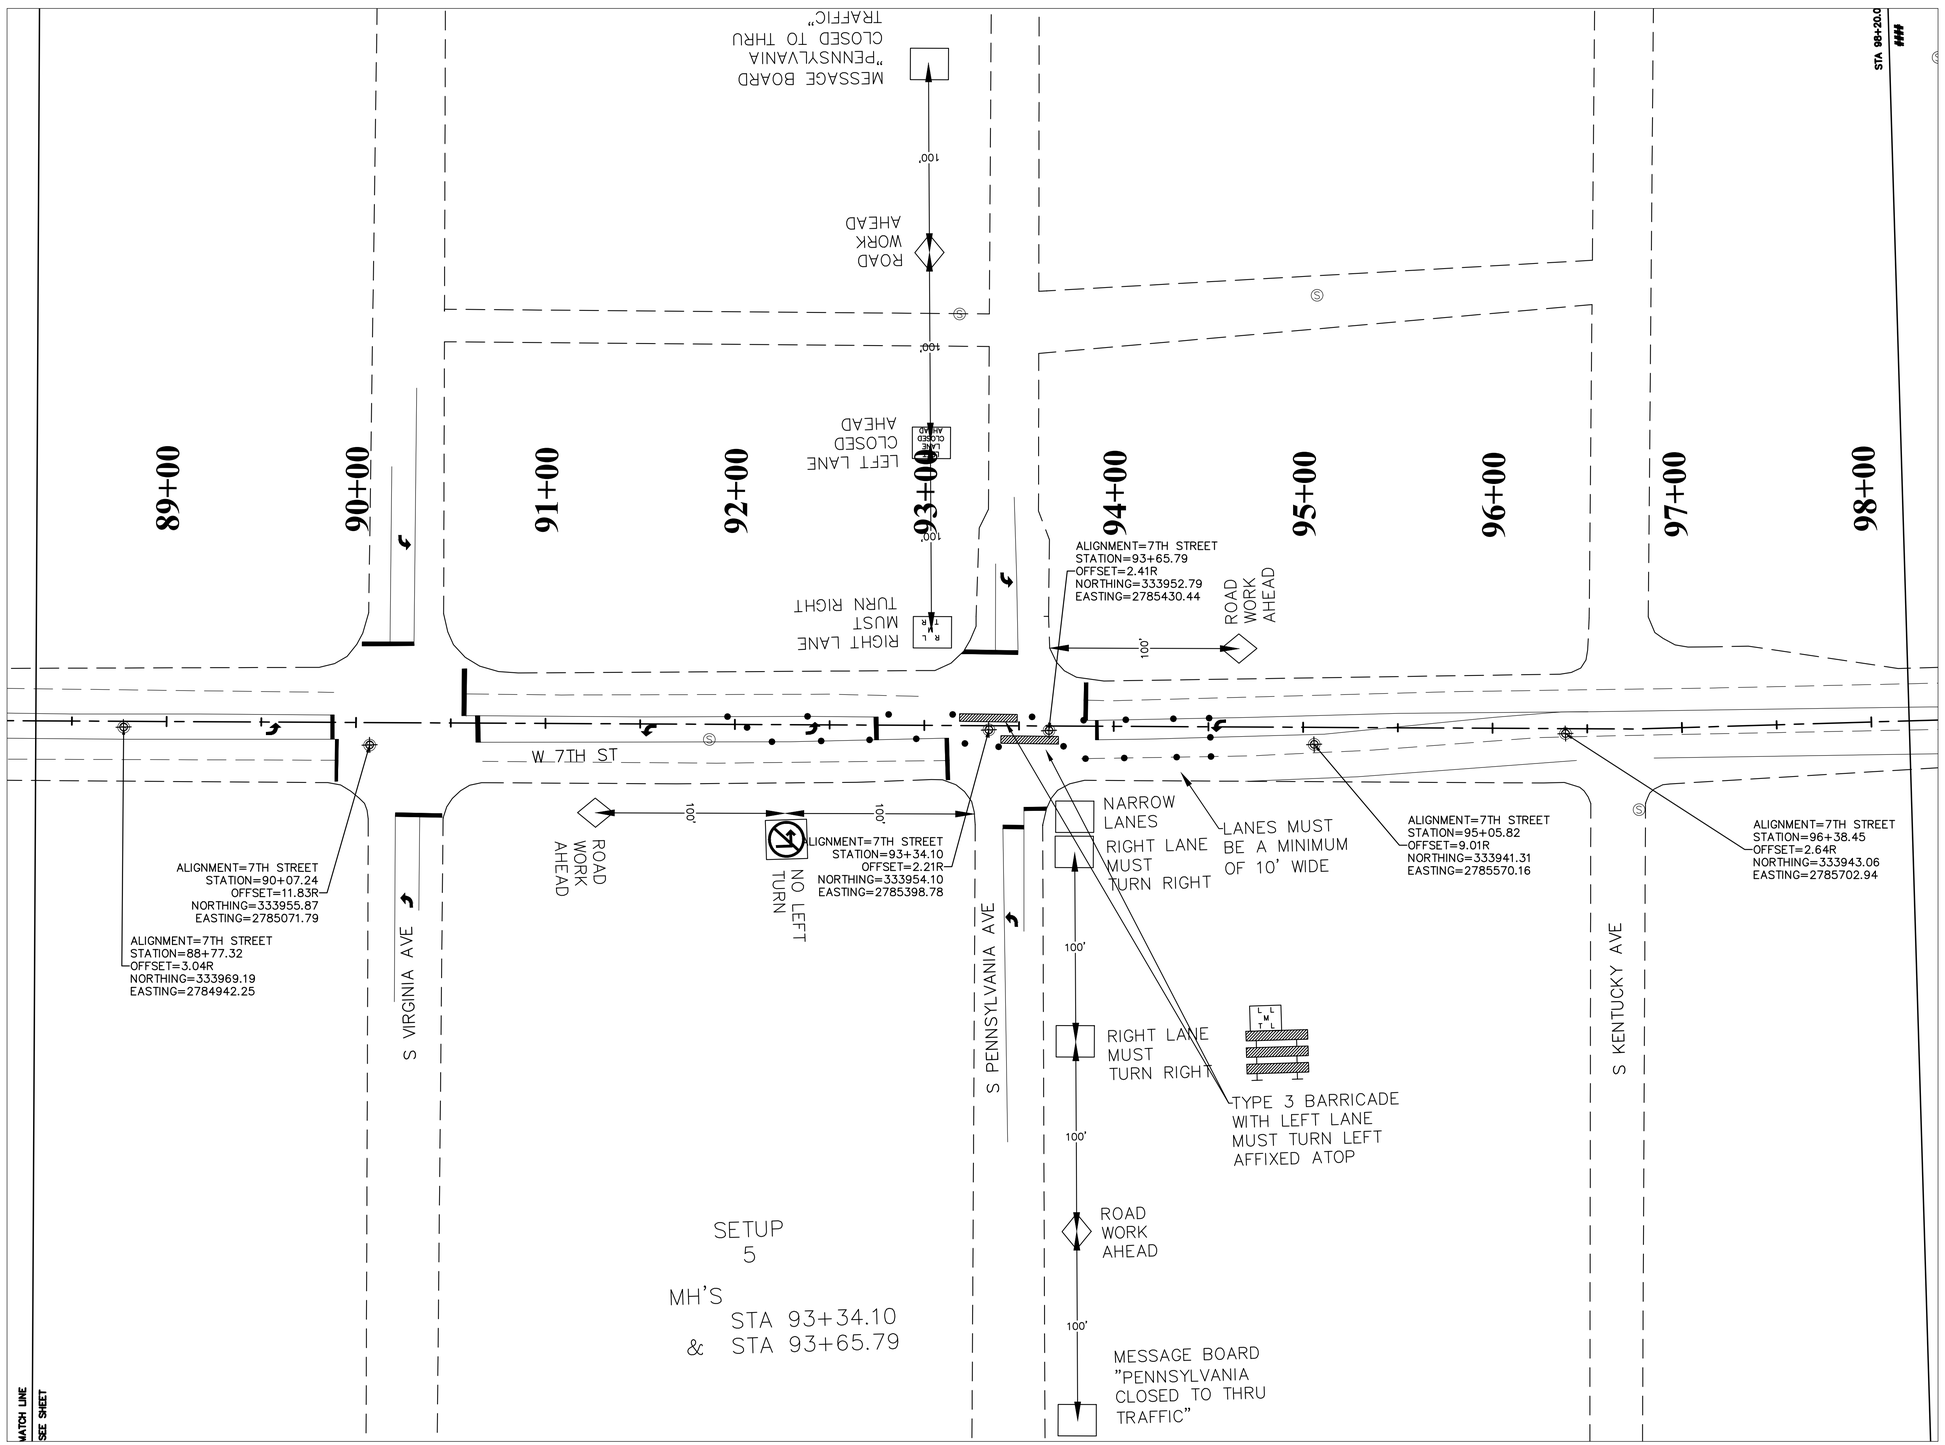

General Notes

No.	Revision/Issue	Date


Firm Name and Address
City of Joplin
Engineering Dept.
602 S. Main St.
Joplin, MO 64801

Project Name and Address
7th Street MH Repair
Byers Ave. to St. Louis Ave.
Project 2

Project	Sheet
Date 11/9/2018	D5.1
Scale 1" = 40'	

7th Street MHs (Pearl to St.Louis) Traffic control.dwg

11/9/2018

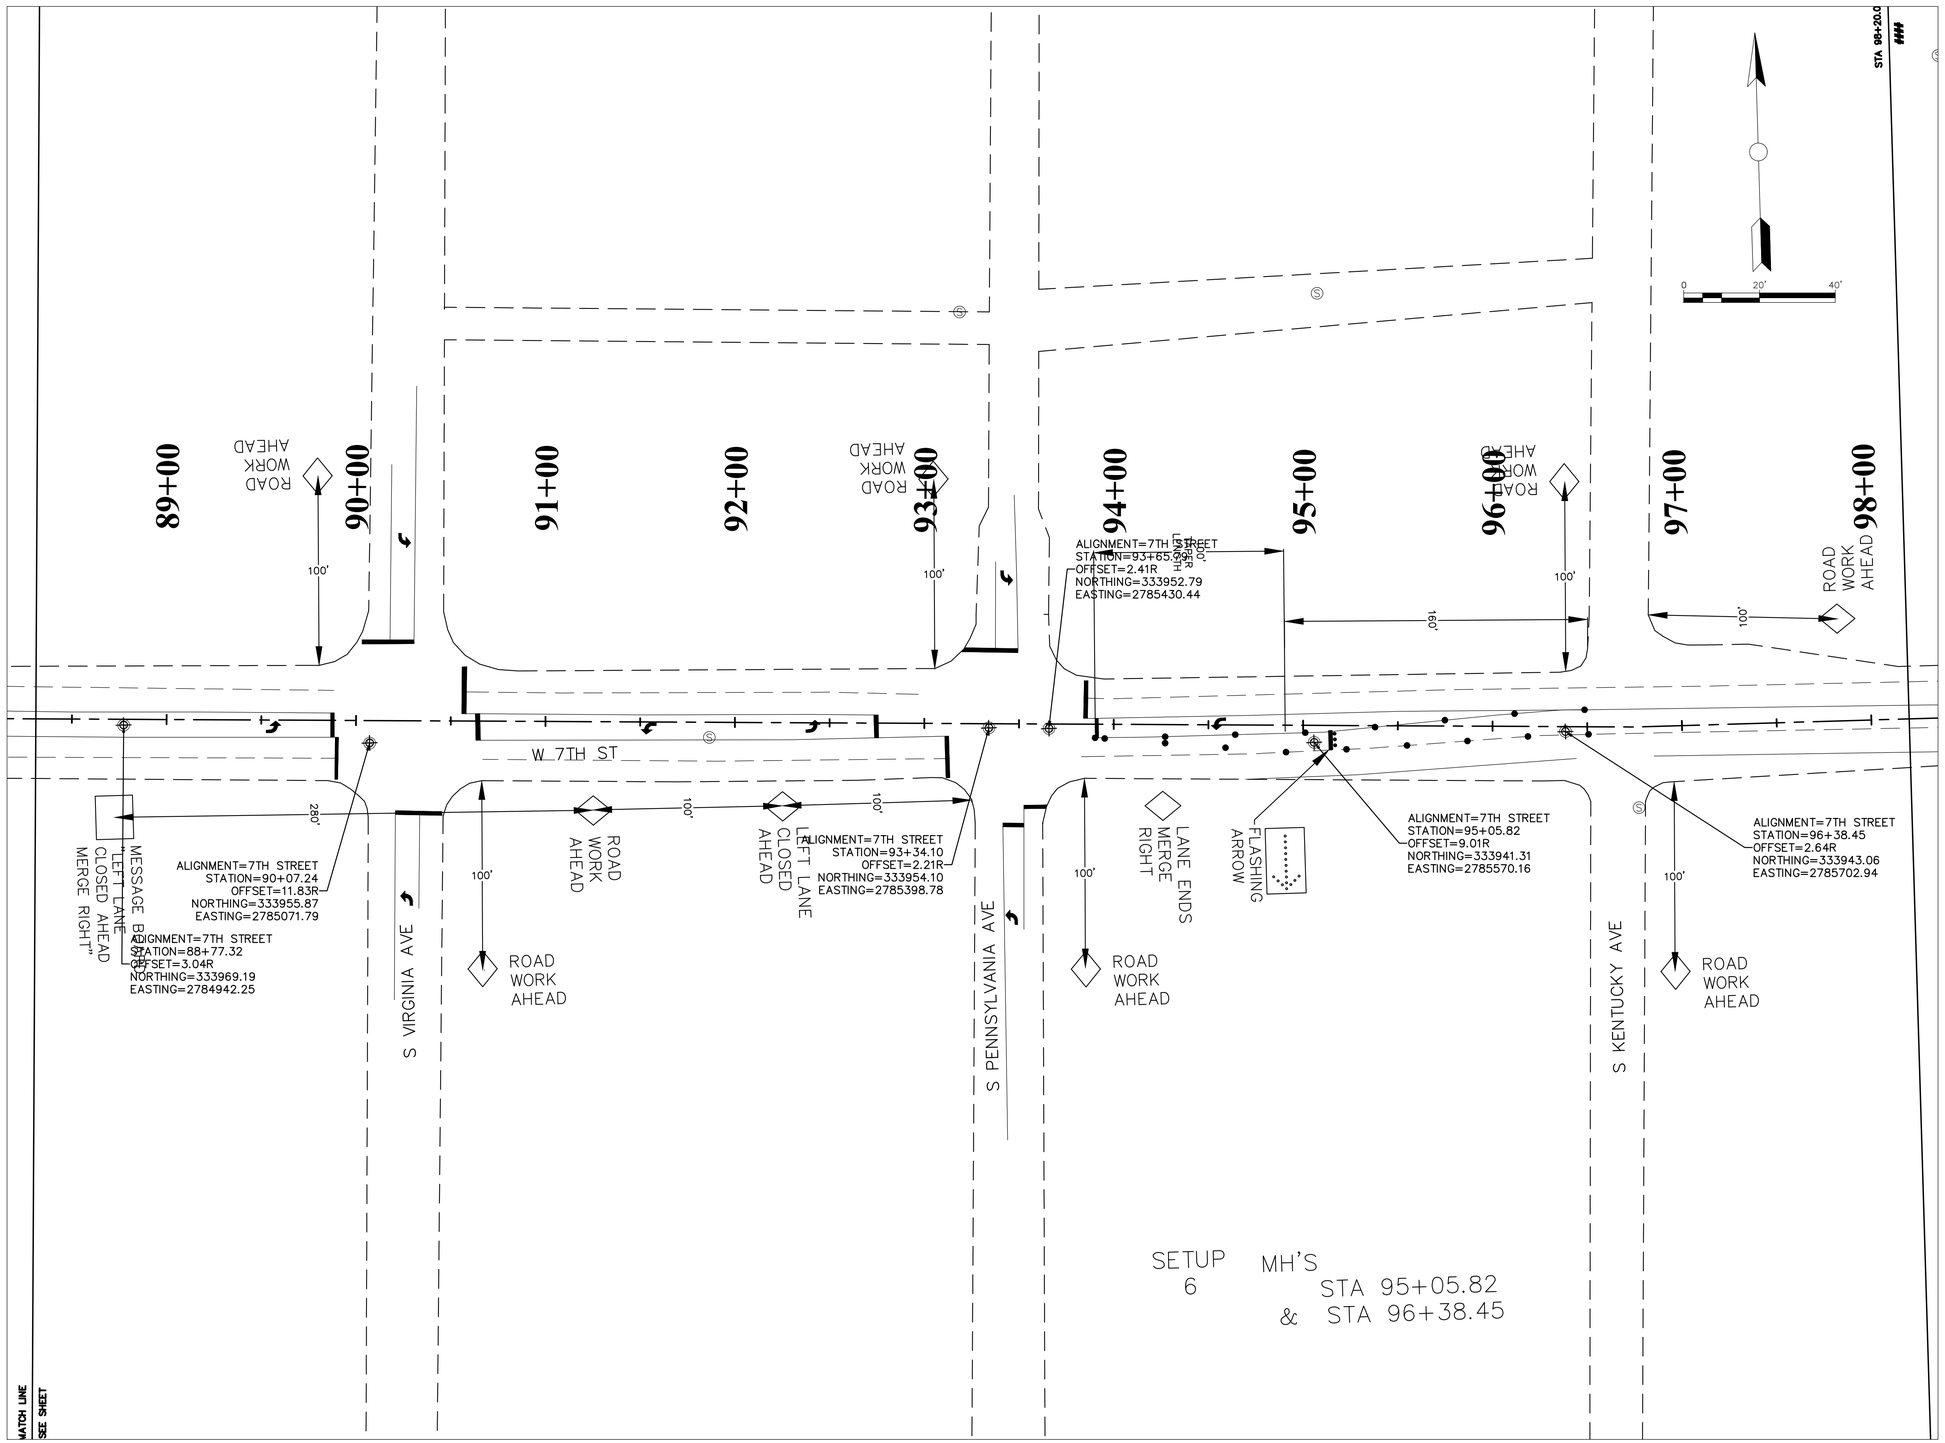

General Notes

No.	Revision/Issue	Date


Firm Name and Address
City of Joplin
Engineering Dept.
602 S. Main St.
Joplin, MO 64801

Project Name and Address
7th Street MH Repair
Byers Ave. to St. Louis Ave.
Project 2

Project	Sheet
Date 11/9/2018	D6.1
Scale 1" = 40'	

7th Street MHs (Pearl to St.Louis) Traffic control.dwg

11/9/2018

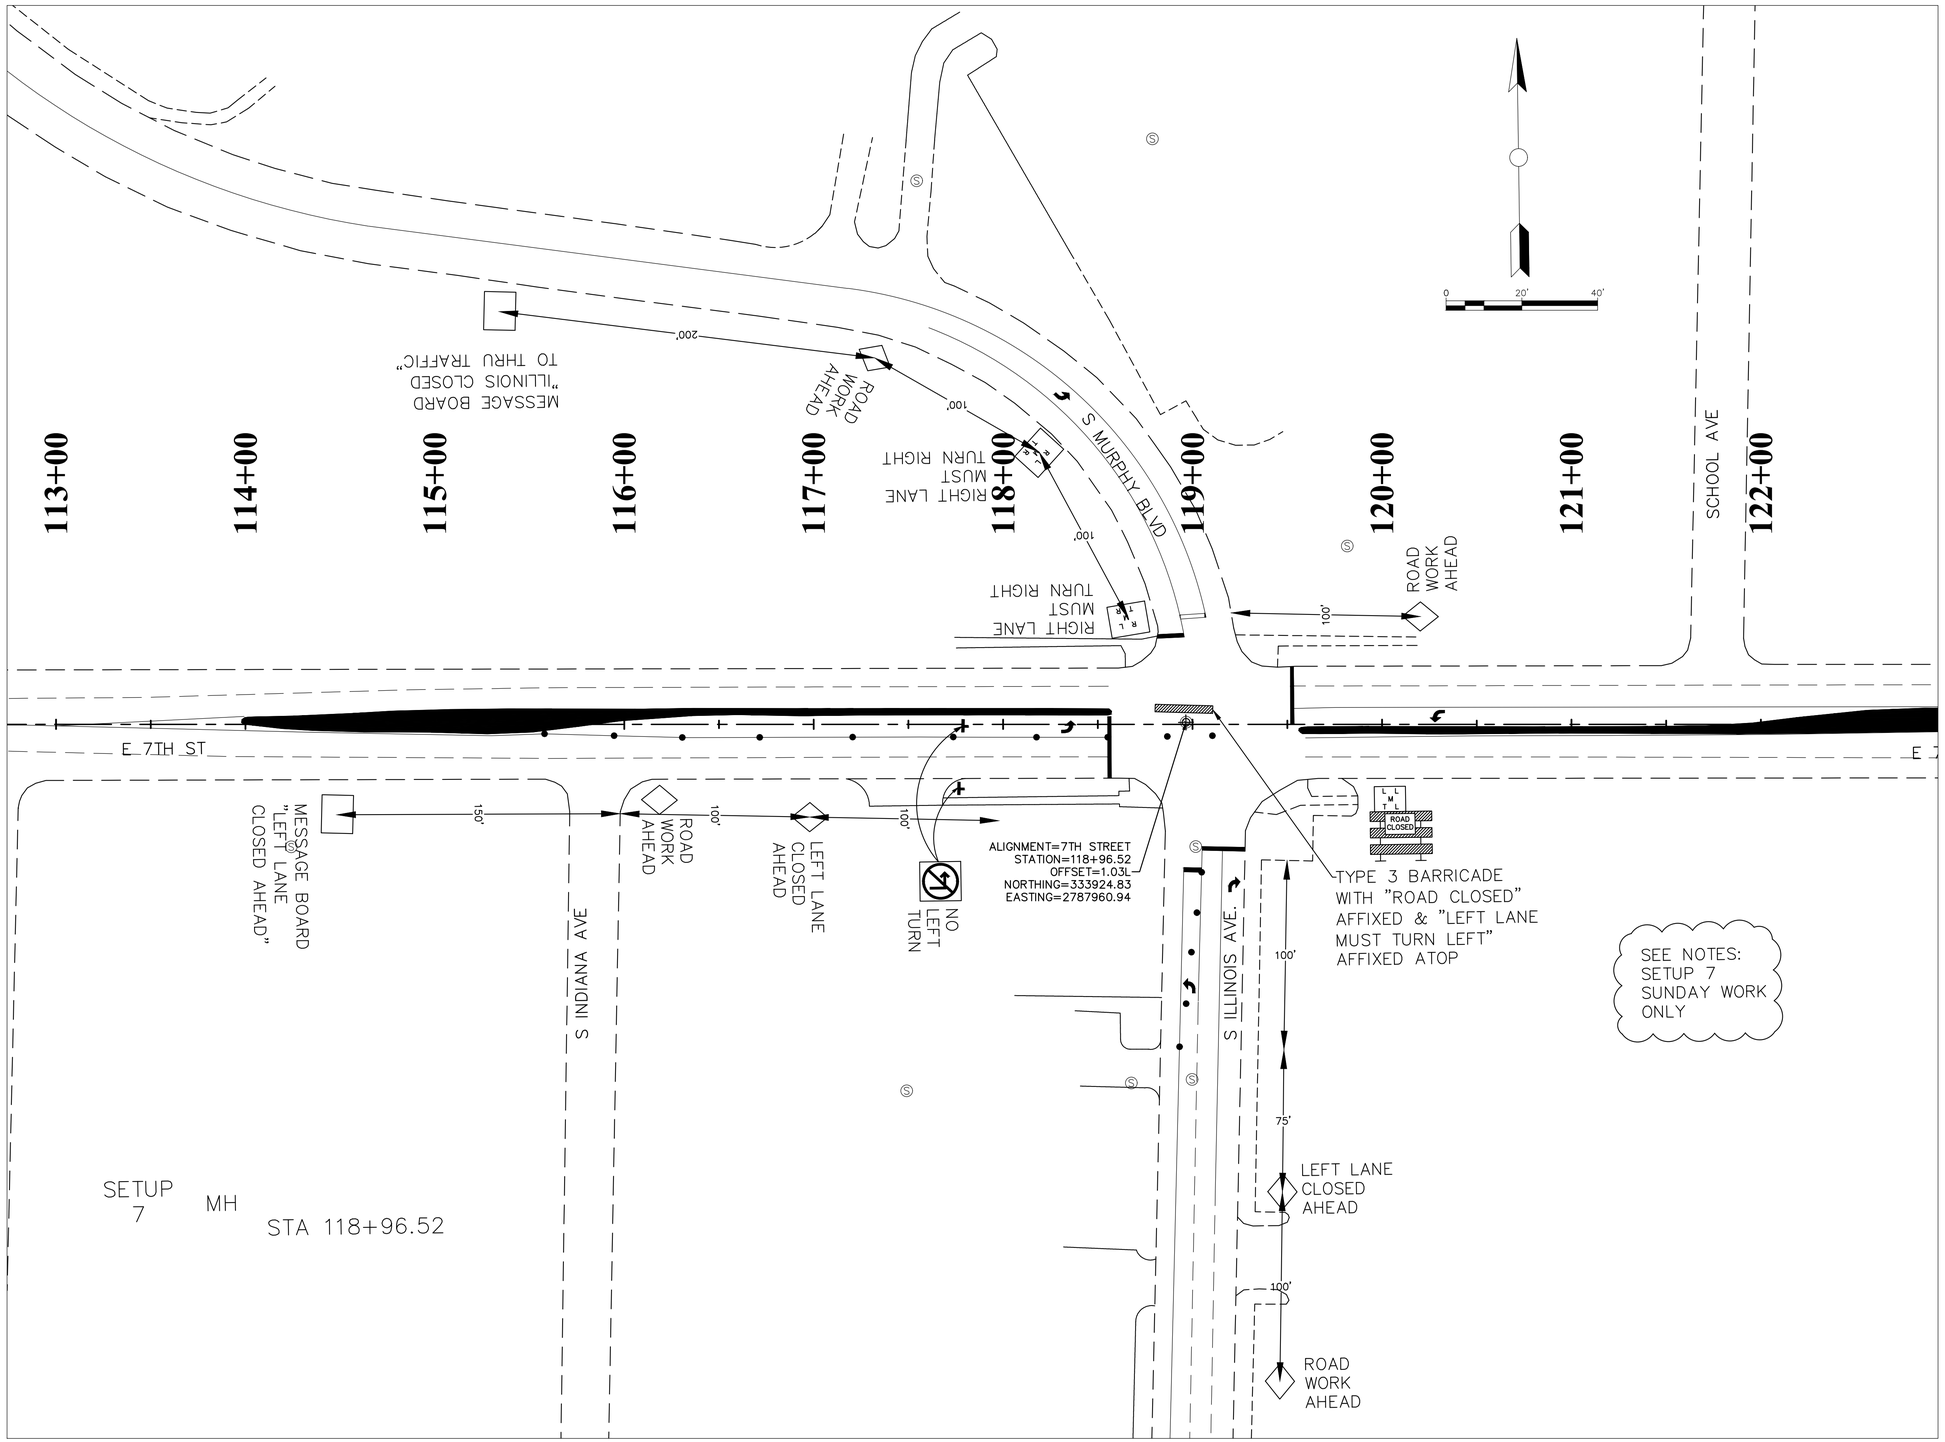

General Notes

No.	Revision/Issue	Date


Firm Name and Address
City of Joplin
Engineering Dept.
602 S. Main St.
Joplin, MO 64801

Project Name and Address
7th Street MH Repair
Byers Ave. to St. Louis Ave.
Project 2

Project	Sheet
Date 11/9/2018	D7.1
Scale 1" = 40'	

7th Street MHs (Pearl to St.Louis) Traffic control.dwg

11/9/2018

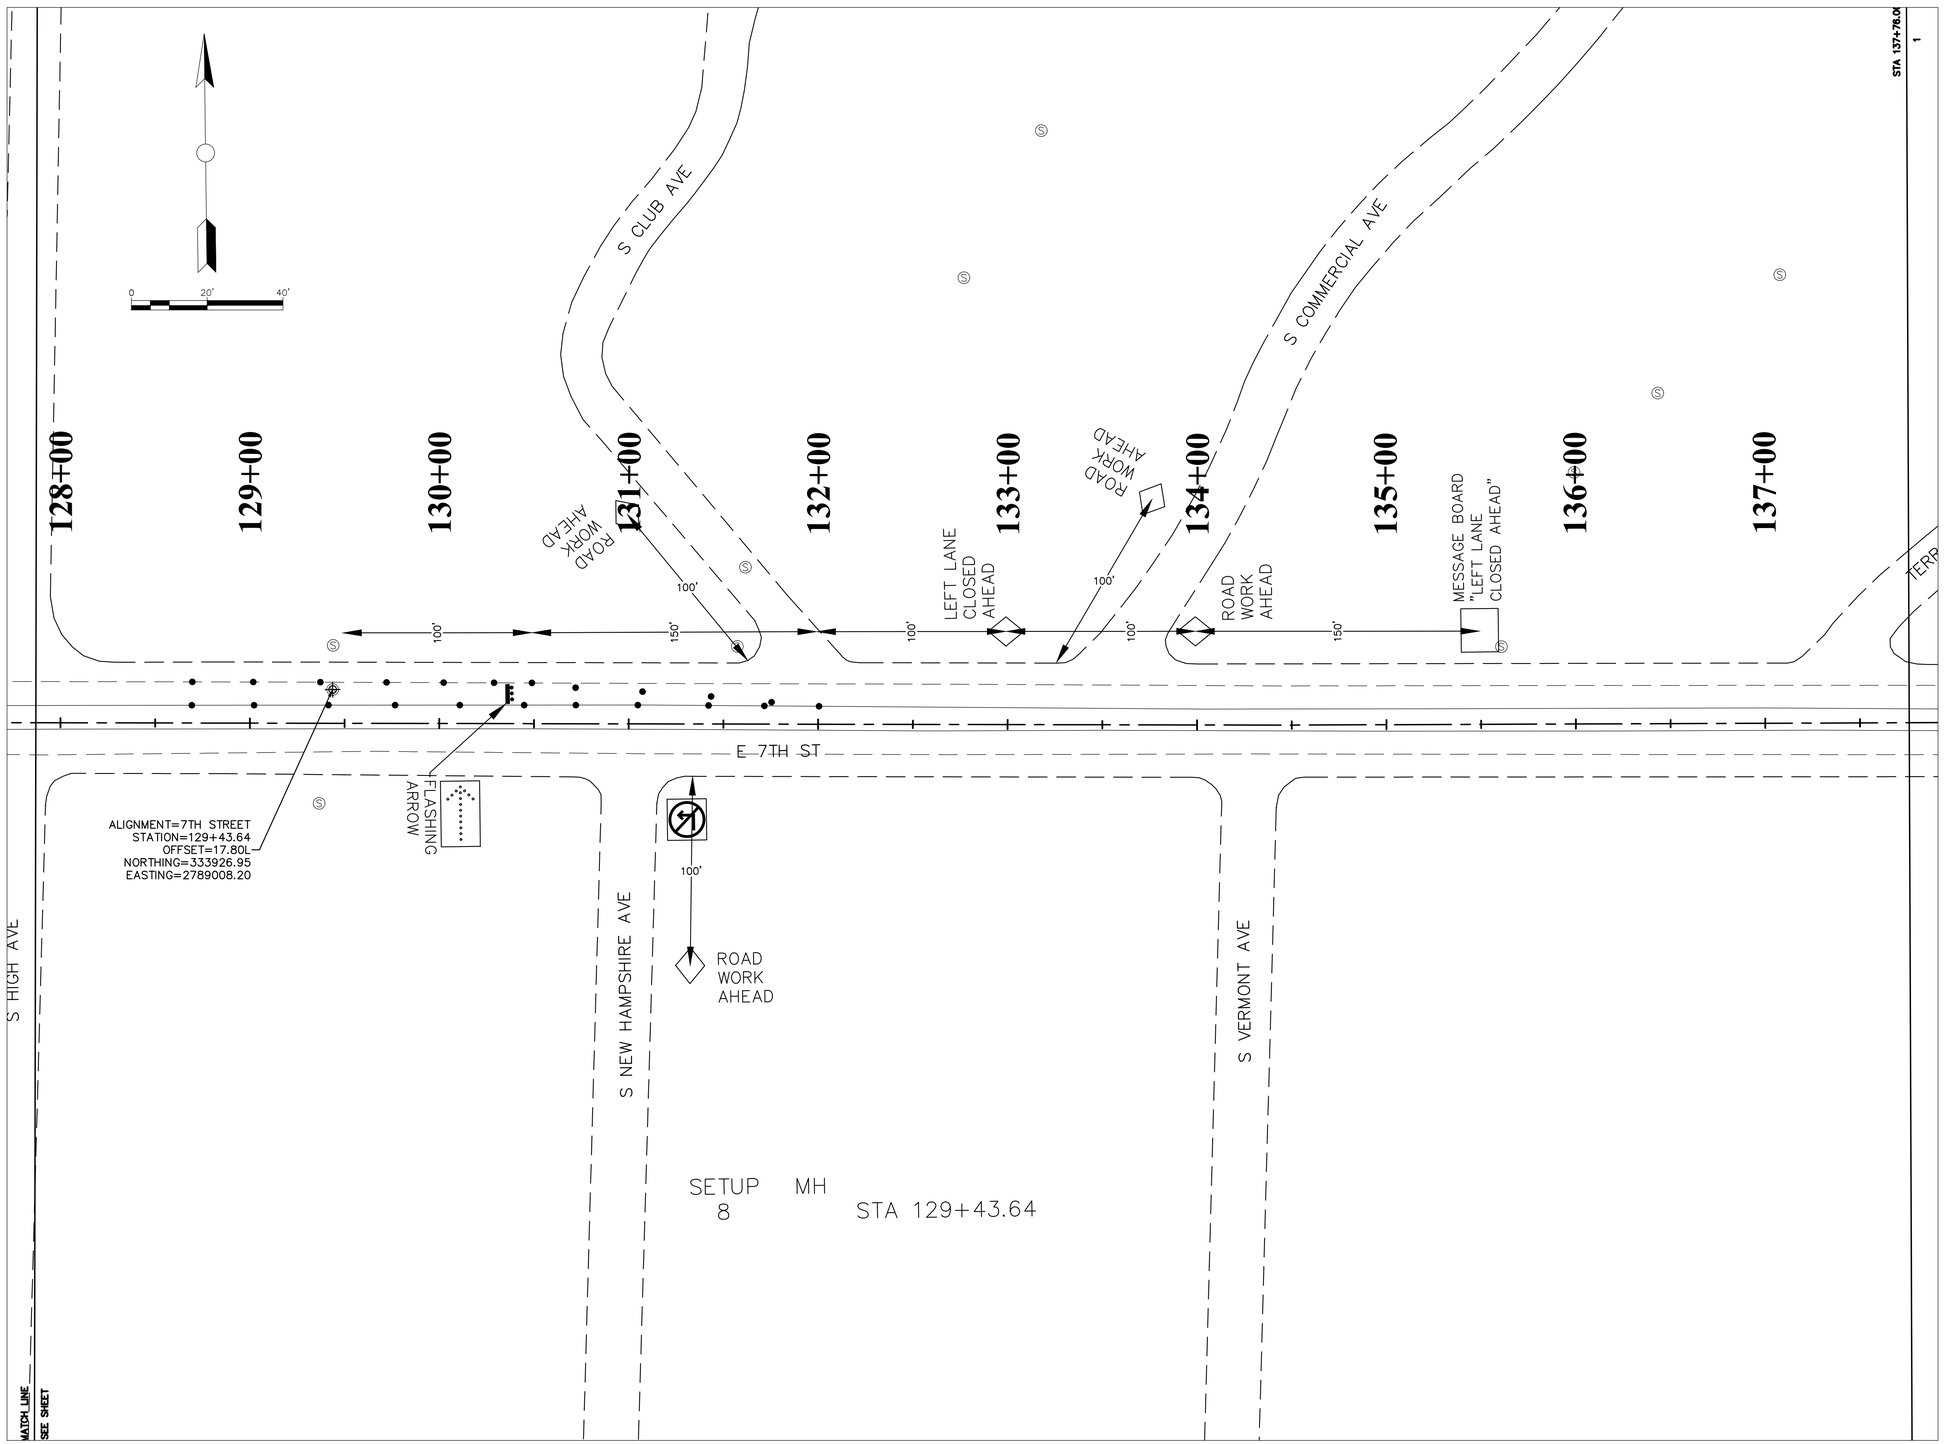

General Notes

No.	Revision/Issue	Date


Firm Name and Address
City of Joplin
Engineering Dept.
602 S. Main St.
Joplin, MO 64801

Project Name and Address
7th Street MH Repair
Byers Ave. to St. Louis Ave.
Project 2

Project	Sheet
Date 11/9/2018	D8.1
Scale 1" = 40'	

7th Street MHs (Pearl to St.Louis) Traffic control.dwg

11/9/2018

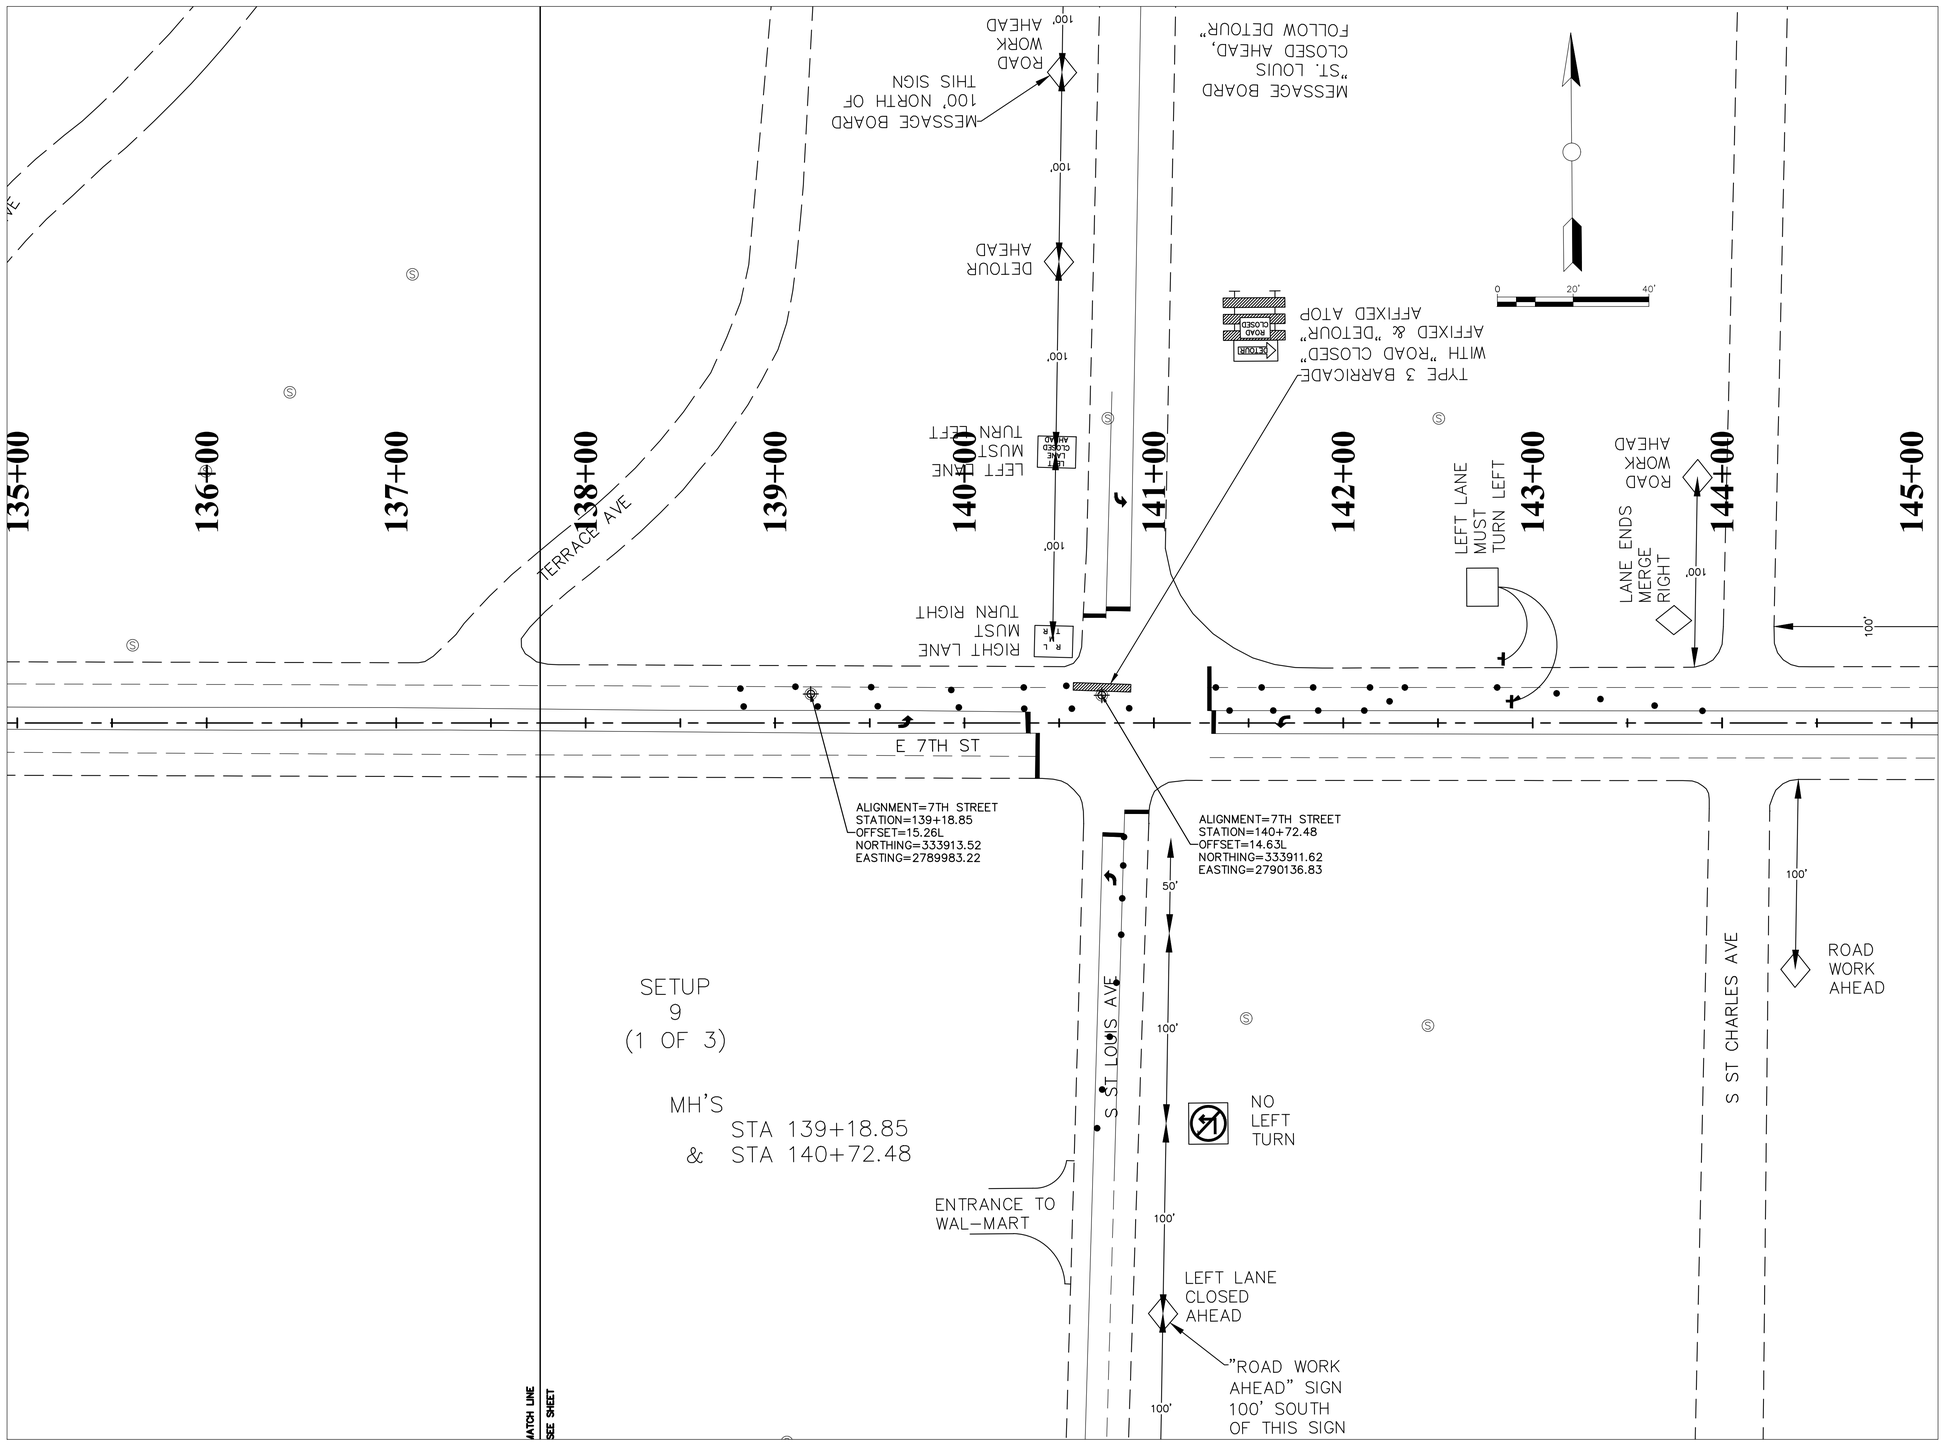

General Notes

No.	Revision/Issue	Date


Firm Name and Address
City of Joplin
Engineering Dept.
602 S. Main St.
Joplin, MO 64801

Project Name and Address
7th Street MH Repair
Byers Ave. to St. Louis Ave.
Project 2

Project	Sheet
Date 11/9/2018	D9.1
Scale 1" = 40'	

7th Street MHs (Pearl to St.Louis) control.dwg

11/9/2018

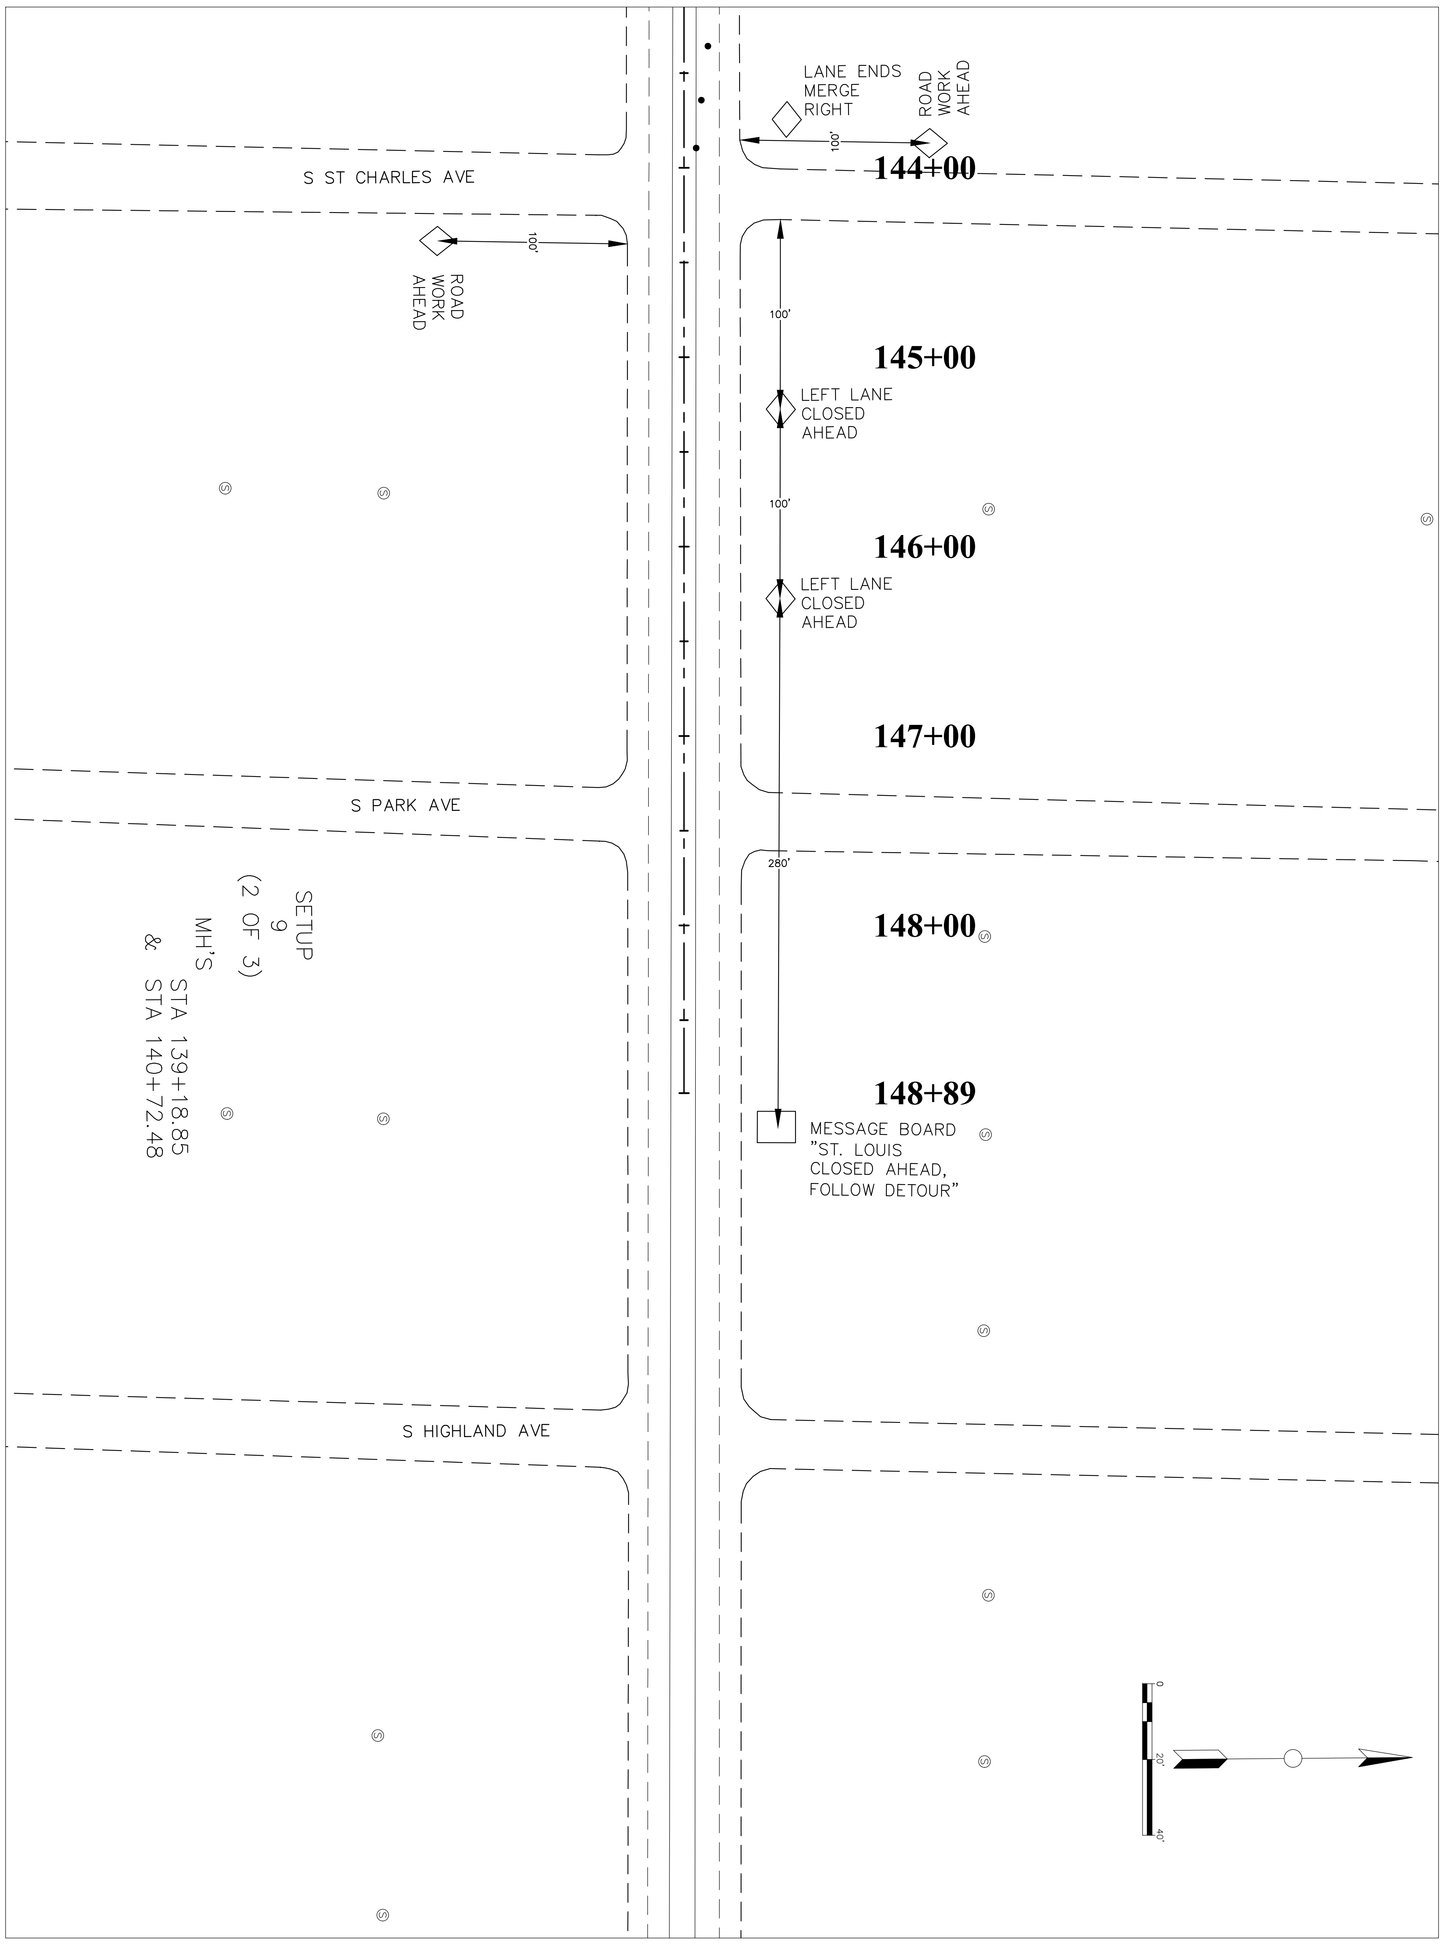

Project
Date 11/9/2018
Scale 1" = 40'
Sheet D9.2

Project Name and Address
7th Street MH Repair
Byers Ave. to St. Louis Ave.
Project 2

Firm Name and Address
City of Joplin
Engineering Dept.
602 S. Main St.
Joplin, MO 64801

No.	Revision/Issue	Date

General Notes



SETUP
9
(3 OF 3)

General Notes

No.	Revision/Issue	Date

Firm Name and Address

City of Joplin
Engineering Dept.
602 S. Main St.
Joplin, MO 64801

Project Name and Address

7th Street MH Repair
Byers Ave. to St. Louis Ave.
Project 2

Project	Sheet
Date 11/9/2018	D9.3
Scale 1" = 40'	

7th Street MHs (Pearl to St.Louis) Traffic control.dwg

11/9/2018