FINAL PLAT OF EAGLES EDGE PLAT 4 CITY OF JOPLIN, JASPER COUNTY, MISSOURI

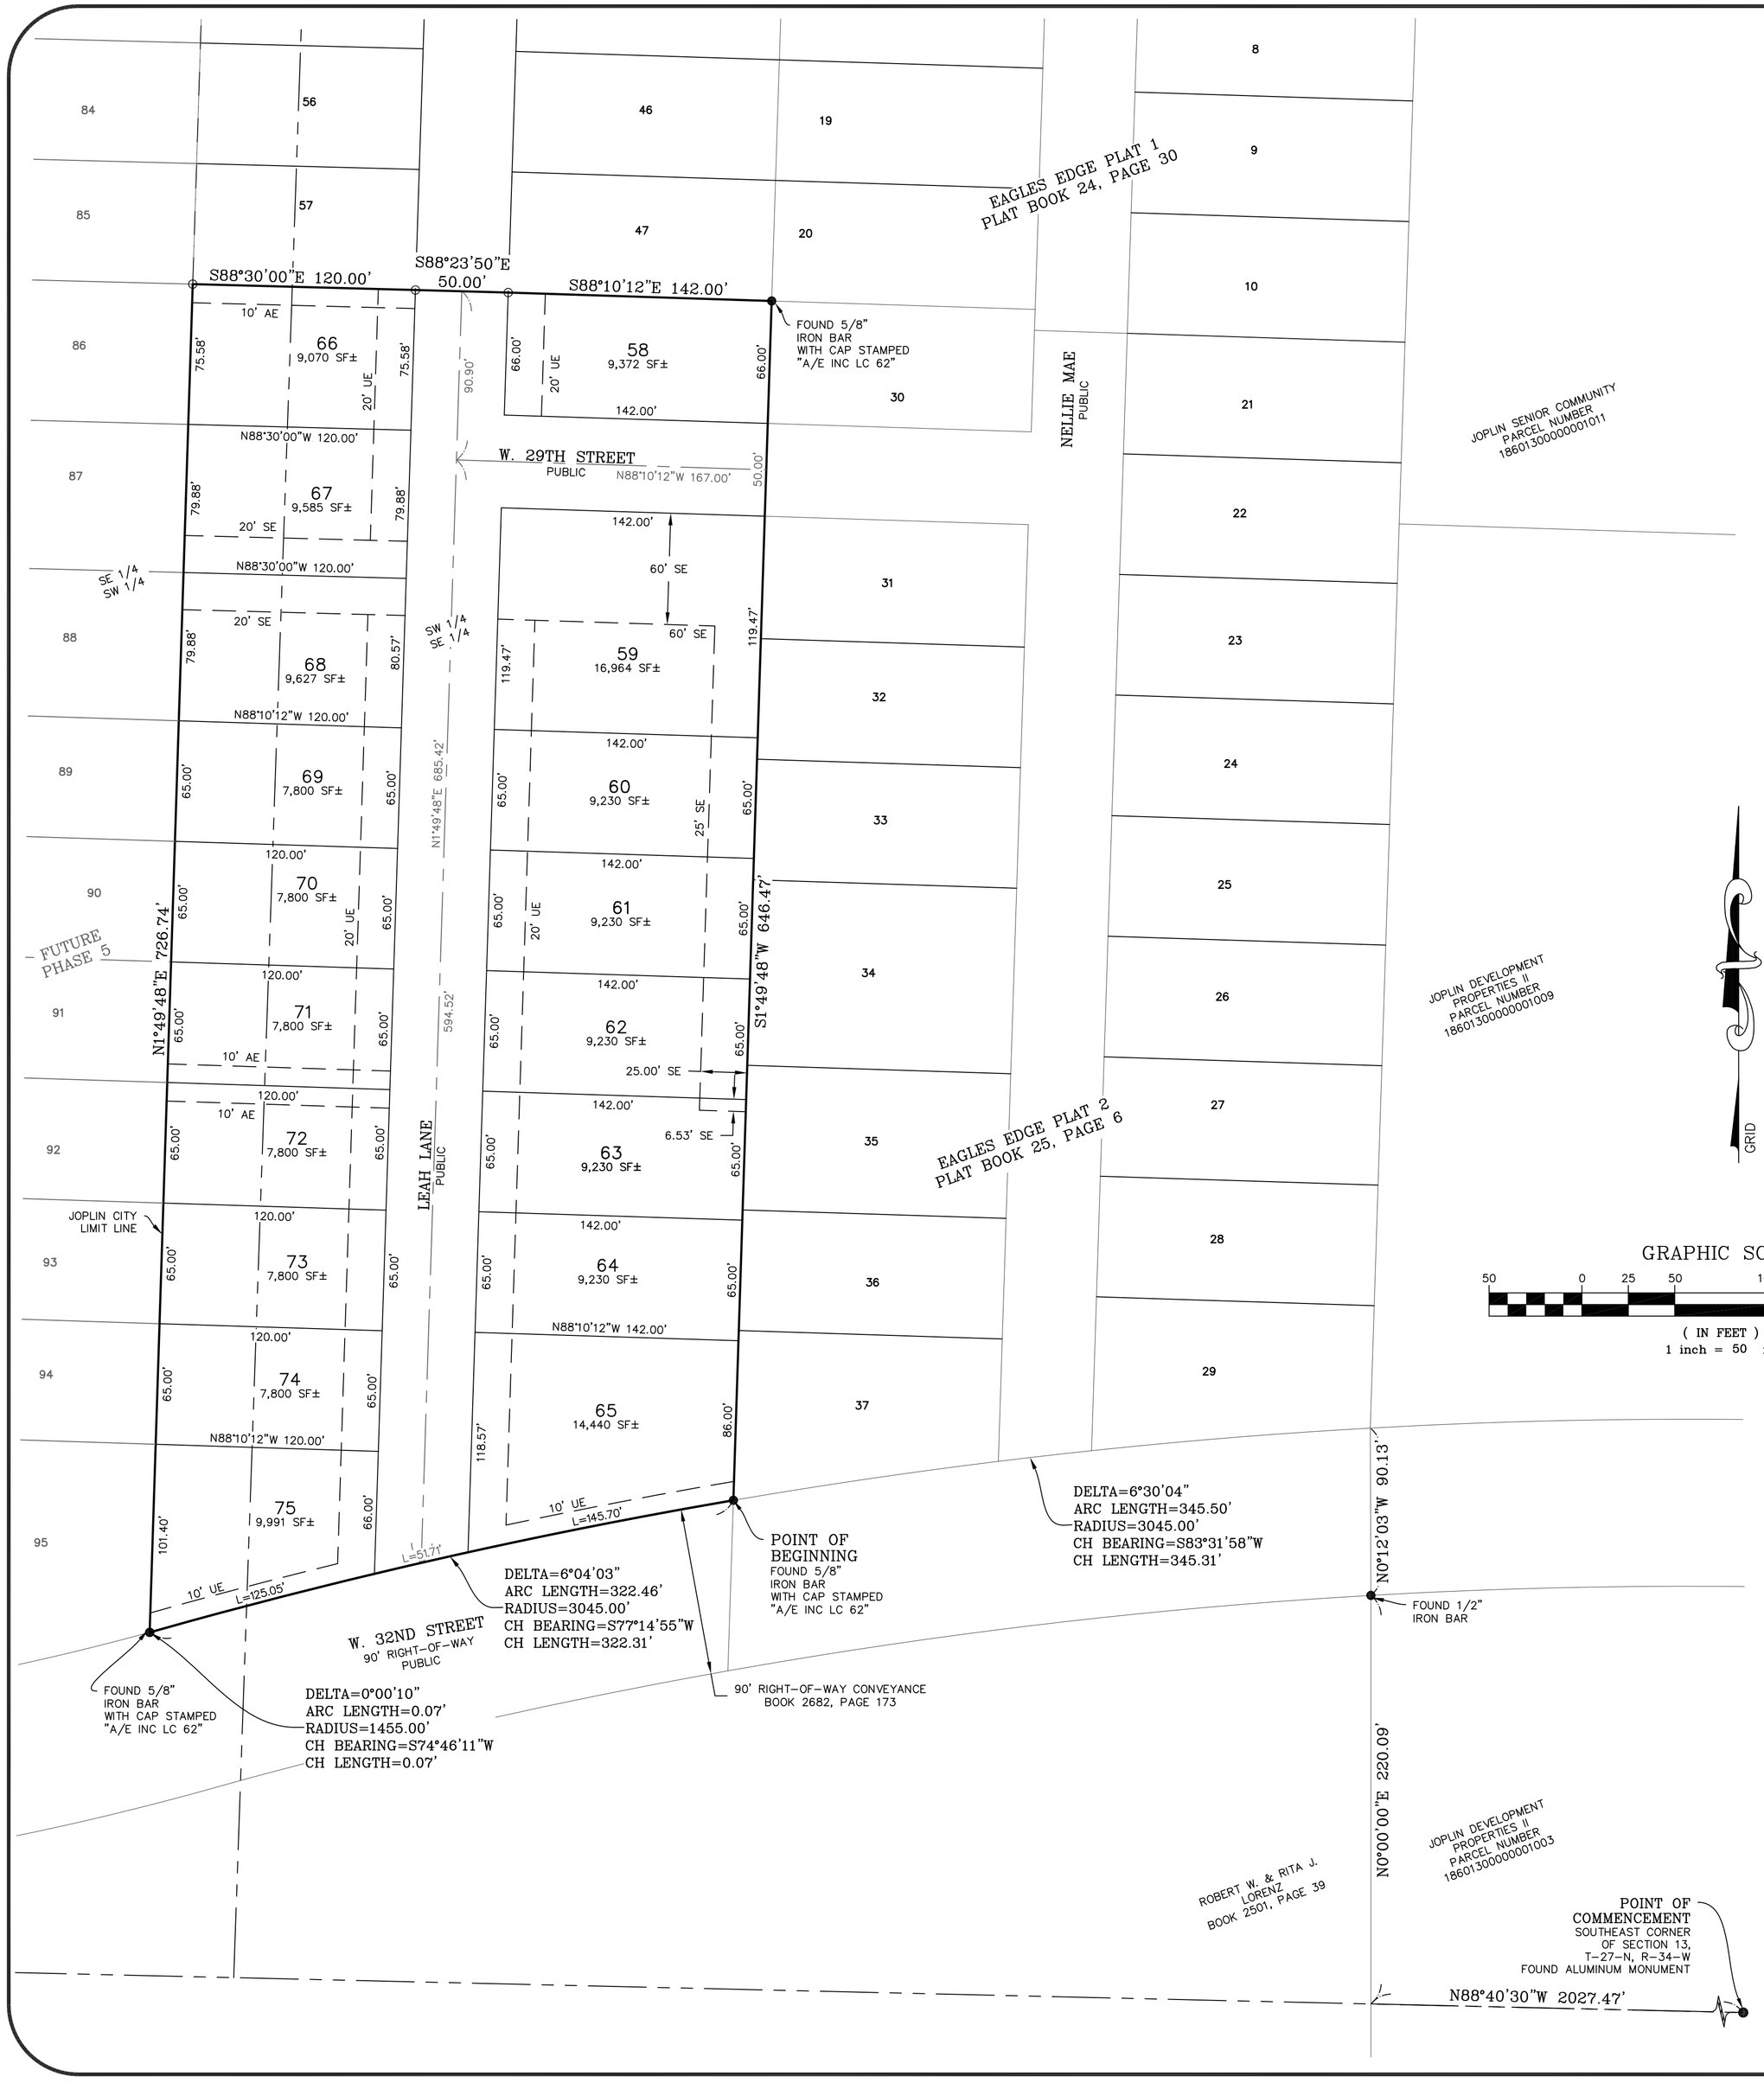

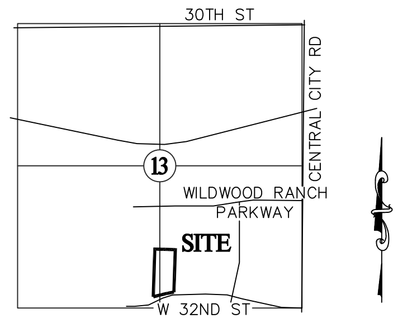

LOCATION SKETCH
SECTION 13
T 27 N, R 34 W
SCALE: 1"=2000'

FLOOD NOTE
BY GRAPHIC PLOTTING ONLY, THIS PROPERTY IS IN ZONE X OF THE FLOOD INSURANCE RATE MAP, MAP NUMBER 29097C0265E, WHICH BEARS AN EFFECTIVE DATE OF NOVEMBER 2, 2012 AND IS NOT IN A SPECIAL FLOOD HAZARD AREA. NO FIELD SURVEYING WAS PERFORMED TO DETERMINE THIS ZONE.

LEGEND

●	FOUND MONUMENT AS NOTED
○	SET 5/8" IRON PIN WITH PLASTIC CAP STAMPED LC 62
UE	UTILITY EASEMENT
SE	STORM DRAINAGE EASEMENT
AE	ACCESS EASEMENT
	PROPERTY LINE
— — — —	EASEMENT
— · — · —	CITY LIMIT LINE
— — — —	SECTION LINE

ZONING DATA:
SUBJECT PROPERTY IS ZONED R-1 (RESIDENTIAL DISTRICT)

BUILDING SETBACK LINE
FRONT: 25'
SIDE: 6'
SIDE CORNER LOT:
RESIDENTIAL STREET: 6'
COLLECTOR STREET: 10'
PRIMARY THOROUGHFARES: 15'
ALL STREETS LESS THAN 50' RIGHT-OF-WAY: 15'
REAR: 25'

NOTES

1. BEARINGS BASED ON GRID NORTH OF THE MISSOURI COORDINATE SYSTEM OF 1983, WEST ZONE.
2. DISTANCES SHOWN ARE GRID DISTANCES IN US SURVEY FEET.

SURVEY DESCRIPTION

PART OF A TRACT OF LAND DESCRIBED IN BOOK 2528, PAGE 23 IN THE RECORDER OF DEEDS OFFICE IN JASPER COUNTY, MISSOURI, BEING PART OF SECTION 13, TOWNSHIP 27 NORTH, RANGE 34 WEST, JASPER COUNTY, MISSOURI, DESCRIBED AS FOLLOWS:

COMMENCING AT A FOUND ALUMINUM MONUMENT AT THE SOUTHEAST CORNER OF SAID SECTION 13; THENCE NORTH 88°40'30" WEST ALONG THE SOUTH LINE THEREOF, 2027.47 FEET TO A POINT ON THE EAST LINE OF A TRACT OF LAND DESCRIBED IN BOOK 2501, PAGE 39 IN THE RECORDER OF DEEDS OFFICE IN JASPER COUNTY, MISSOURI; THENCE NORTH 00°00'00" EAST ALONG THE EAST LINE THEREOF, 220.09 FEET TO A FOUND 1/2" IRON BAR AT THE NORTHEAST CORNER OF SAID TRACT; THENCE NORTH 00°12'03" WEST, 90.13 FEET TO THE NORTH RIGHT-OF-WAY OF WEST 32ND STREET; THENCE ALONG SAID NORTH RIGHT-OF-WAY, 345.50 FEET ALONG A 3045.00 FOOT RADIUS CURVE TO THE LEFT WITH A CHORD BEARING SOUTH 83°31'58" WEST, A DISTANCE OF 345.31 FEET, TO THE POINT OF BEGINNING. THENCE CONTINUING ALONG SAID NORTH RIGHT-OF-WAY THE FOLLOWING TWO COURSES, 322.46 FEET ALONG A 3045.00 FOOT RADIUS CURVE TO THE LEFT WITH A CHORD BEARING SOUTH 77°14'55" WEST, A DISTANCE OF 322.31 FEET; THENCE 0.07 FEET ALONG A 1455.00 FOOT RADIUS CURVE TO THE LEFT WITH A CHORD BEARING SOUTH 74°46'11" WEST, A DISTANCE OF 0.07 FEET; THENCE LEAVING SAID NORTH RIGHT-OF-WAY NORTH 01°49'48" EAST, 726.74 FEET; THENCE SOUTH 88°30'00" EAST, 120.00 FEET; THENCE SOUTH 88°23'50" EAST, 50.00 FEET; THENCE SOUTH 88°10'12" EAST, 142.00 FEET TO THE NORTHWEST CORNER OF EAGLES EDGE PLAT 2, AS FOUND IN THE JASPER COUNTY, MISSOURI RECORDER'S OFFICE IN PLAT BOOK 25, AT PAGE 6; THENCE ALONG THE WEST LINE OF SAID SUBDIVISION, SOUTH 01°49'48" WEST, 646.47 FEET TO THE AFOREMENTIONED NORTH RIGHT-OF-WAY OF WEST 32ND STREET SAID POINT ALSO BEING THE POINT OF BEGINNING. ALL LYING IN THE SOUTH HALF OF SECTION 13, TOWNSHIP 27 NORTH, RANGE 34 WEST, JASPER COUNTY, MISSOURI. CONTAINING 4.90 ACRES, MORE OR LESS, SUBJECT TO ALL EASEMENTS, COVENANTS, RIGHT-OF-WAY, RESTRICTIONS AND RESERVATIONS OF RECORD. CONDITIONS AND MONUMENTS ARE AS SHOWN ON OWN, INC. FORMERLY KNOWN AS ANDERSON ENGINEERING, INC. DRAWING NUMBER JOP-100-7255.

SUBDIVISION INFORMATION

TOTAL ACRES:	4.90±
STREET DEDICATION ACRES:	0.95±
TOTAL NO OF LOTS:	18
SMALLEST LOT:	7,800± SQ. FT. (LOTS 69-74)
LARGEST LOT:	16,964± SQ. FT. (LOT 59)
CURRENT ZONING:	R-1
SOURCE OF WATER:	CITY OF JOPLIN
SOURCE OF SEWER:	CITY OF JOPLIN
SOURCE OF TITLE:	BK 2528, PG 23
ACCURACY STANDARD:	URBAN

SURVEYORS CERTIFICATE
KNOW ALL MEN BY THESE PRESENTS:
THAT I, RONALD W. WALLACE, DO HEREBY CERTIFY THAT THIS PLAT WAS PREPARED UNDER MY SUPERVISION FROM AN ACTUAL SURVEY OF THE LAND HEREON DESCRIBED AND IN ACCORDANCE WITH THE CURRENT MISSOURI STANDARDS FOR URBAN PROPERTY SURVEYS, AND THAT THE BOUNDARY CORNER MONUMENTS ARE AS SHOWN HEREON, AND THAT THE LOT CORNER MONUMENTS WERE PLACED OR WILL BE PLACED WITHIN 12 MONTHS AFTER THE PLAT HAS BEEN RECORDED.

LAST REVISION DATE DECEMBER 11, 2023
ANDERSON ENGINEERING, INC. L.C. 62
by

STATE OF MISSOURI
RONALD W. WALLACE
NUMBER PLS-2019015191
PROFESSIONAL LAND SURVEYOR

RONALD W. WALLACE
MO P.L.S. NO. 2019015191

12-11-23
DATE

ZONING & PLANNING COMMISSION APPROVAL
THIS PLAT OF EAGLES EDGE PLAT 4 HAS BEEN SUBMITTED TO AND RECOMMENDED FOR APPROVAL BY THE JOPLIN CITY PLANNING COMMISSION THIS _____ DAY OF _____, 20____.

CHAIRMAN _____ SECRETARY _____

CITY APPROVAL
THIS PLAT OF EAGLES EDGE PLAT 4, INCLUDING EASEMENTS AND RIGHTS-OF-WAY ACCEPTED BY THE CITY COUNCIL HAS BEEN SUBMITTED TO AND APPROVED BY THE JOPLIN CITY COUNCIL BY ORDINANCE NO._____, DULY PASSED AND APPROVED BY THE MAYOR ON THE _____ DAY OF _____, 20____, OF JOPLIN, MISSOURI.

_____ (SEAL)
MAYOR

ATTEST:

CITY CLERK _____ CITY ENGINEER _____

OWNER'S CERTIFICATE AND DEDICATION
SAID LAND HAS BEEN SUBDIVIDED AS SHOWN HEREON. STREETS AND EASEMENTS ARE RELINQUISHED AND DEDICATED TO THE PUBLIC. ALL TAXES AND SPECIAL ASSESSMENTS DUE AND PAYABLE HAVE BEEN PAID IN FULL, IN WITNESS WHERE OF, I, LANCE LEDFORD, PRESIDENT OF LEDFORD CONSTRUCTION AND DEVELOPMENT COMPANY, LLC, HAVE HEREUNTO SET MY HAND, THIS _____ DAY OF _____, 20____.

(Signed)_____
LANCE LEDFORD
2806 ARIZONA AVE, SUITE C
JOPLIN, MO 64804

ACKNOWLEDGMENT
STATE OF MISSOURI)
) SS
COUNTY OF JASPER)

BE IT REMEMBERED THAT ON THIS _____ DAY OF _____ BEFORE ME, A NOTARY PUBLIC IN AND FOR SAID COUNTY AND STATE, CAME LANCE LEDFORD, PRESIDENT OF LEDFORD CONSTRUCTION AND DEVELOPMENT COMPANY, LLC, TO ME PERSONALLY KNOWN TO BE THE SAME PERSON WHO EXECUTED THE FOREGOING INSTRUMENTS IN WRITING AND DULY ACKNOWLEDGED THE EXECUTION OF SAME, IN TESTIMONY WHEREOF, I HAVE HEREUNTO SET MY HAND AND AFFIXED MY NOTARY SEAL THE DAY AND THE YEAR ABOVE WRITTEN.

_____ (SEAL)
NOTARY PUBLIC

MY COMMISSION EXPIRES: _____

CERTIFICATE OF RECORDING

SOURCE OF DEED
LEDFORD CONSTRUCTION & DEVELOPMENT COMPANY, LLC
BOOK 2528, PAGE 23

DEVELOPER AND OWNER
LEDFORD CONSTRUCTION & DEVELOPMENT COMPANY, LLC
2806 ARIZONA AVE., SUITE C
JOPLIN, MO 65804

ENGINEER/LAND SURVEYOR
ANDERSON ENGINEERING, INC.
811 E. 3RD STREET
JOPLIN, MISSOURI 64801
JOSHUA OATHOUT, P.E.
RONALD W. WALLACE, P.L.S.

811 E. 3RD STREET
JOPLIN, MISSOURI 64801
PHONE (417) 782-7399

FIELD: DATE: 12-11-23
DRAWN: SLM FIELD BK:
CHECKED: RWW JOB NO: 23J010080

JOP 100-7255
SHT. 1 OF 1 REV. ___