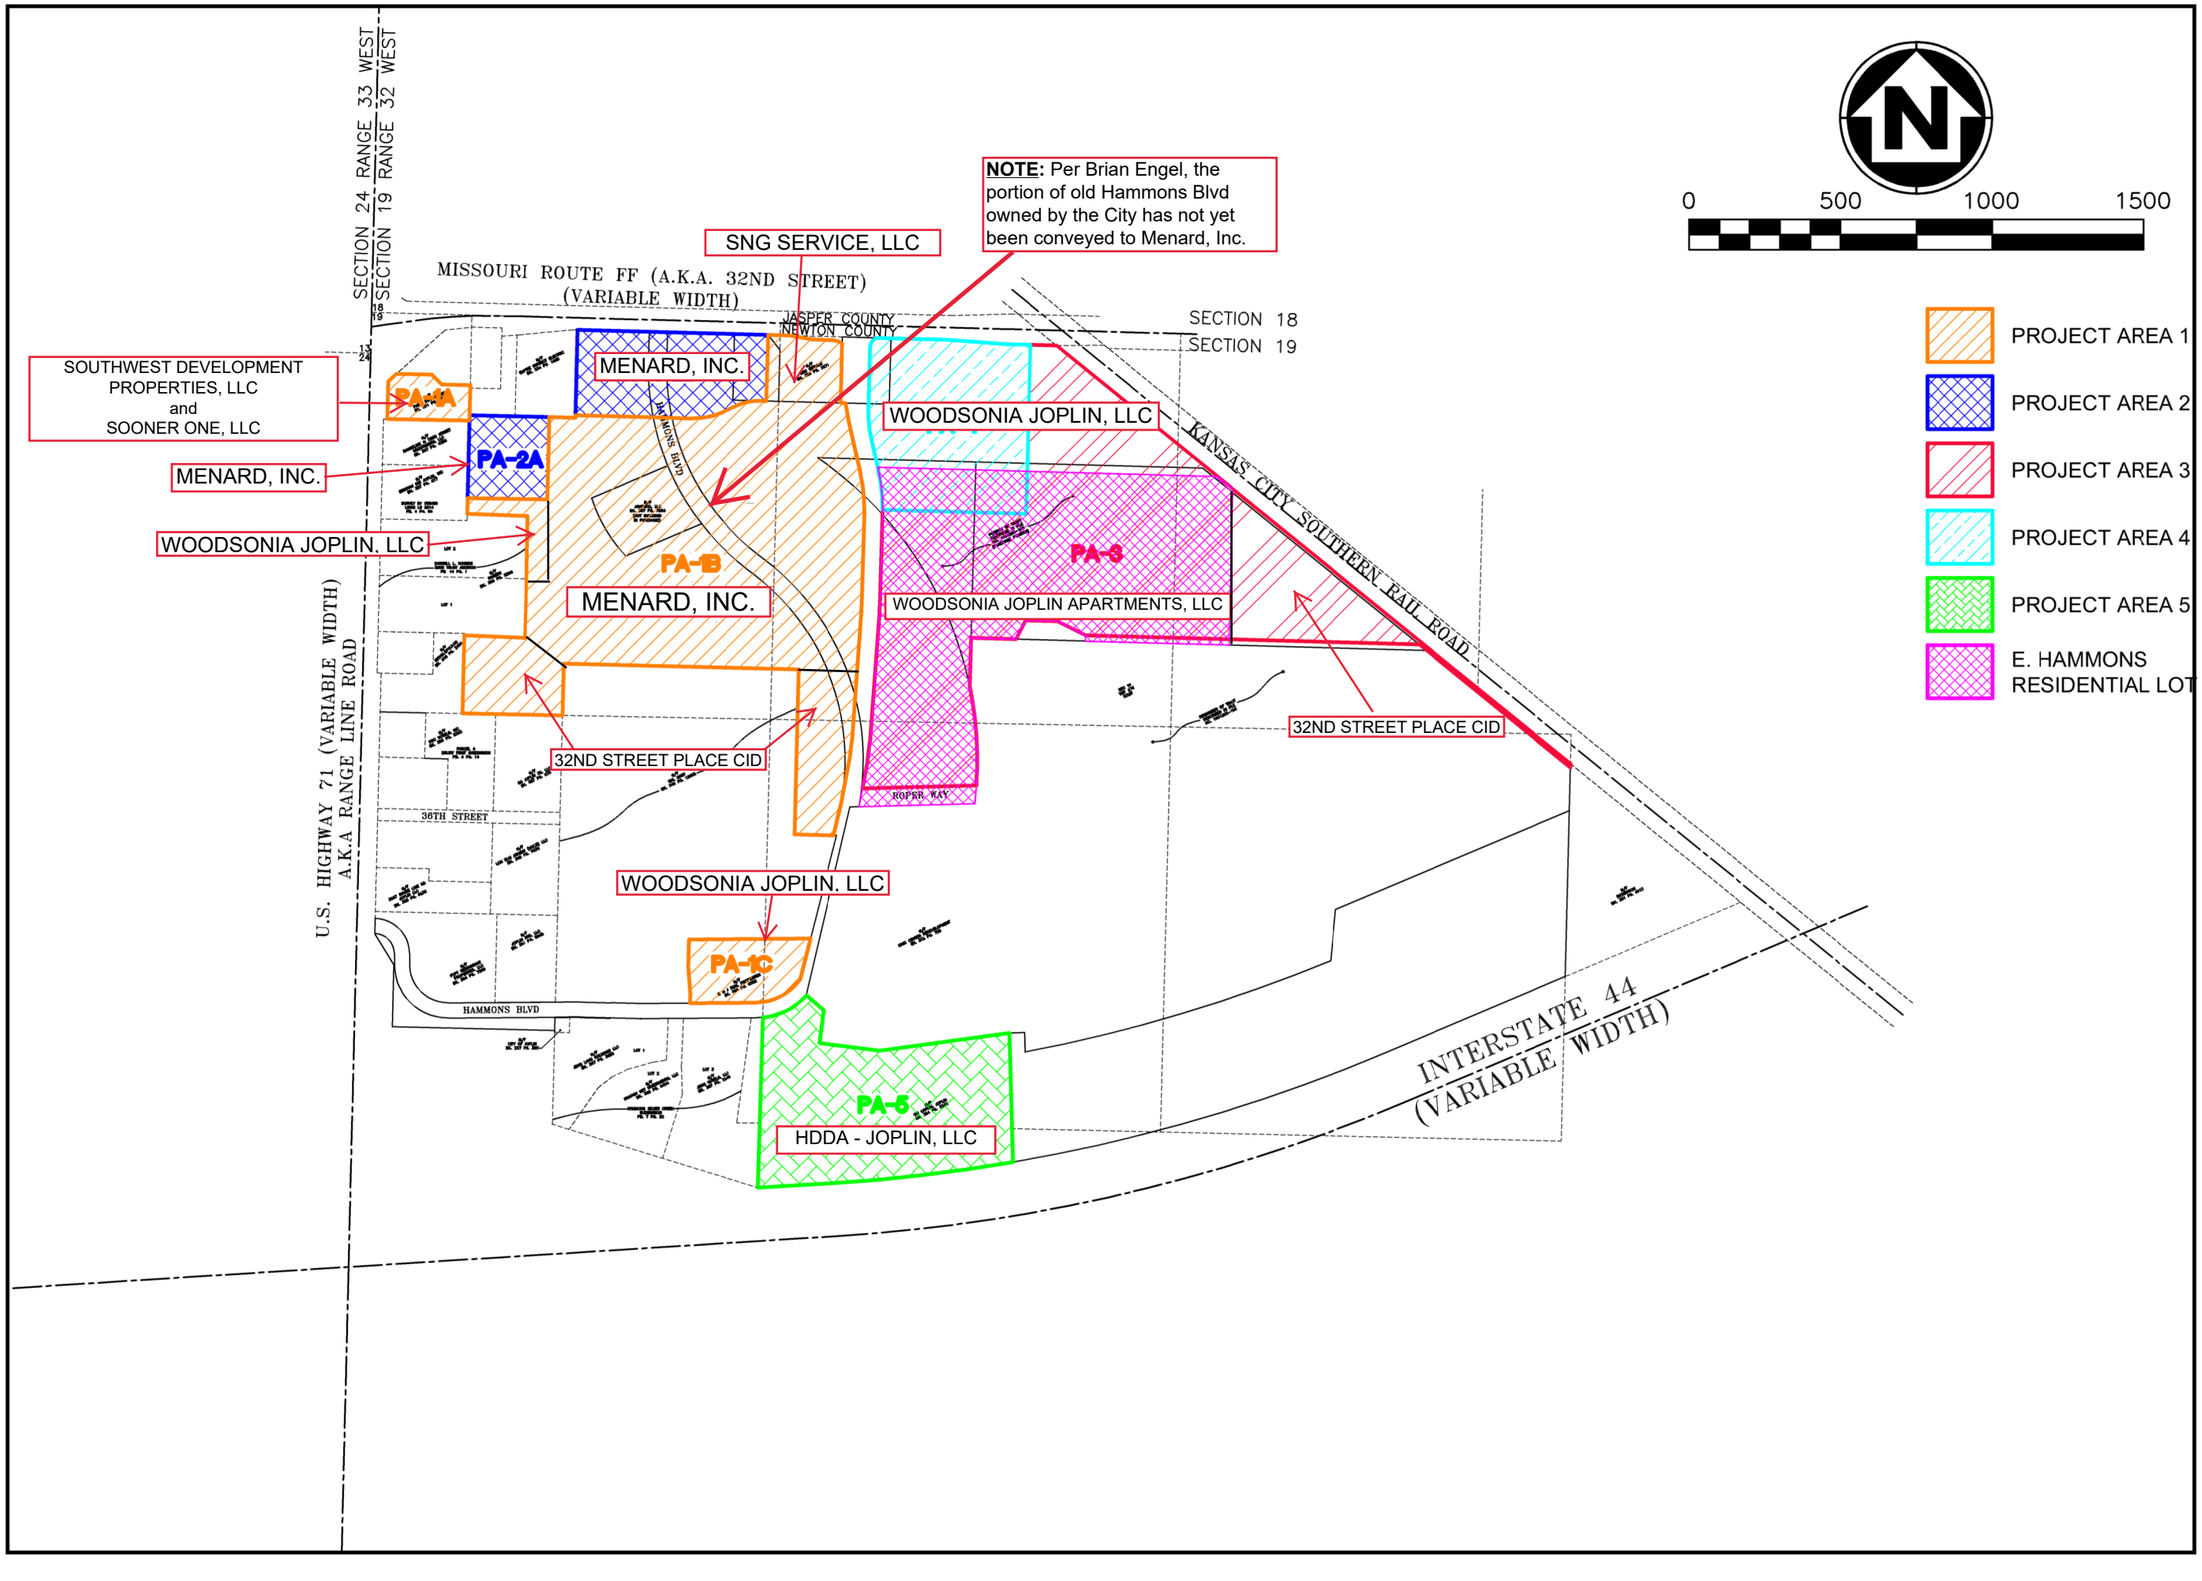


ANDERSON ENGINEERING
EMPLOYEE OWNED
ENGINEERS - SURVEYORS - LABORATORIES - DRILLING
941 W 141ST TERR. STE A• KANSAS CITY, MO 64145• PHONE (816) 777-0400
A LICENSED MISSOURI ENGINEERING & SURVEYING CORPORATION - LC 62

DRAWING INFO.

DRAWN BY:	KRB
CHECK BY:	KRB
LICENSE NO.	LC-62
DATE:	2020-09-22
FIELD BOOK:	
JOB NUMBER:	20JO10011

REVISIONS

NO.	DESCRIPTION	BY	DATE

© COPYRIGHT ANDERSON ENGINEERING, INC. 2019

WOODSONIA REAL ESTATE INC.
PROJECT AREAS
CITY OF JOPLIN
NEWTON COUNTY, MISSOURI

SHEET NUMBER

OF

Feb 21, 2022 – 4:36pm Plotted By: KC Eng 6 G:\Shared drives\XC10 – Land Development\Projects\2021\21XC10040–JQ Hammons Phase 1 Realestate\01 CIVIL\02–ENG\Exhibits\TIF EXHIBITS\PROJECT AREAS BOUNDARY.dwg Layout: WOODSONIA PROJECT AREAS