EXHIBIT "A"

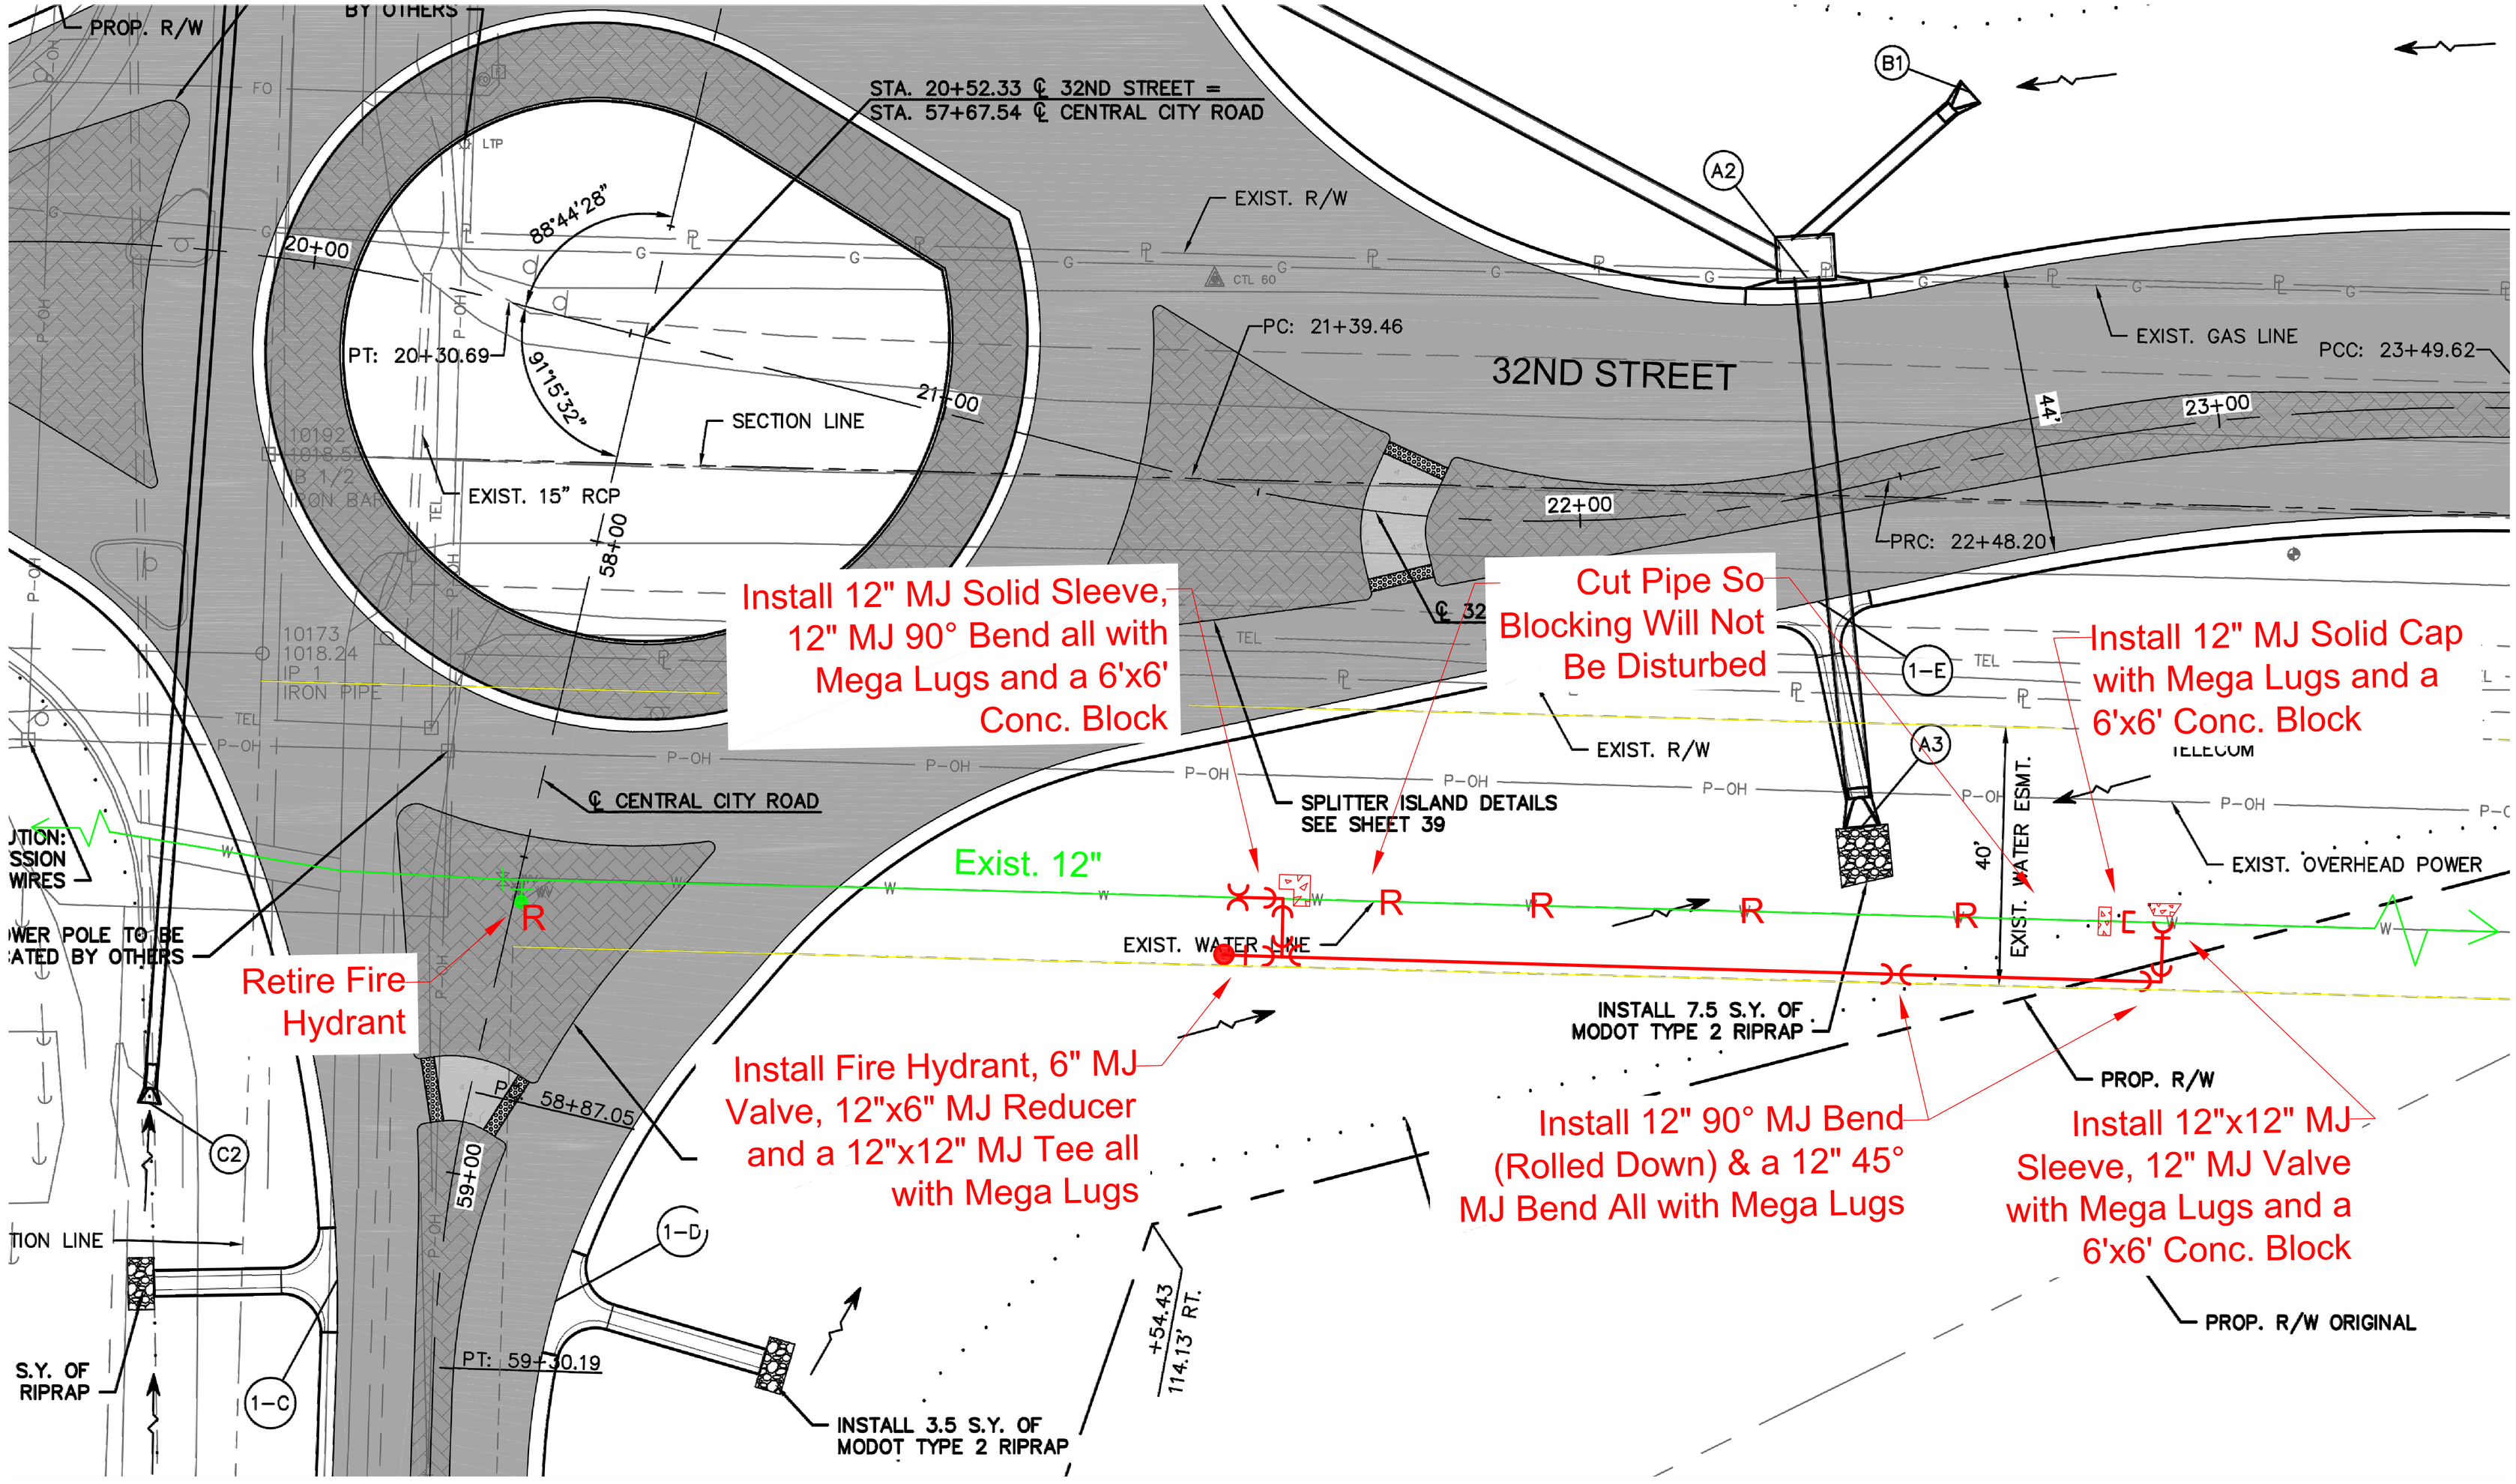

PROJECT: 32 Street and Central City Road Roundabout
12" Water Main Relocation

TITLE: Joplin Missouri

NO.	DATE	INIT.	REVISIONS

MISSOURI AMERICAN WATER
ENGINEERING DEPARTMENT - 727 CRAIG ROAD, ST. LOUIS MISSOURI 63141

ENG. JOB #	E2017-014
W.O.	R17-11D1.17-P-0003
DATE	1/26/17
DRAWN BY	Sam Givens
CHECKED BY	Dave Pruitt
APPROVED BY	Dave Pruitt
MAP GRID	N323-482E
SHEET	1 OF 1

OPERATOR: ######
DWG: Y:\Departmental Folders\Engineering\System Engineering\Projects\Joplin\Distribution_Projects\E 2017 Projects\E2017-014 32nd And Central City Road\POA\POA.dwg