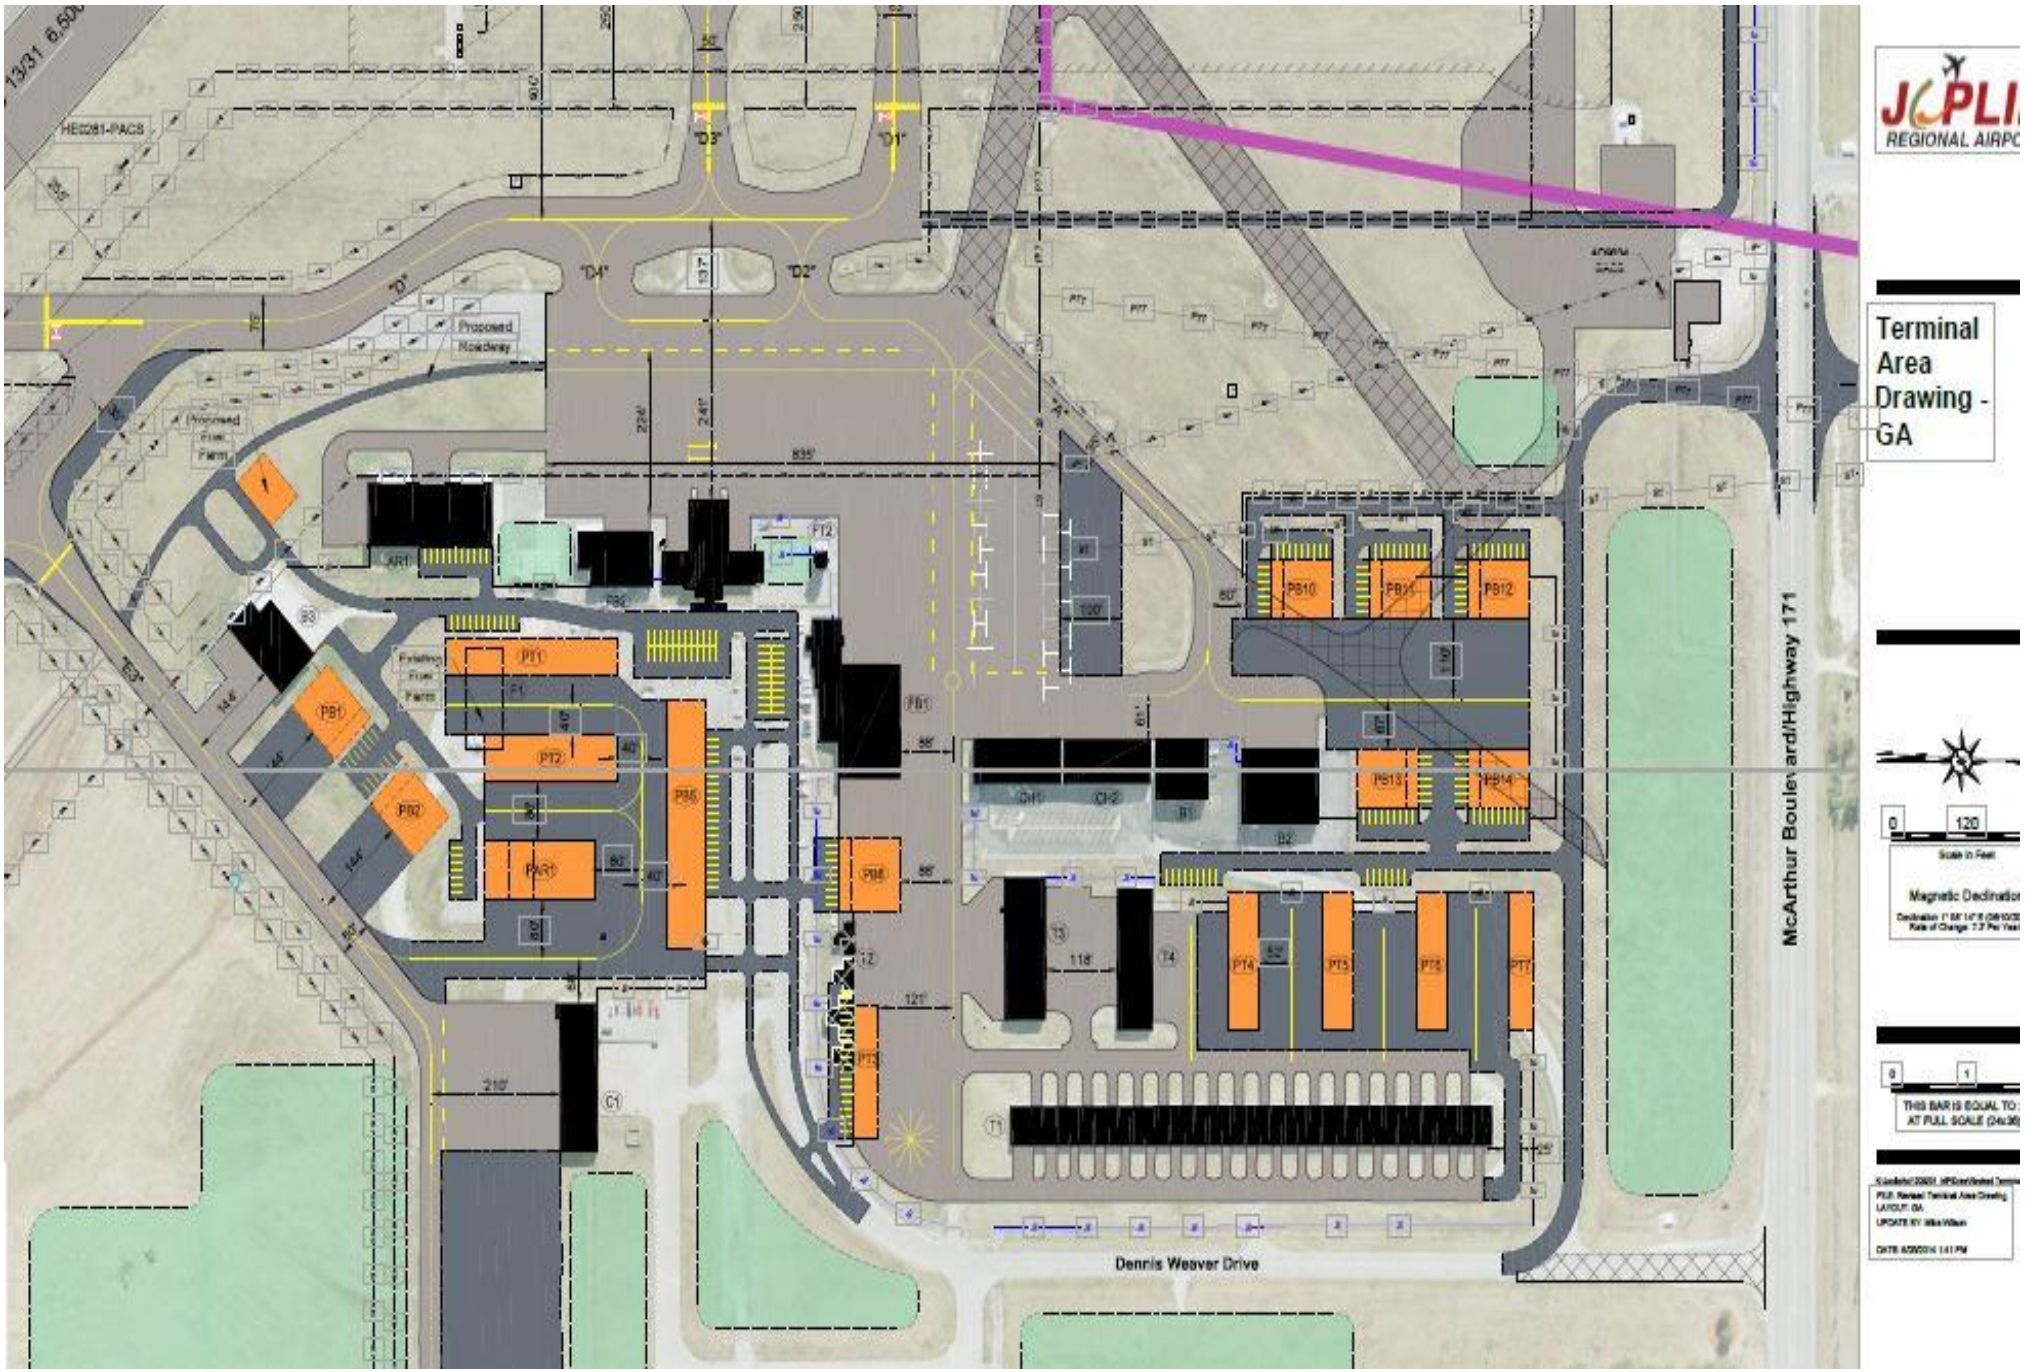

JOPLIN
REGIONAL AIRPORT
Terminal Area Drawing - GA
McArthur Boulevard/Highway 171
Dennis Weaver Drive
Proposed Roadway
Existing Fuel Farm
Proposed Fuel Farm
D1
D2
D3
D4
D5
PT1
PT2
PT3
PT4
PT5
PT6
PT7
PB1
PB2
PB3
PB4
PB5
PB6
PB10
PB11
PB12
PB13
PB14
PAR1
AR1
T1
T2
T3
T4
C1
C2
C3
835'
210'
121'
118'
0
120
Scale in Feet
Magnetic Declination
THIS BAR IS EQUAL TO 1" AT FULL SCALE (24x36)