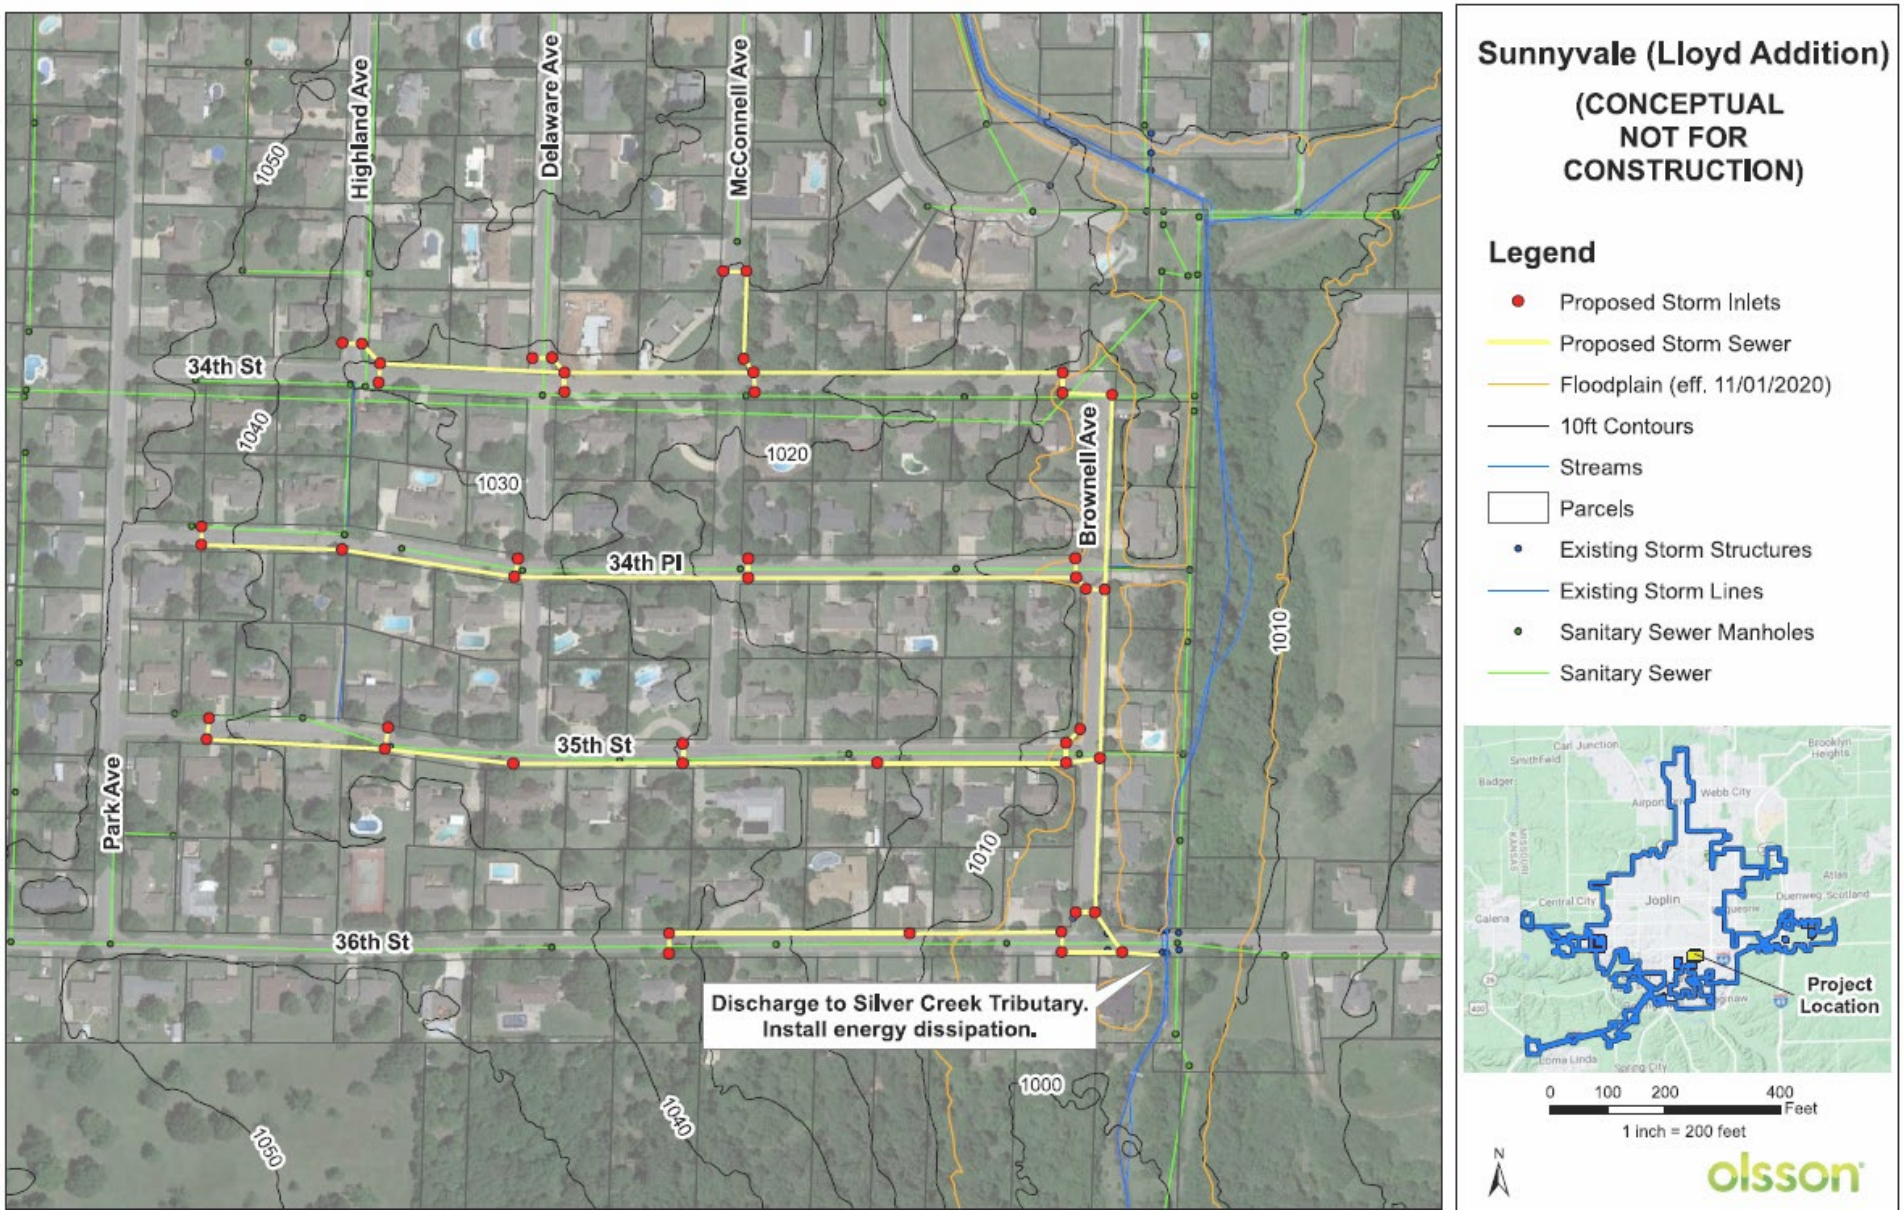

CB 2024-118 Exhibit Map –

Sunnyvale Stormwater Improvements