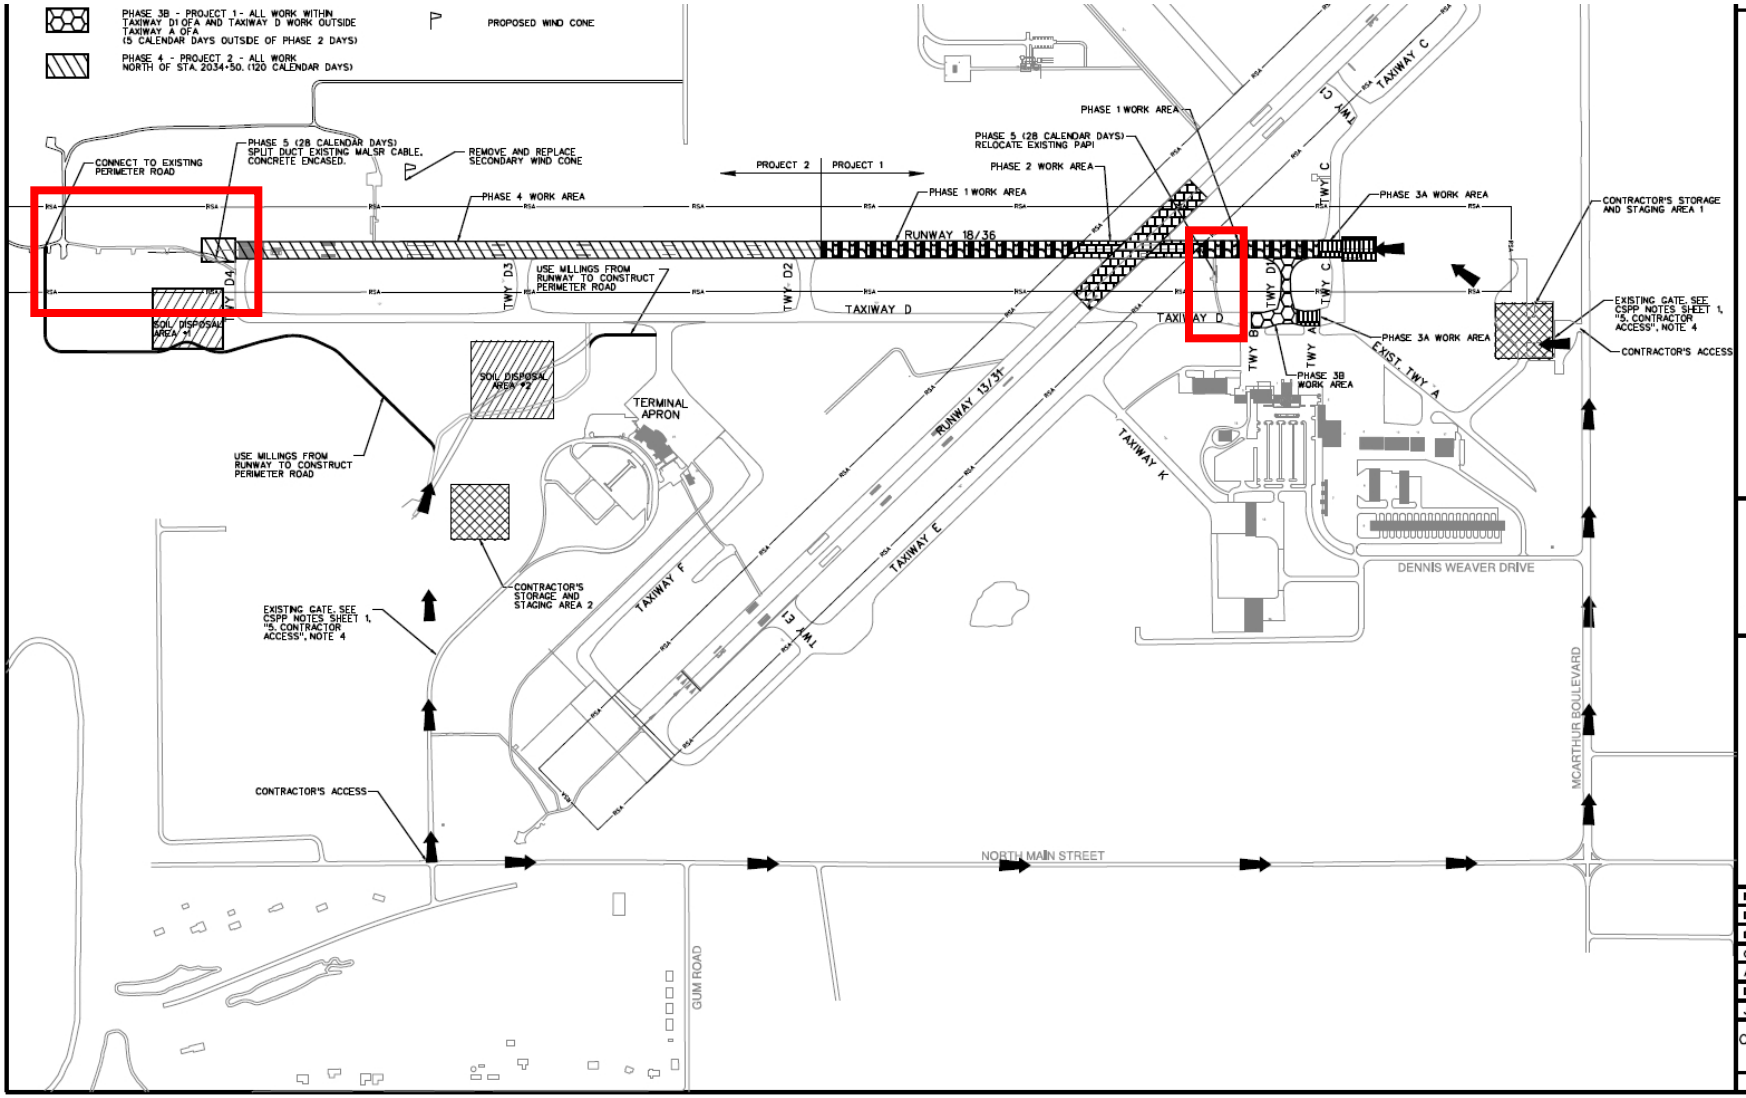

JOPLIN REGIONAL AIRPORT
7331 MISSOURI 43
WEBB CITY, JASPER COUNTY, MO 64870

RECONSTRUCT RUNWAY 18-36

STATE OF MISSOURI
THOMAS W. MORRIS
NUMBER PE-2014000963
PROFESSIONAL ENGINEER
Thomas W. Morris Jr.

CMT

©Copyright CMT, Inc.
PH: 314.984.9800 FAX: 314.984.9801
PROFESSIONAL ENGINEERING • 000631

AIP PROJECT – 3-29-0037-043

FILE:	SFILES$
DESIGN BY:	TWM
DRAWN BY:	KSW
CHECKED BY:	TCS
APPROVED BY:	TCS
DATE:	APRIL 7, 2020
JOB No:	190920100

CONSTRUCTION ACTIVITY PLAN - OVERALL

SHEET 8 OF 129 SHEETS