CONCEPTUAL LAYOUT
for
WATERVIEW NORTH APARTMENTS

GRAPHIC SCALE
SCALE: 1" =40'

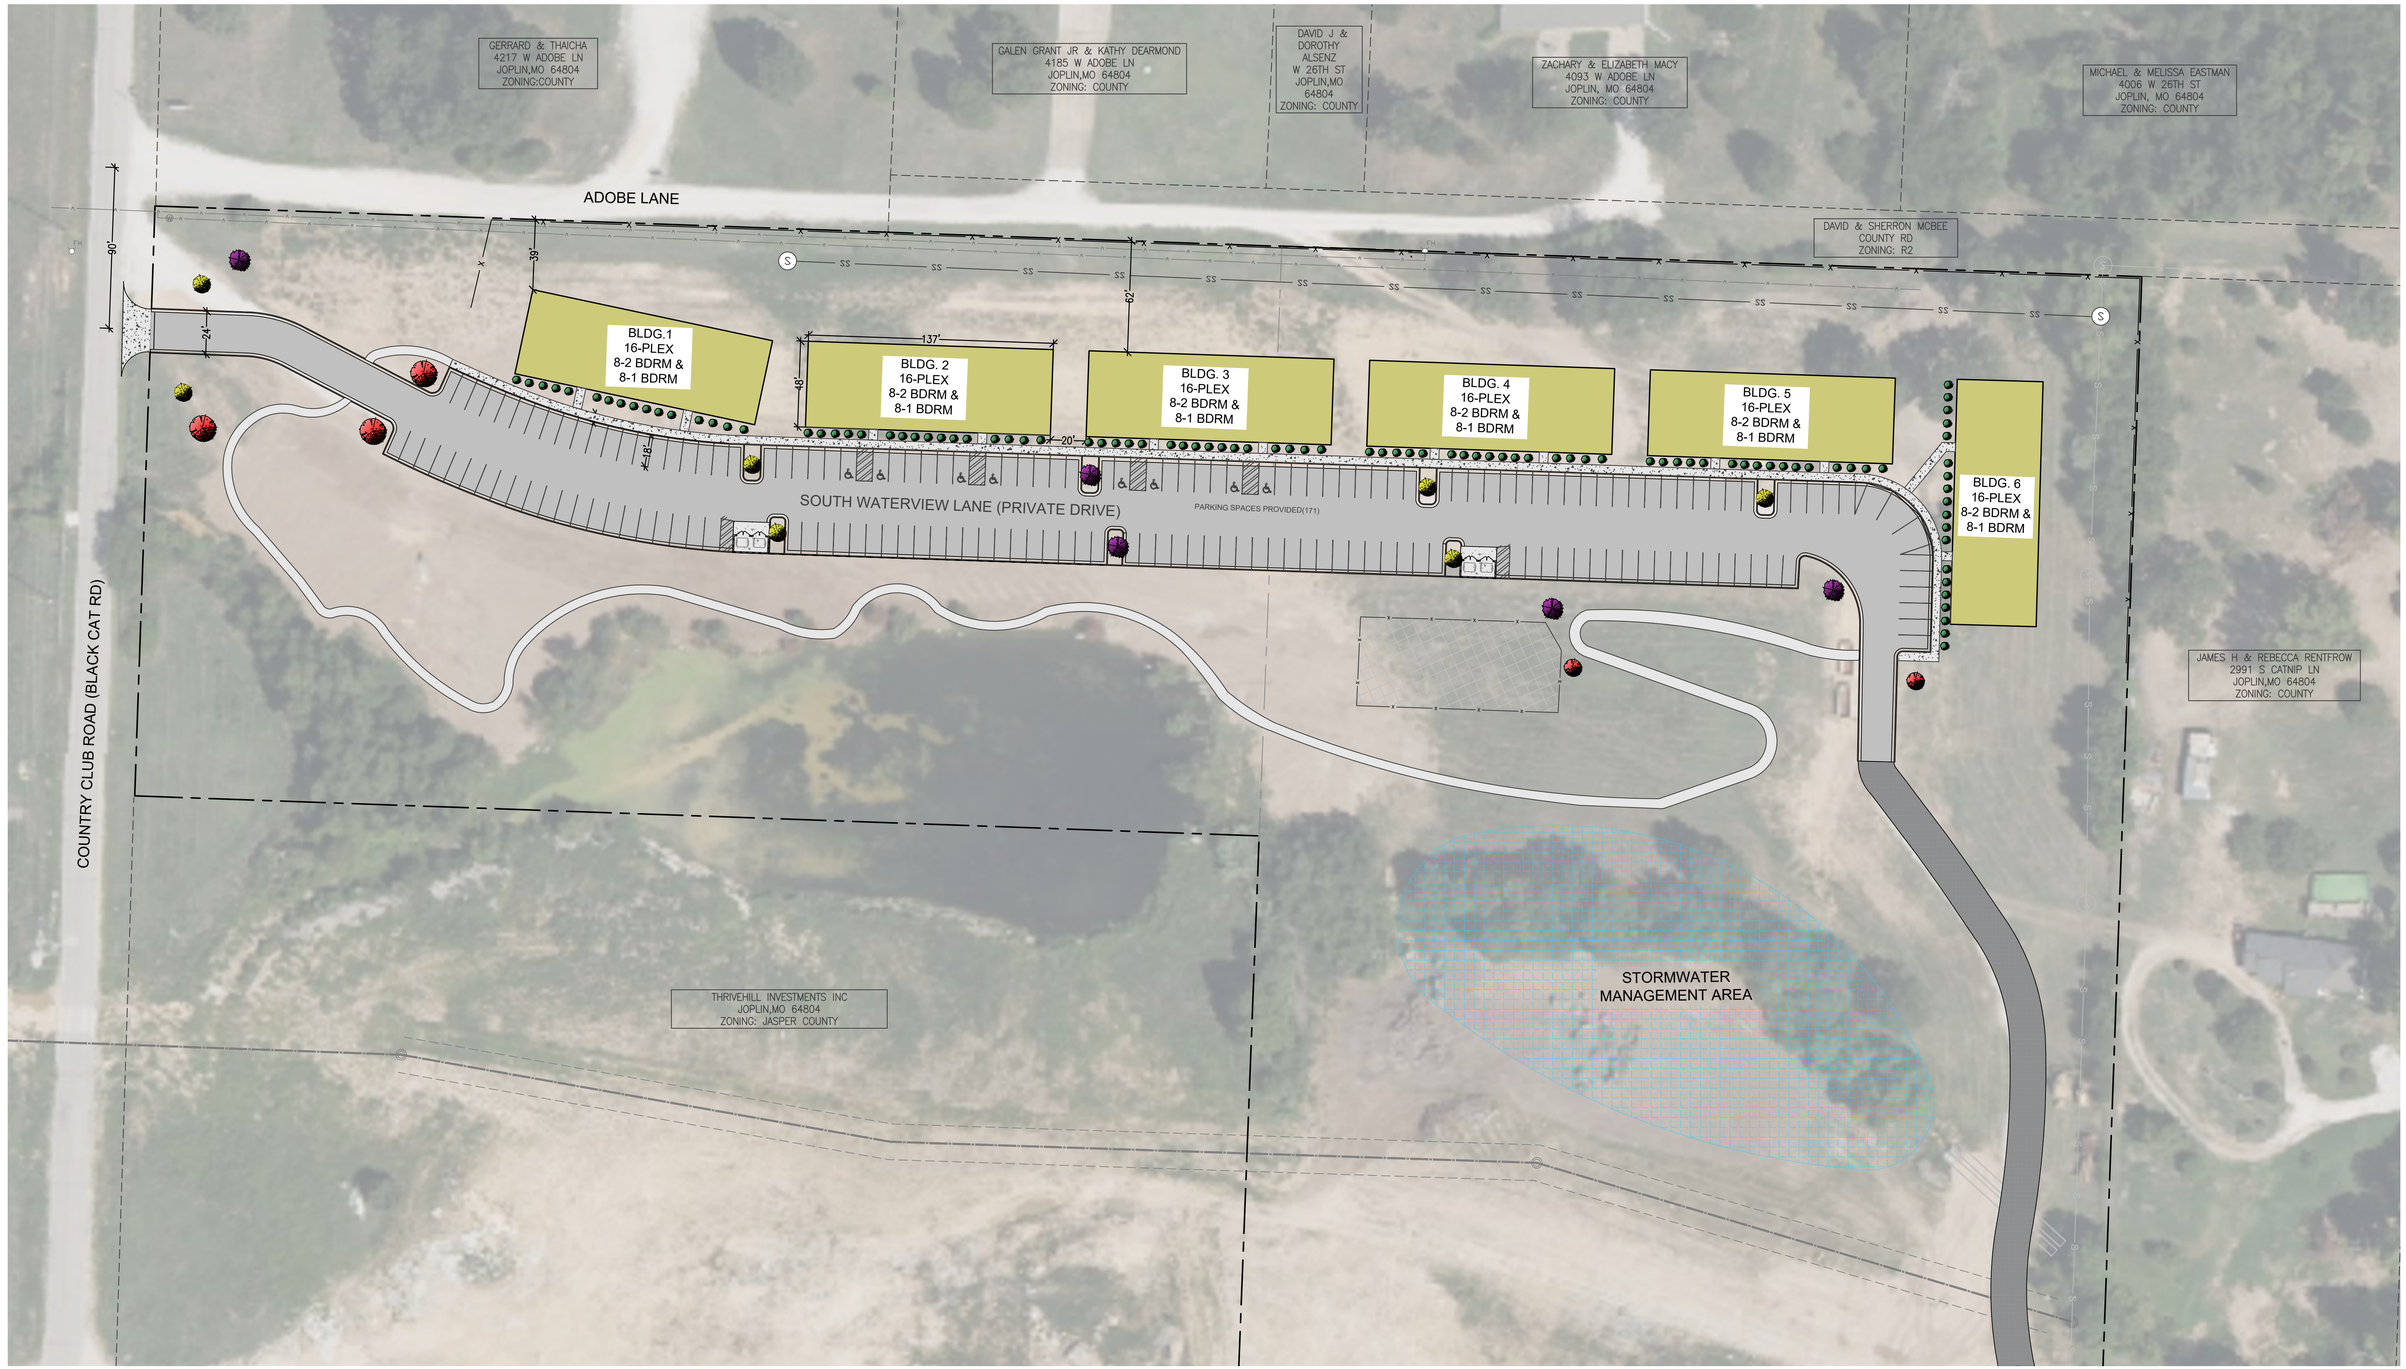

EXHIBIT