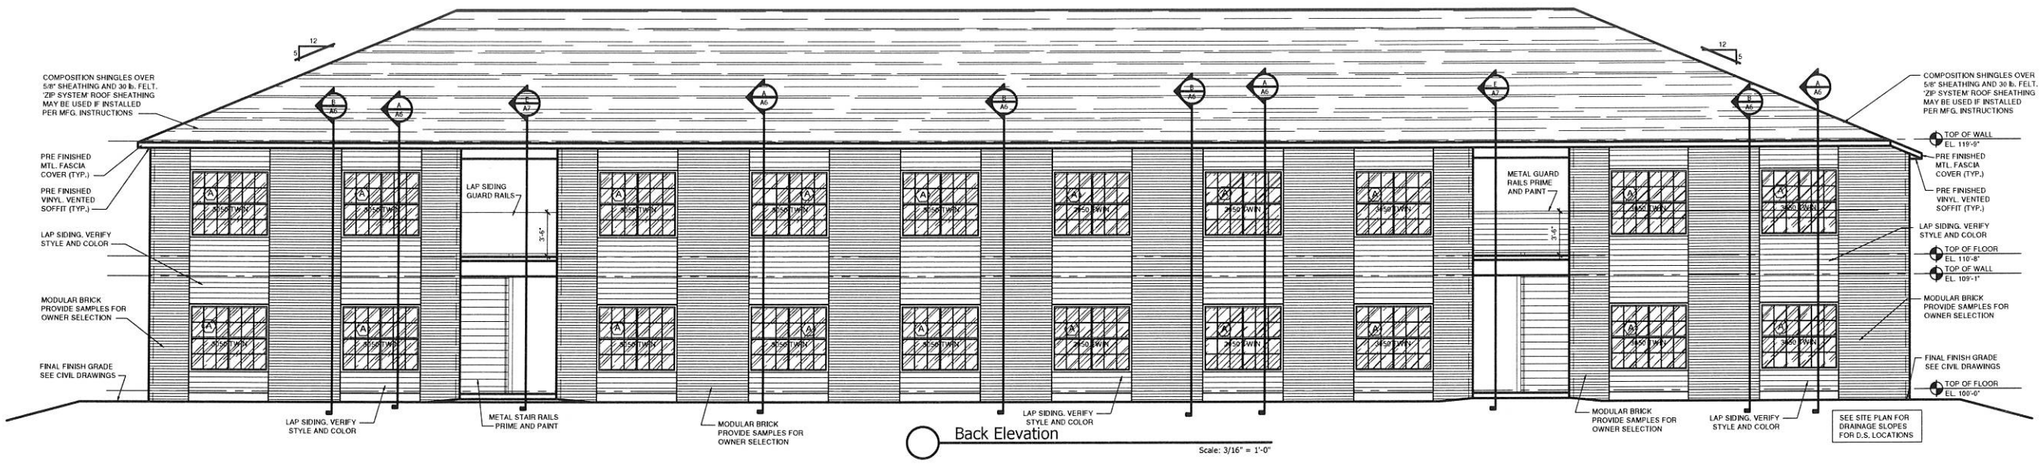

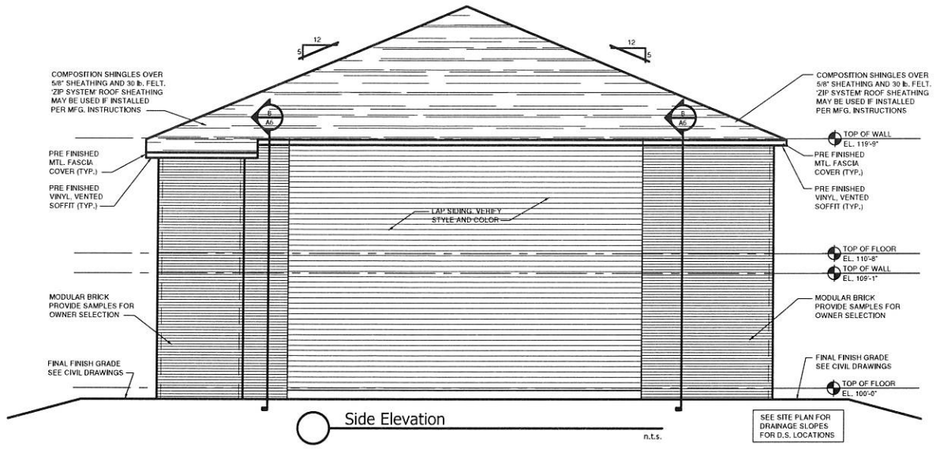

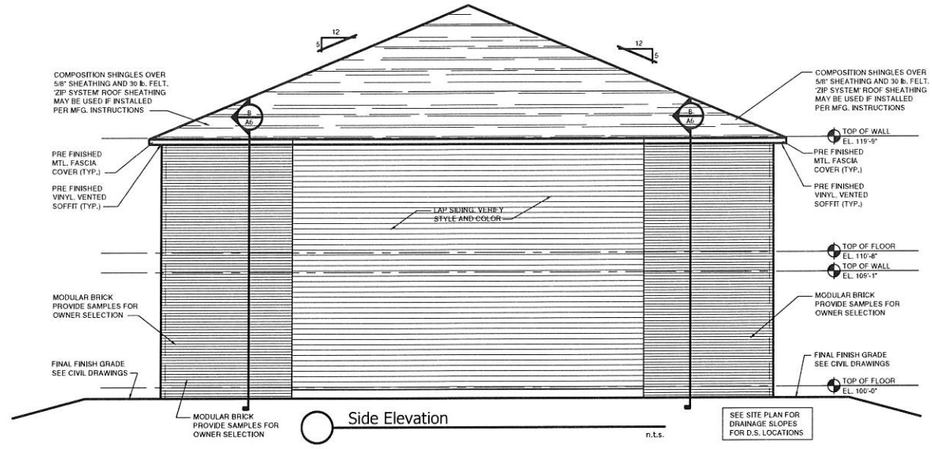

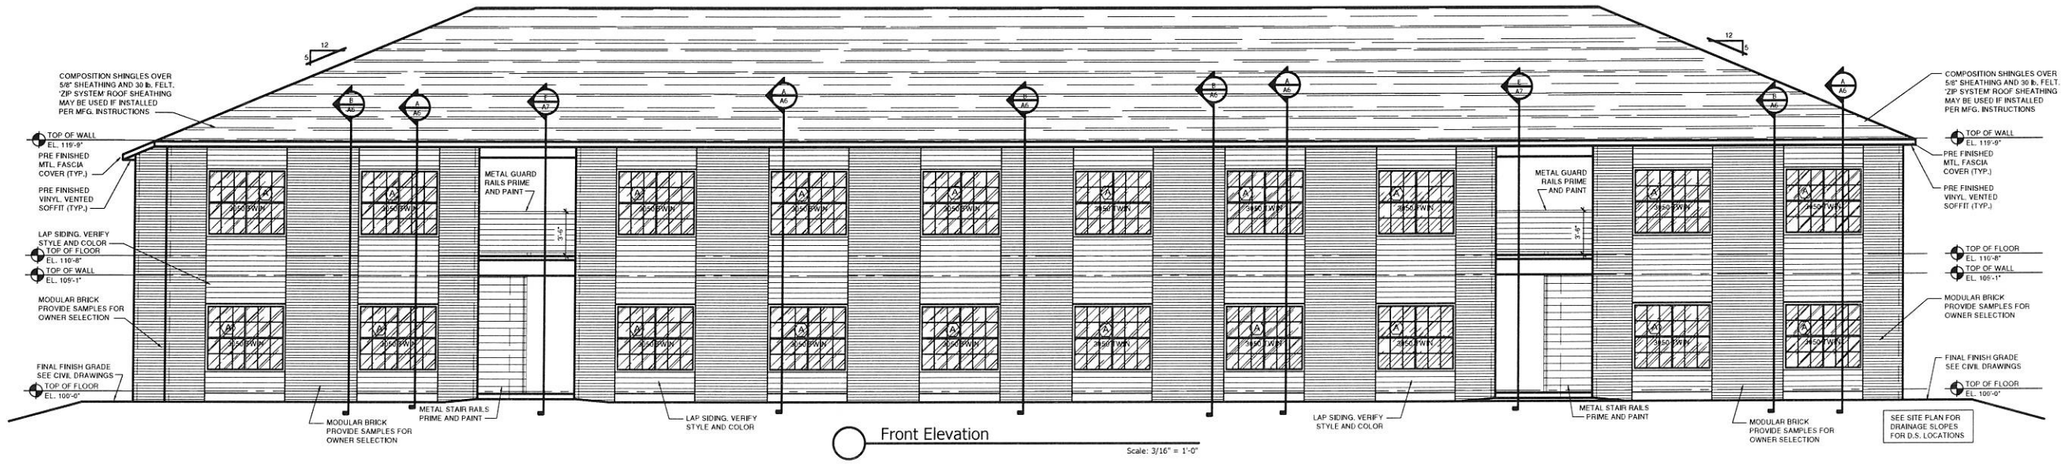

REVISED
December 11, 2020
March 30, 2021

TEAM 6 ARCHITECTURE L.L.C.
5526 West 32nd Street
Joplin, Missouri 64804
p. 417.622.4837 f. 417.622.4823
architecture@team6.us

T6A

This drawing and the details shown on it are the sole property of the architect and may be used for the specific project shown on it. It is not to be loaned, copied or reproduced in any form or manner whatsoever nor is any part thereof to be used for any other project without written authorization.
Copyright © 2021 by Team 6 Architecture LLC.

STANLEY WEAVER
NUMBER A-2008022761
ARCHITECT
STATE OF MISSOURI

Team 6 Architecture, LLC
Missouri
Certificate of Authority
A-2011029661

The Architectural Portfolio used within this project site is the property of the Architect and may be used for the specific project shown on it. It is not to be loaned, copied or reproduced in any form or manner whatsoever nor is any part thereof to be used for any other project without written authorization.
Copyright © 2021 by Team 6 Architecture LLC.

A New Project for
RBC Enterprises Limited, Inc
Wildwood Ranch Joplin, MO
417.206.4100

DRAWN BY
CHECKED BY
DATE
March 2020
SCALE
As Indicated
JOB NUMBER
1924
Elevations

A5